




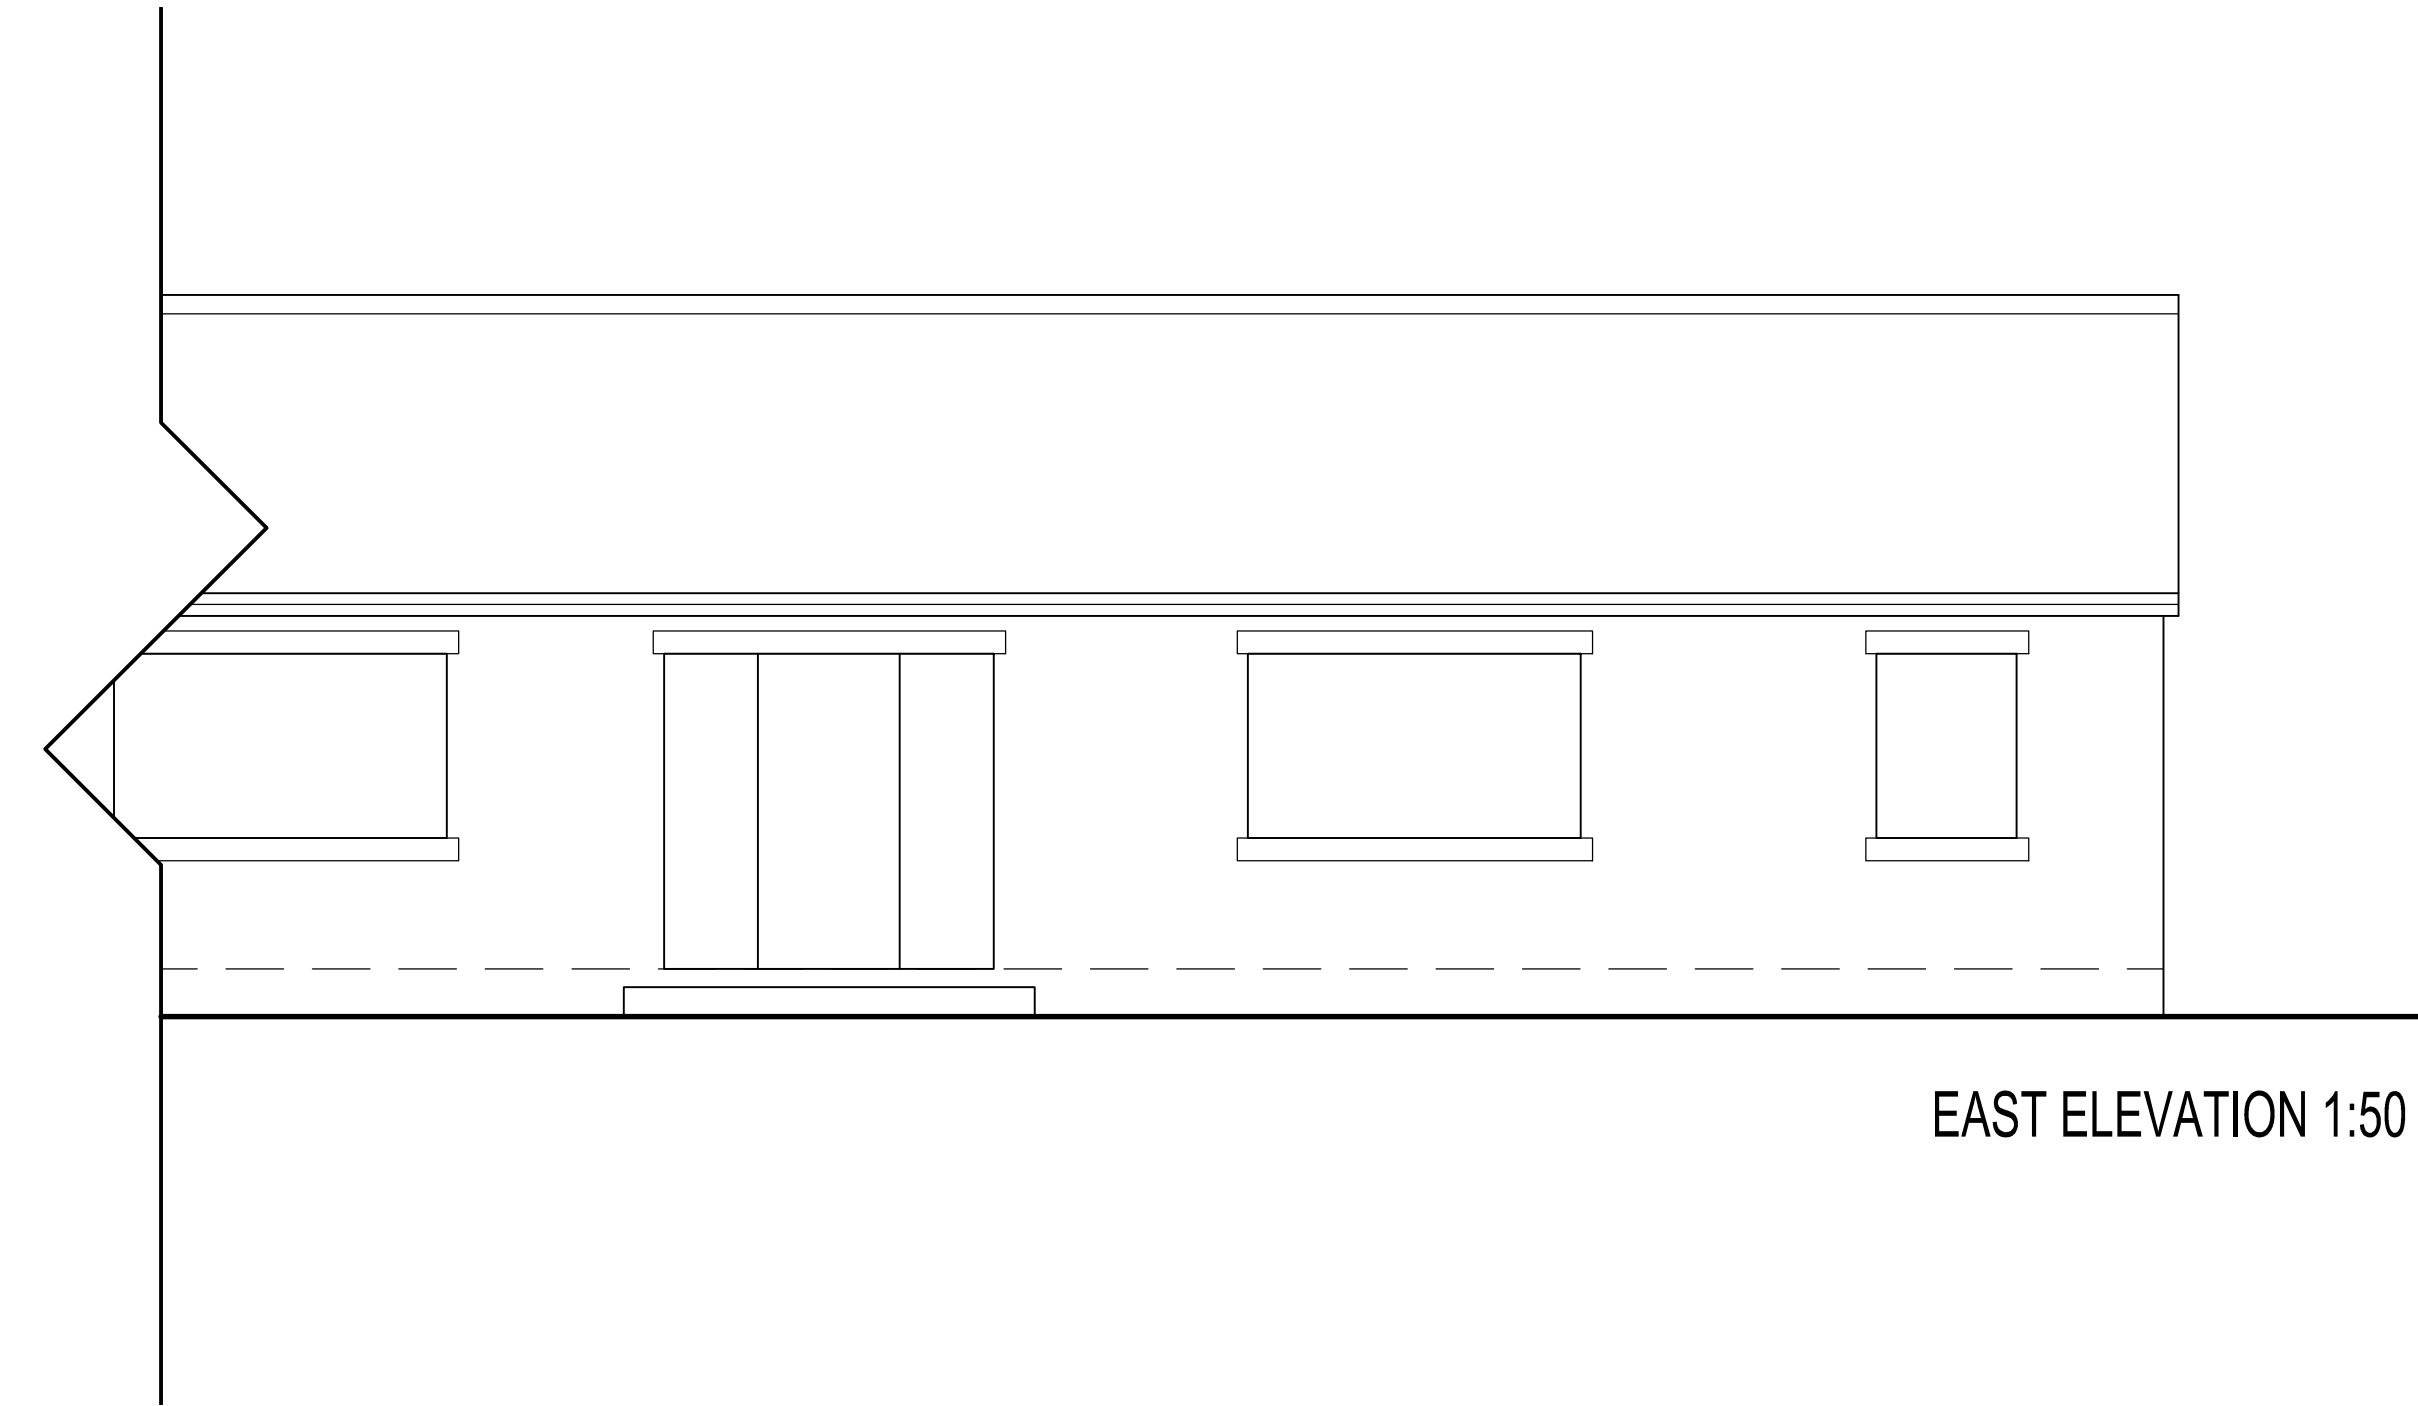


EAST ELEVATION 1:50

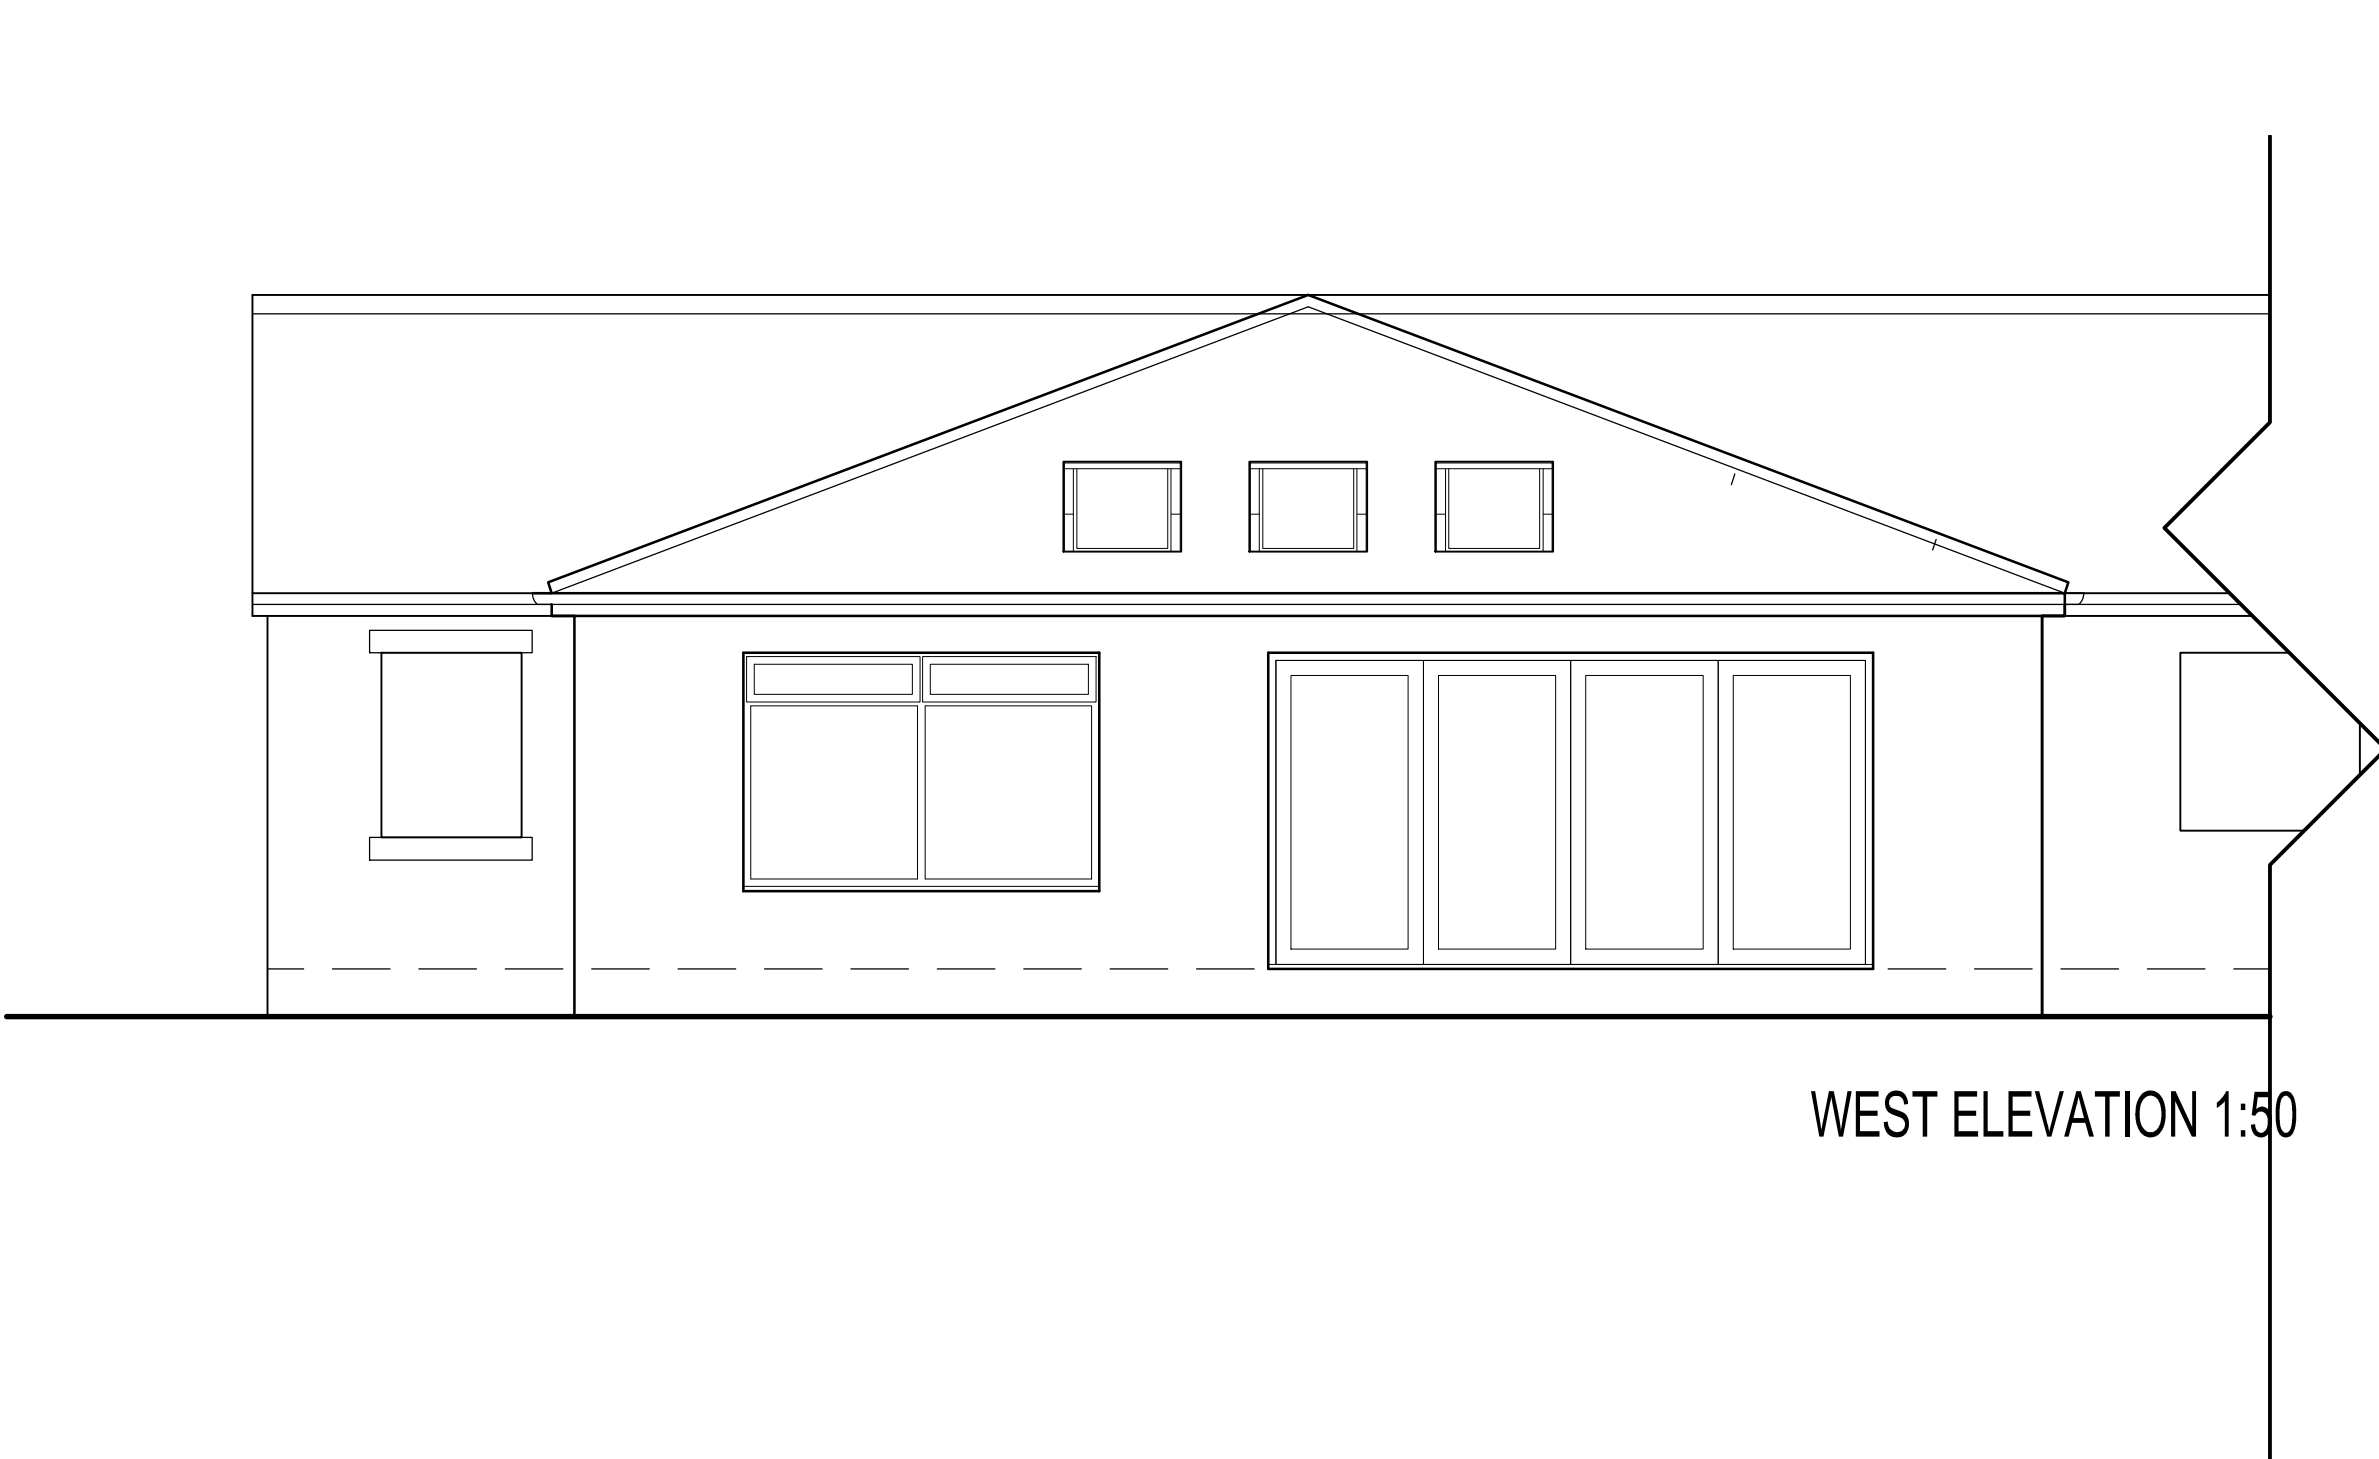

WEST ELEVATION 1:50

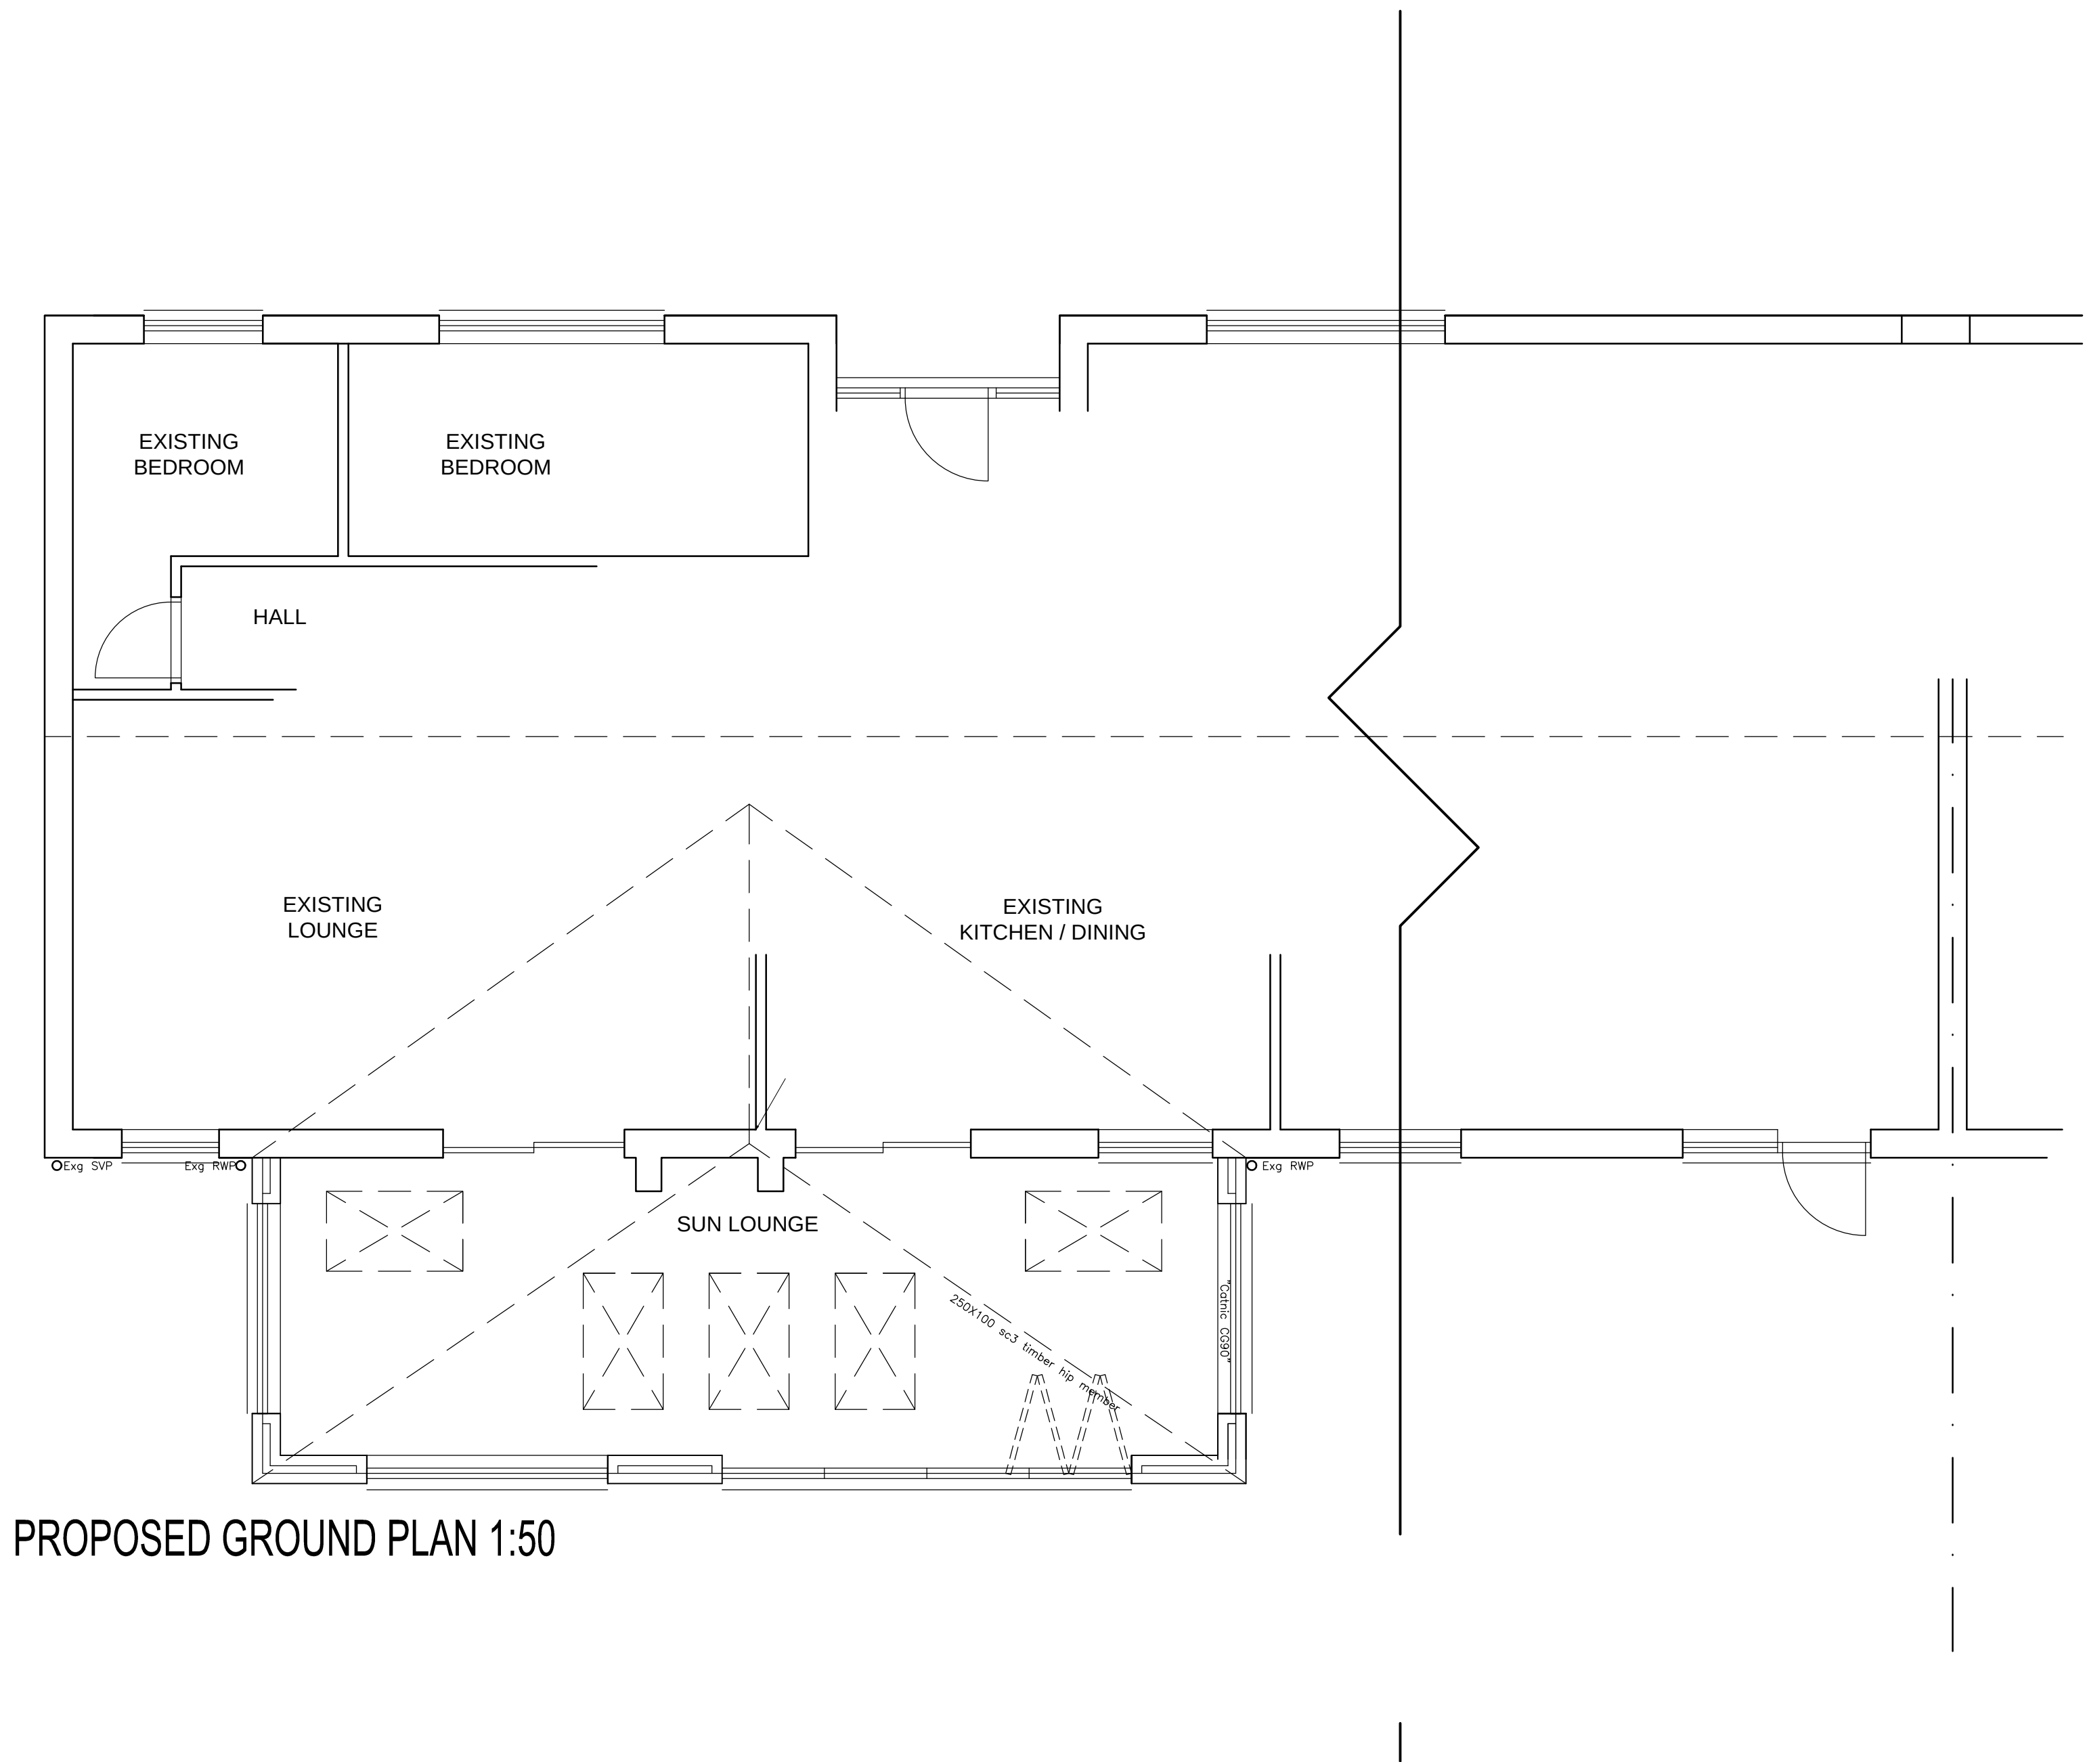

PROPOSED GROUND PLAN 1:50

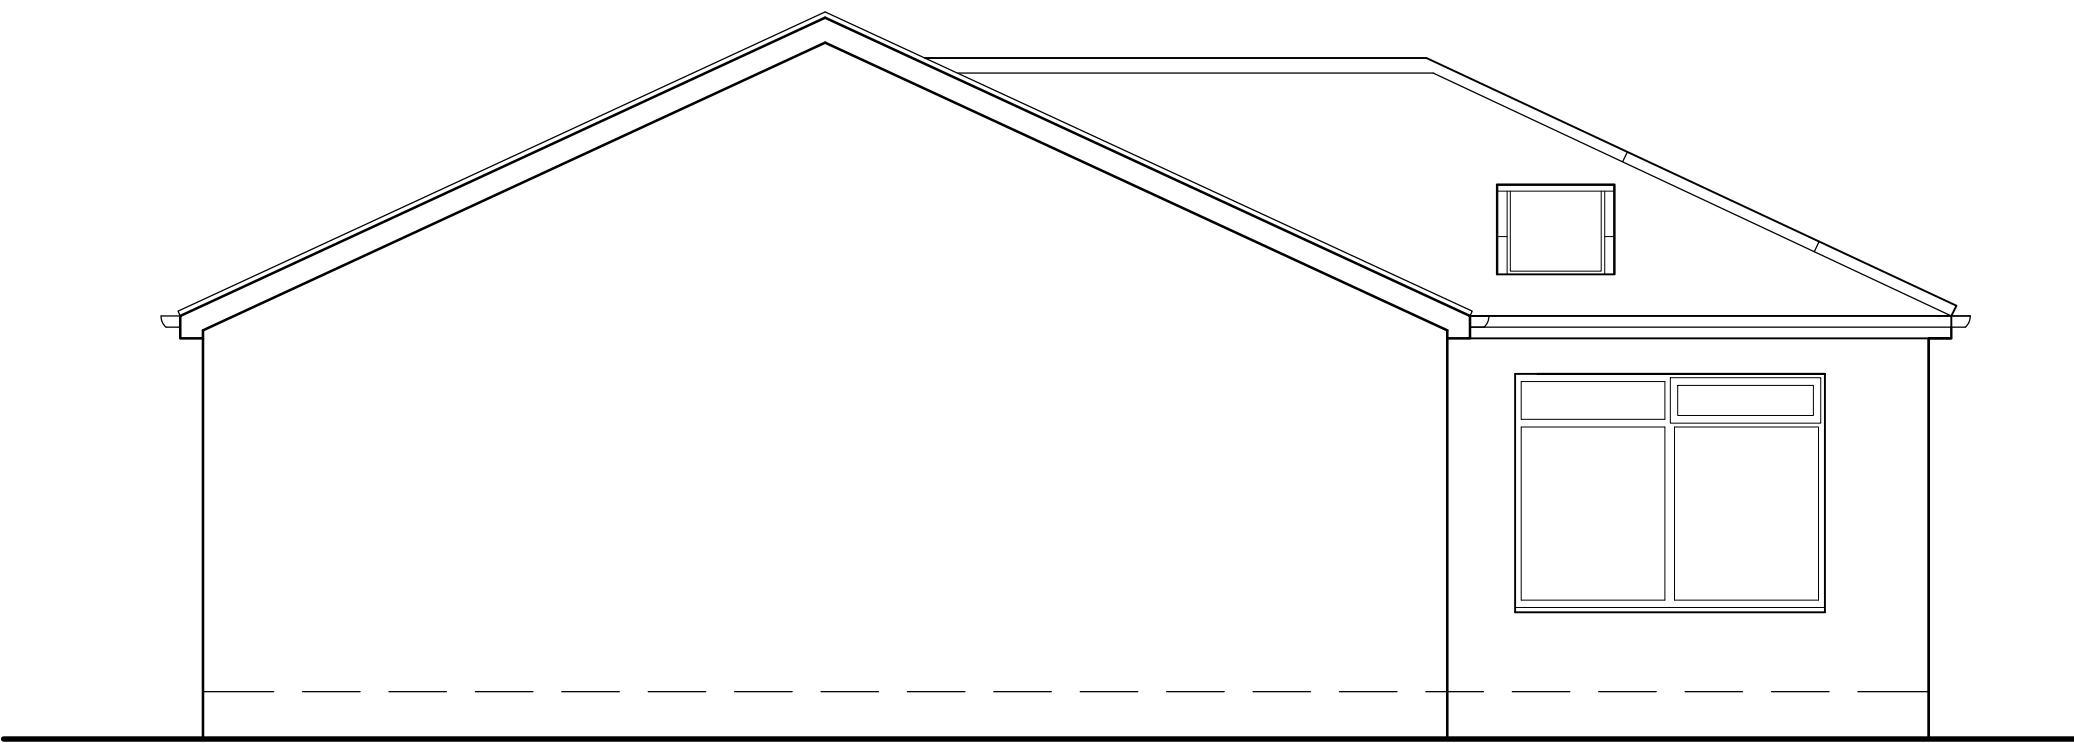

NORTH ELEVATION 1:50