



EXISTING SITE LAYOUT

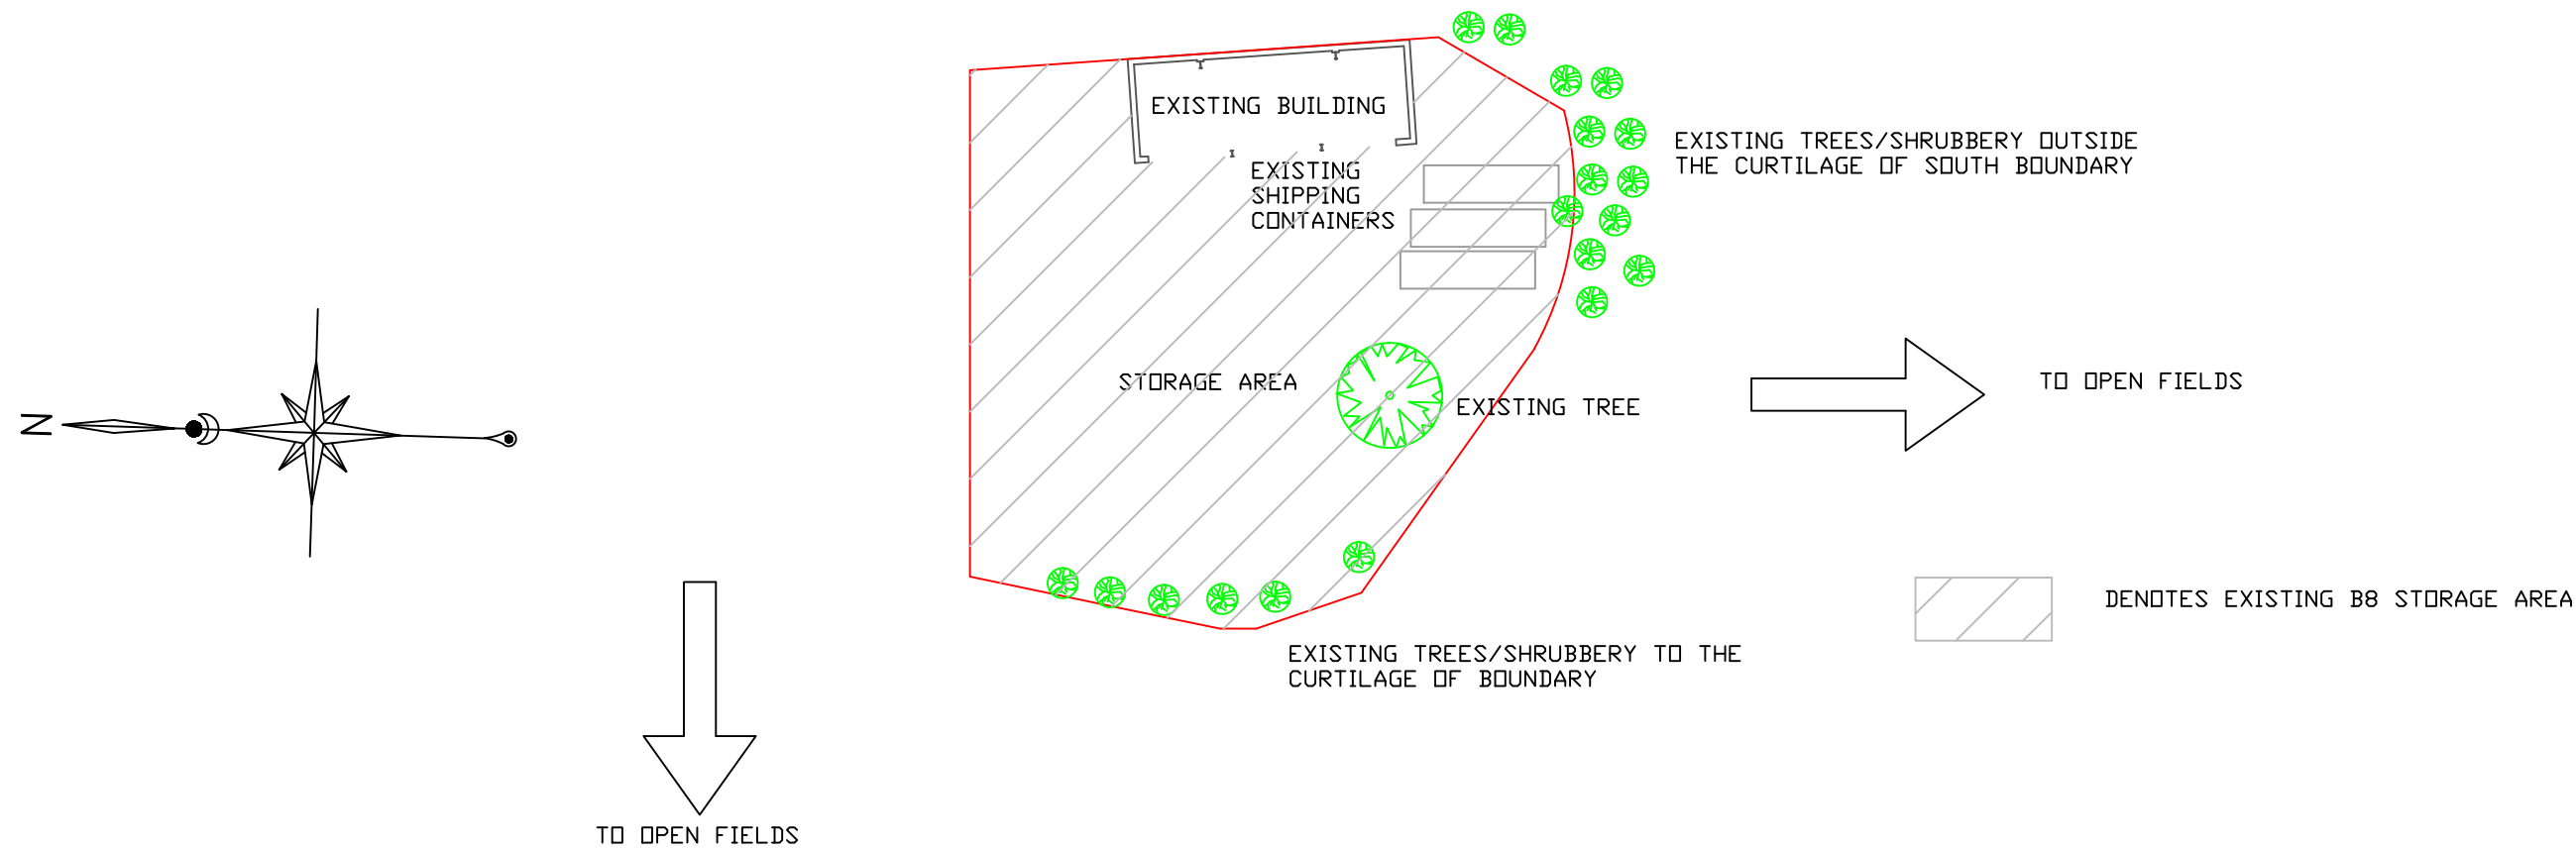

PROPOSED SITE LAYOUT

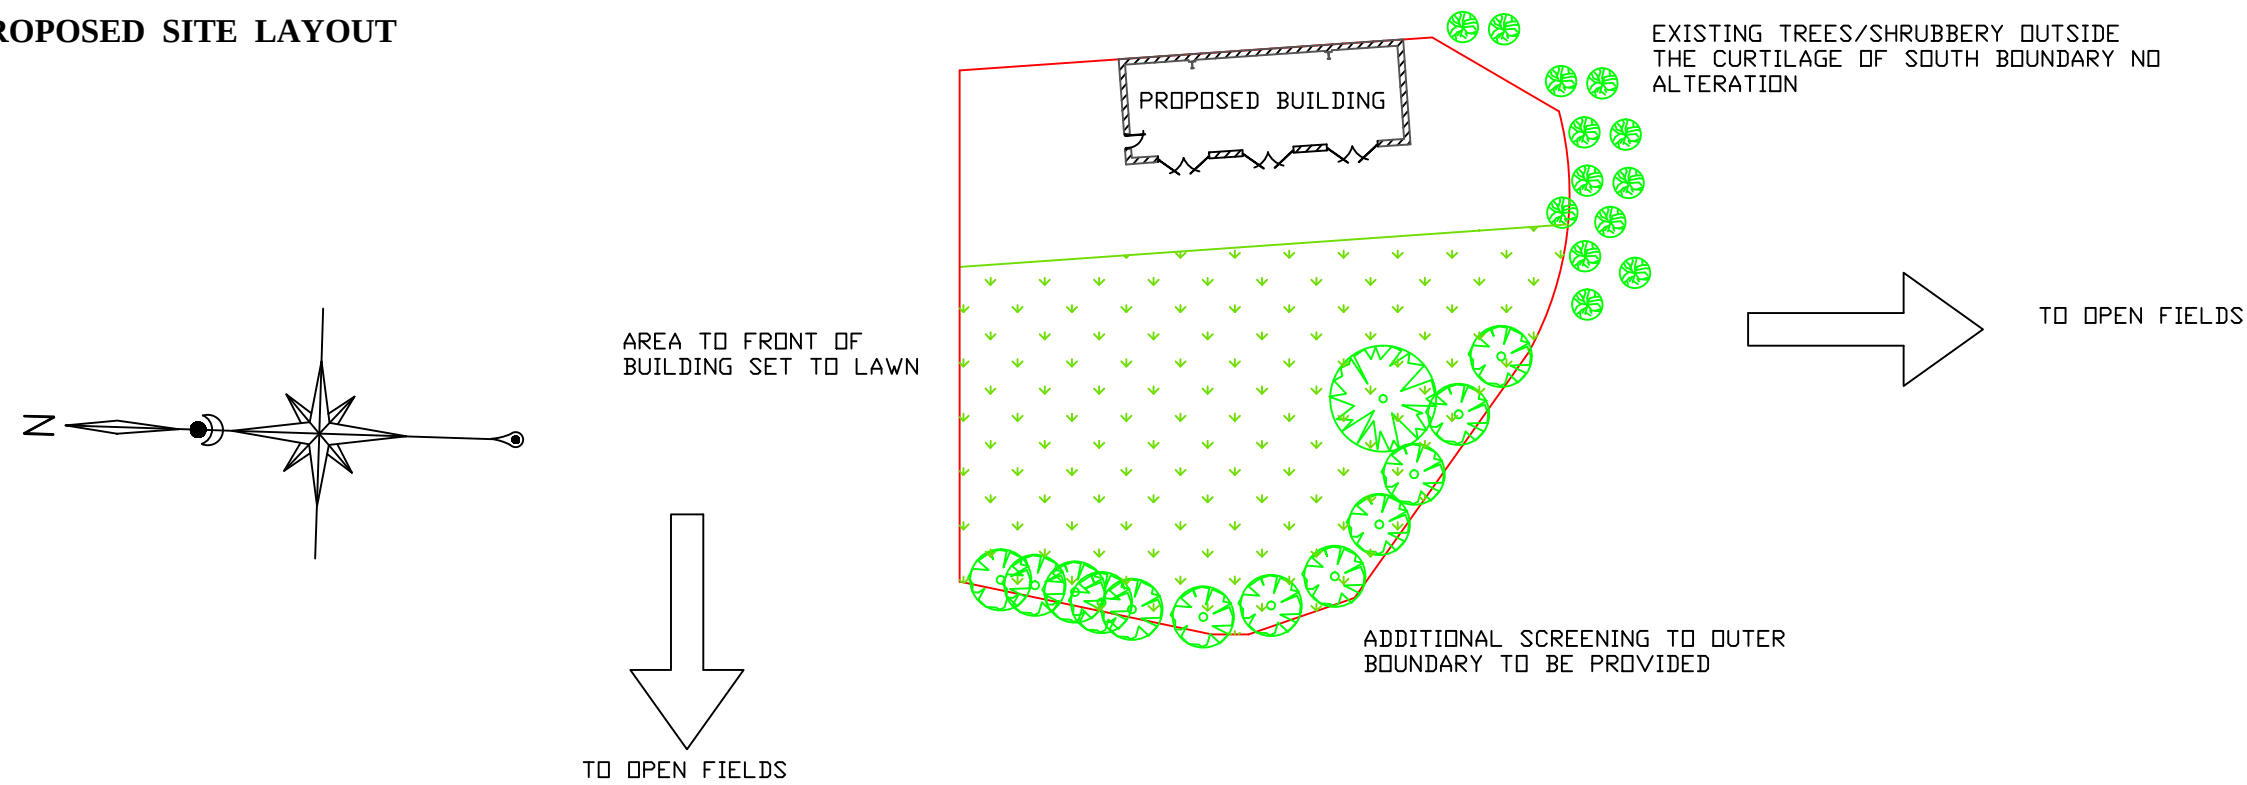


CLIENT

MR & MRS K HOLLINS

TITLE

DRAWING SHOWING EXISTING & PROPOSED SITE LAYOUTS

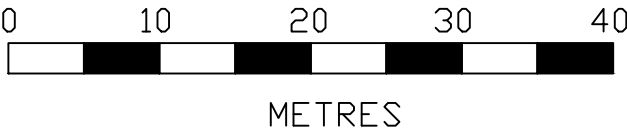

DRAWN

AD

SCALE 1:500 @ A3

DATE 15/10/2020

REV

DRG No 20/001

