





EXISTING FRONT ELEVATION

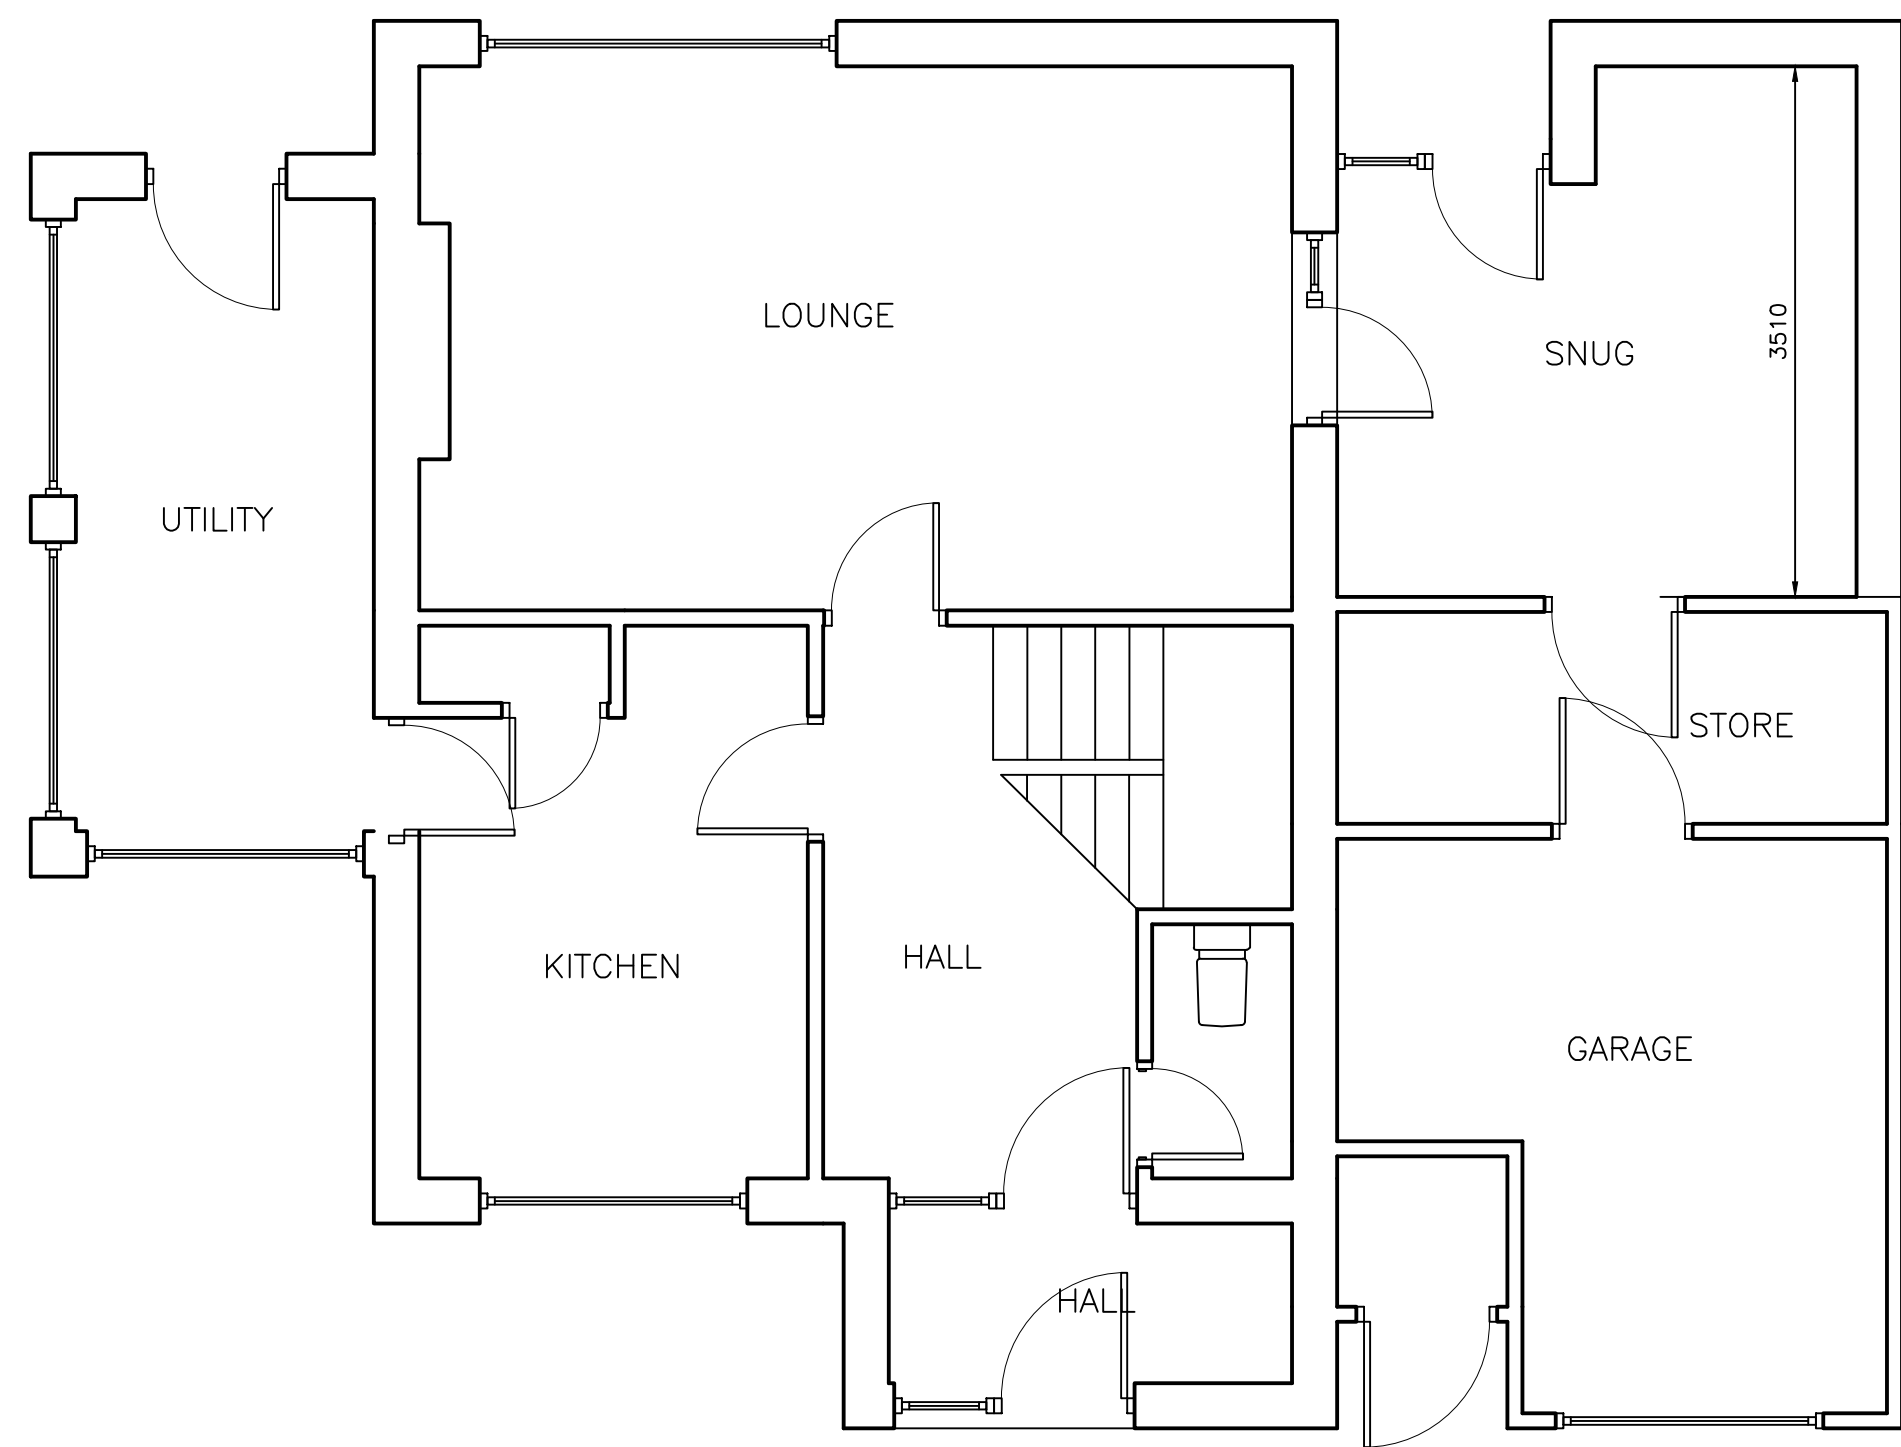

EXISTING GROUND FLOOR PLAN

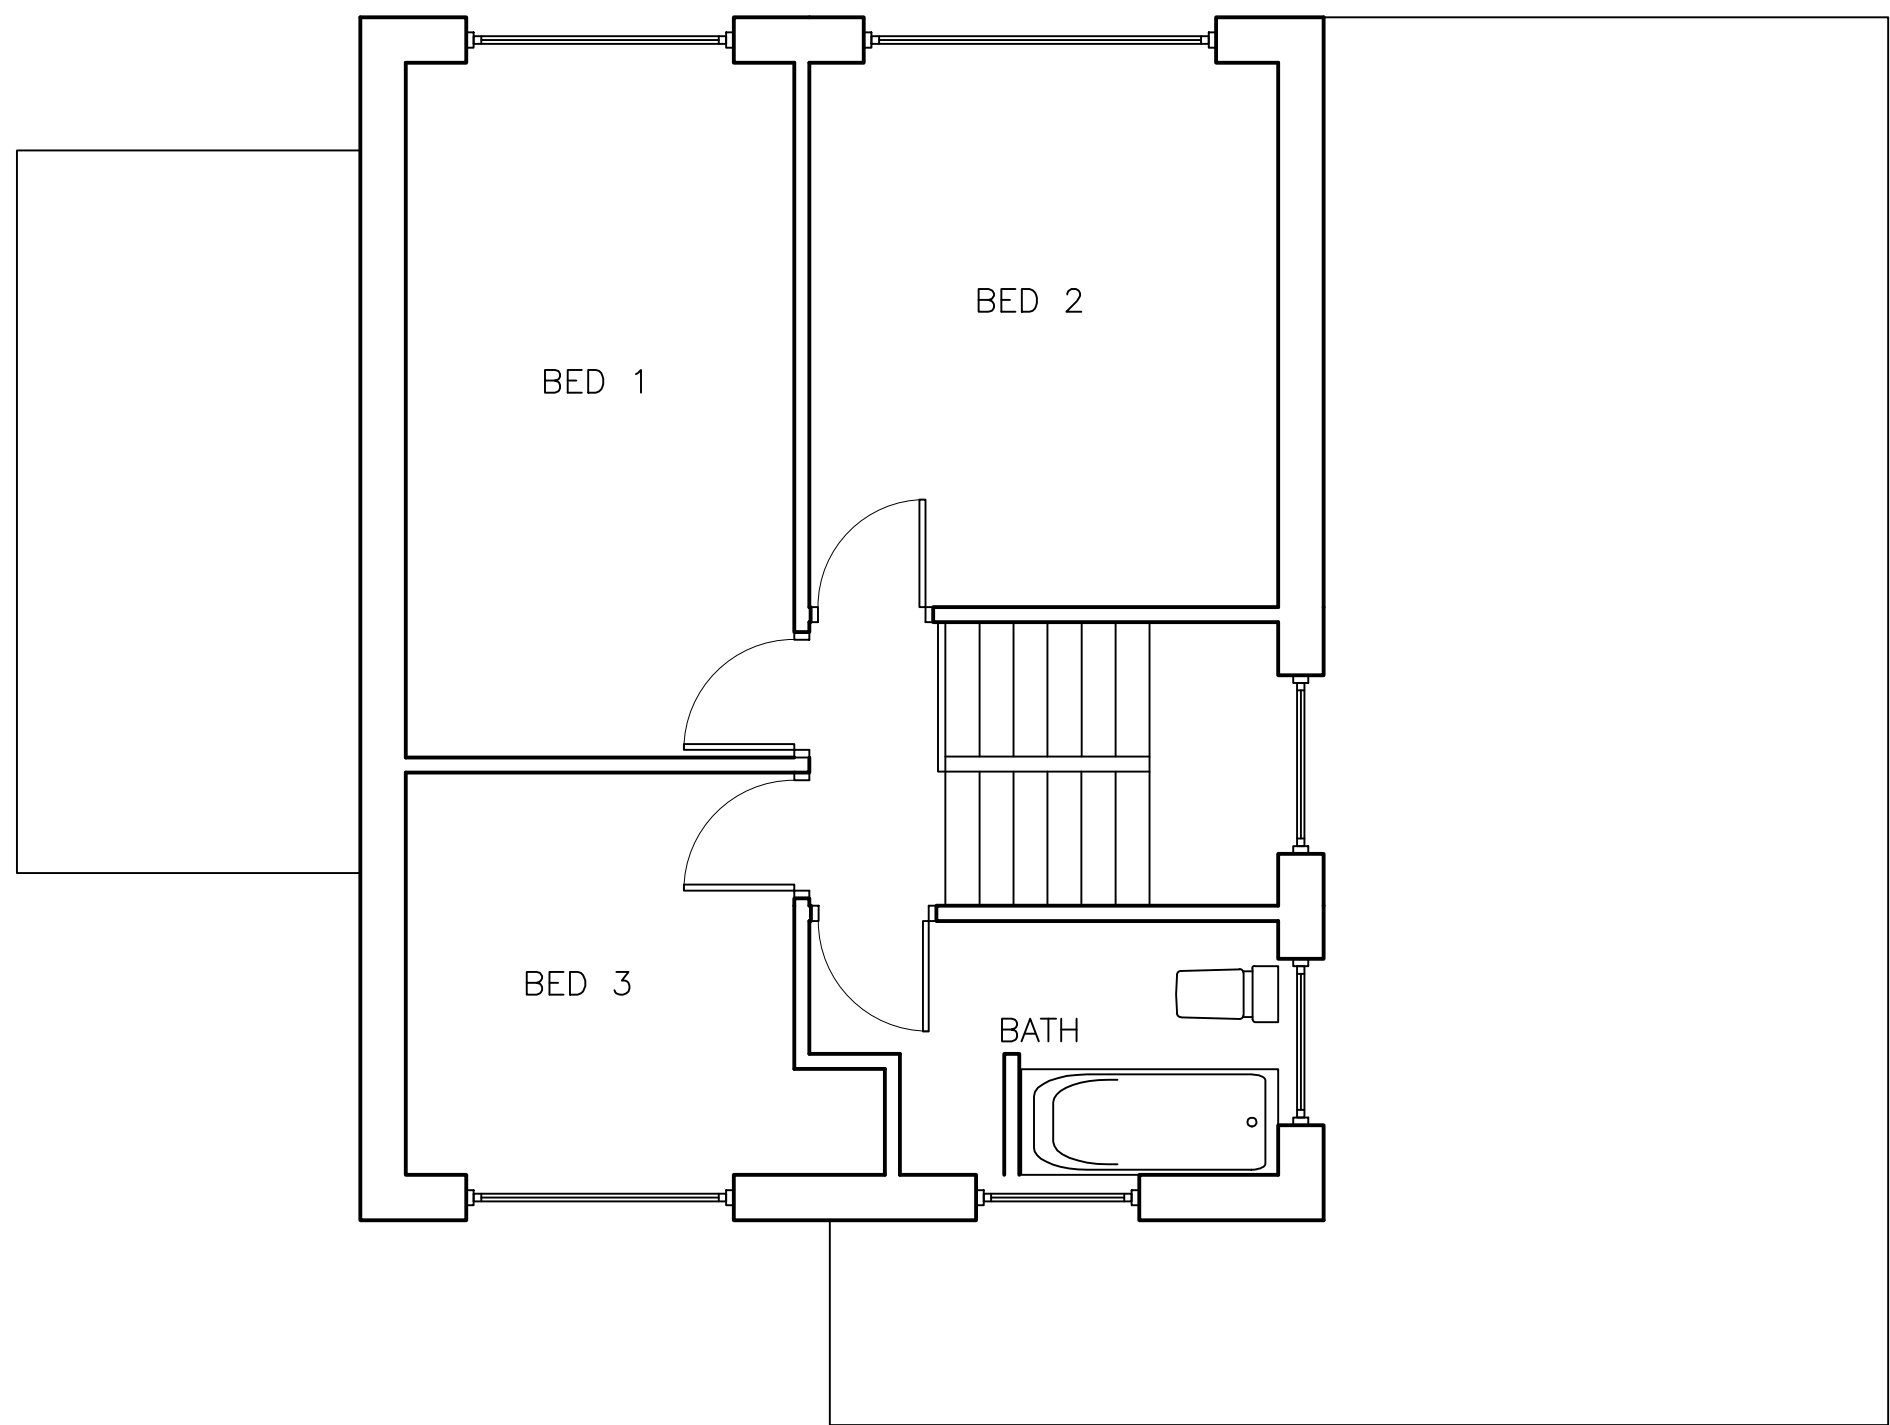

EXISTING 1st FLOOR PLAN

Actual depth of foundations to be determined on site.
All work to be to the satisfaction of the local authority.
All dimensions to be checked on site and any discrepancies must be notified immediately.
All dimensions are in millimetres unless otherwise stated.
Information given on this drawing is subject to local authority approval.
Do not scale this drawing.

PROJECT
MANAGEMENT
services

CHARTERED BUILDING CONSULTANTS

4 HUDDERSFIELD ROAD, BARNSELY, SOUTH YORKSHIRE S70 2LT
TELEPHONE (01226) 286276
FAX (01226) 731265 E-mail: info@pmsdesign.co.uk

CLIENT
Mr RAY TRENT
EXISTING LAYOUT

PROJECT
PROPOSED 2 STOREY SIDE
EXTENSION AND DETACHED GARAGE
& STORE
11 PARK HOLLOW
WOMBWELL S73 0HN

COPYRIGHT © Project Management Services 2014

FILE NAME	DWG.No	SCALE	DATE	DRAWN	REV.
Ray Trent	2409/01	1:100 1:50	25-03-15	DE	