




TYPICAL CAMBERED CARRIAGEWAY

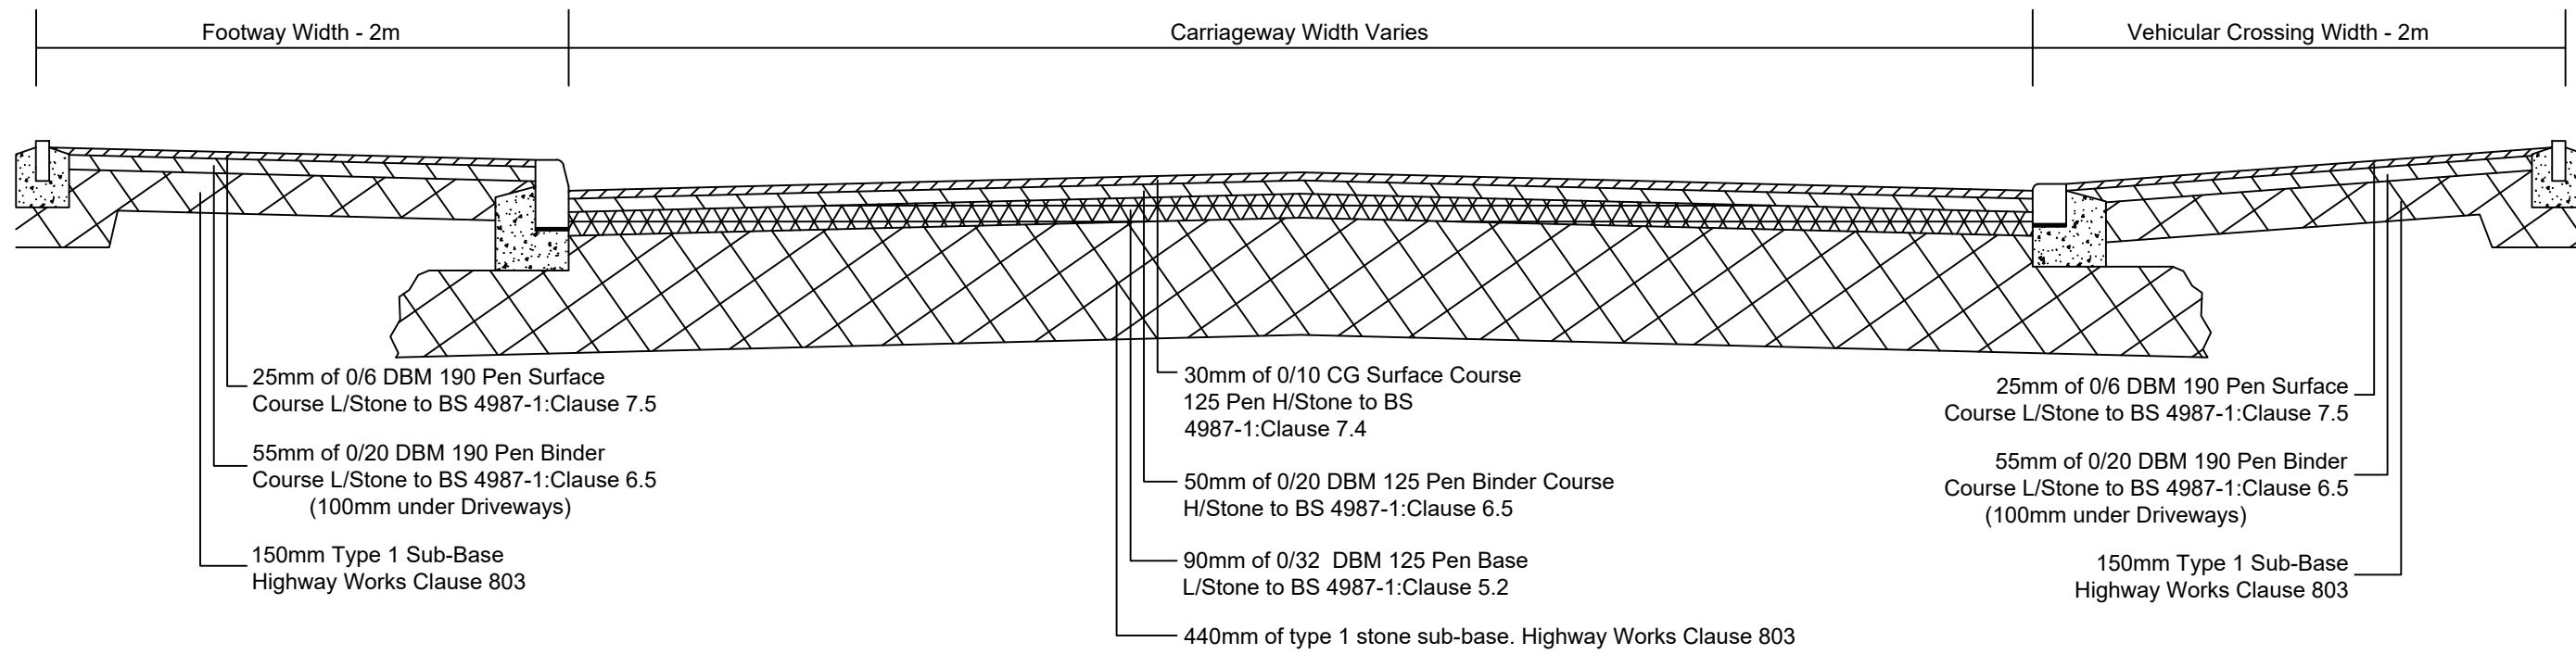


BLOCK PAVED SHARED CAMBERED CARRIAGEWAY

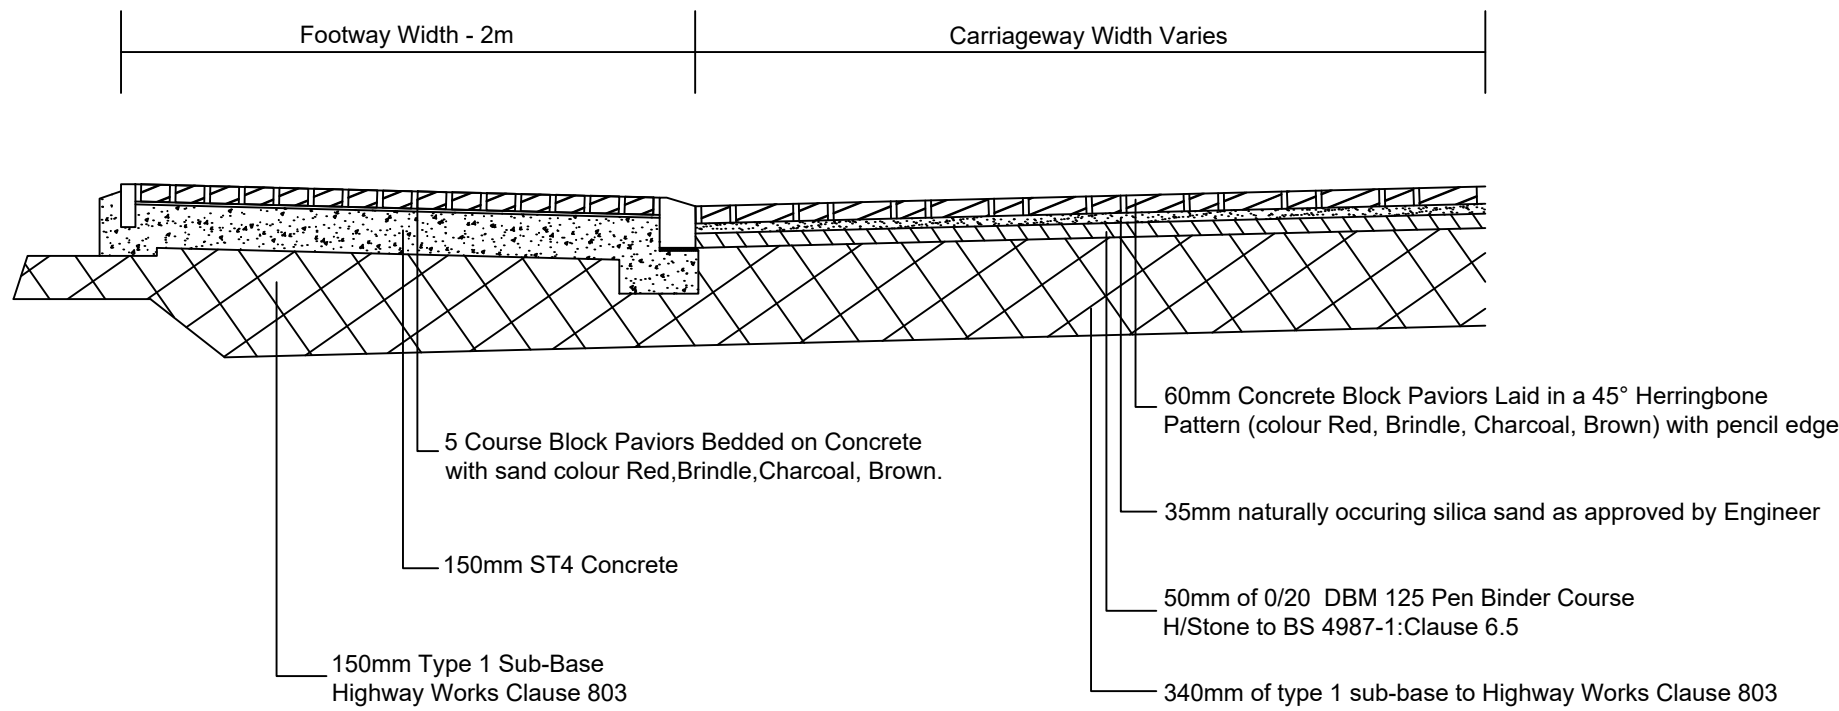


BLOCK PAVED SHARED CAMBERED CARRIAGEWAY

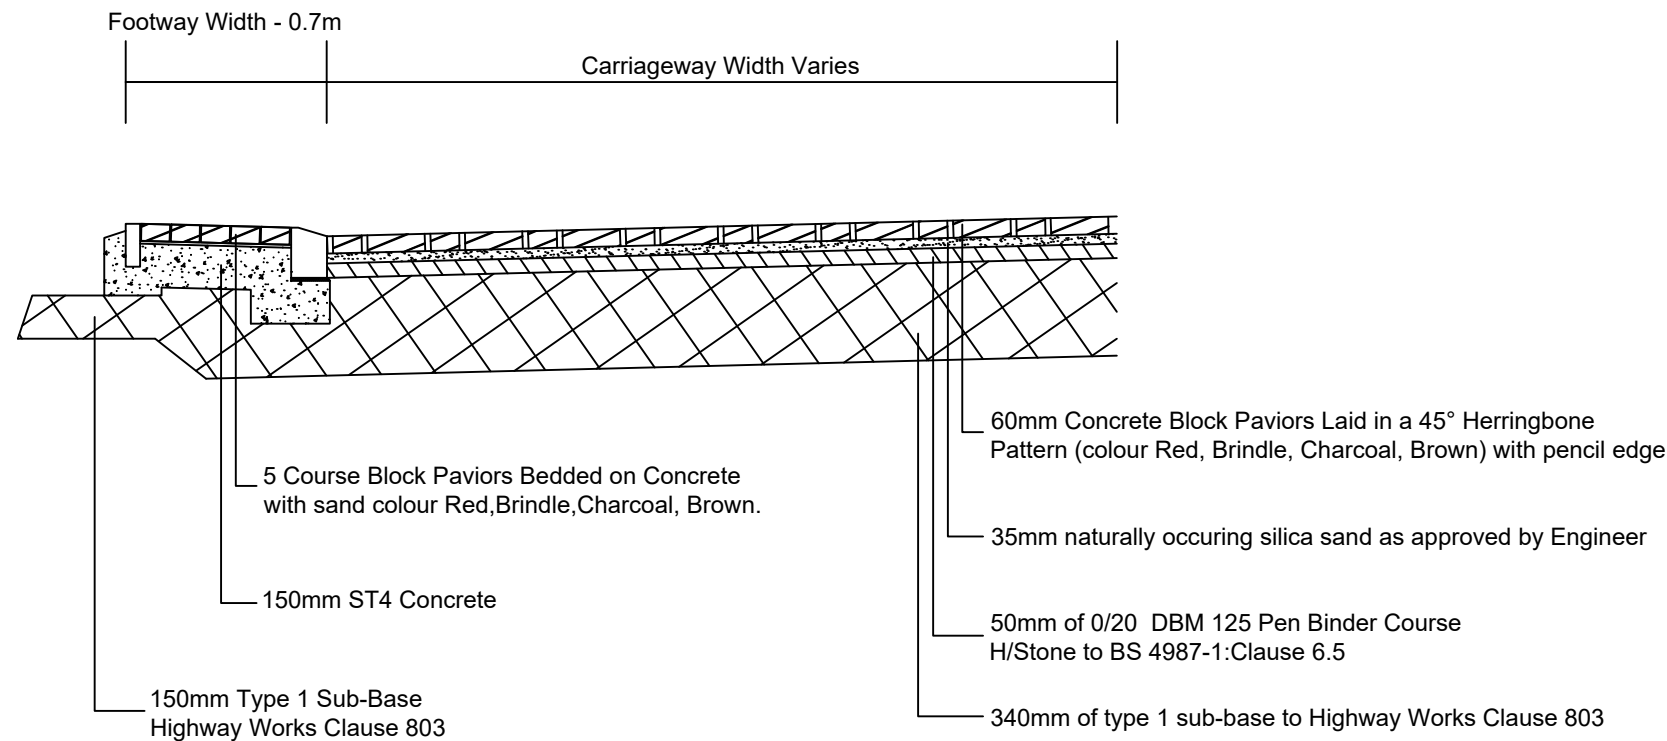


TYPICAL CROSSFALLED CARRIAGEWAY

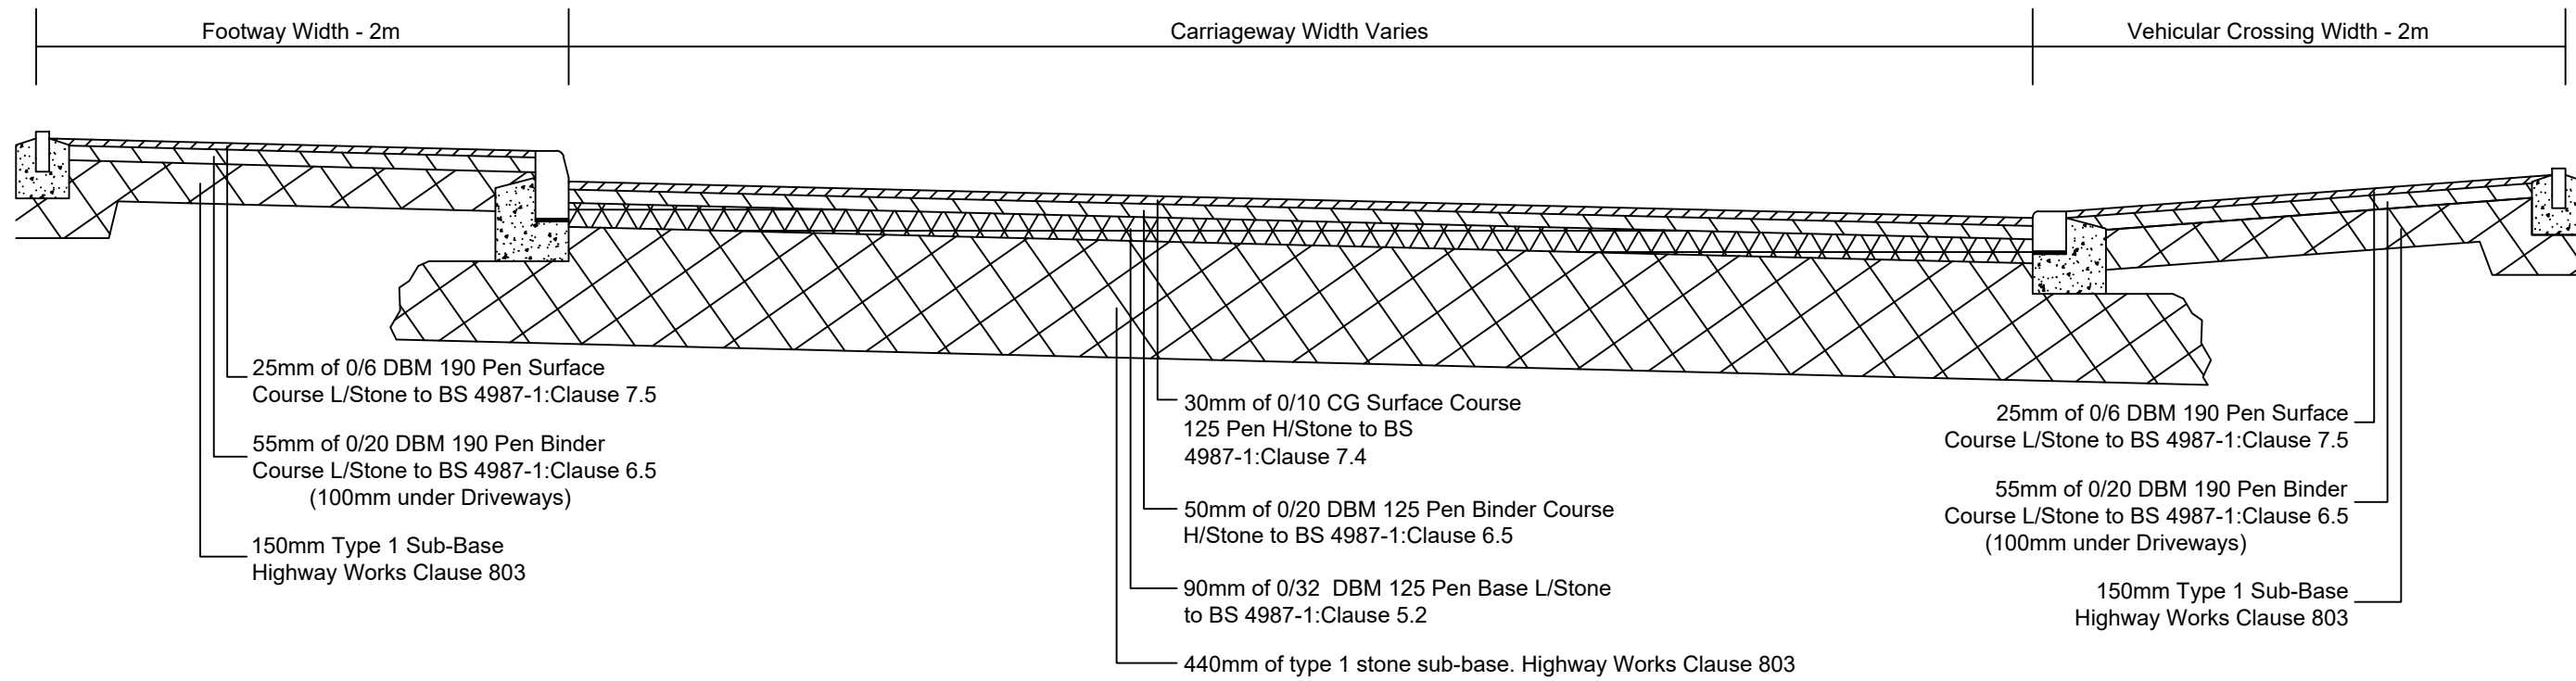


BLOCK PAVED SHARED CROSSFALL CARRIAGEWAY

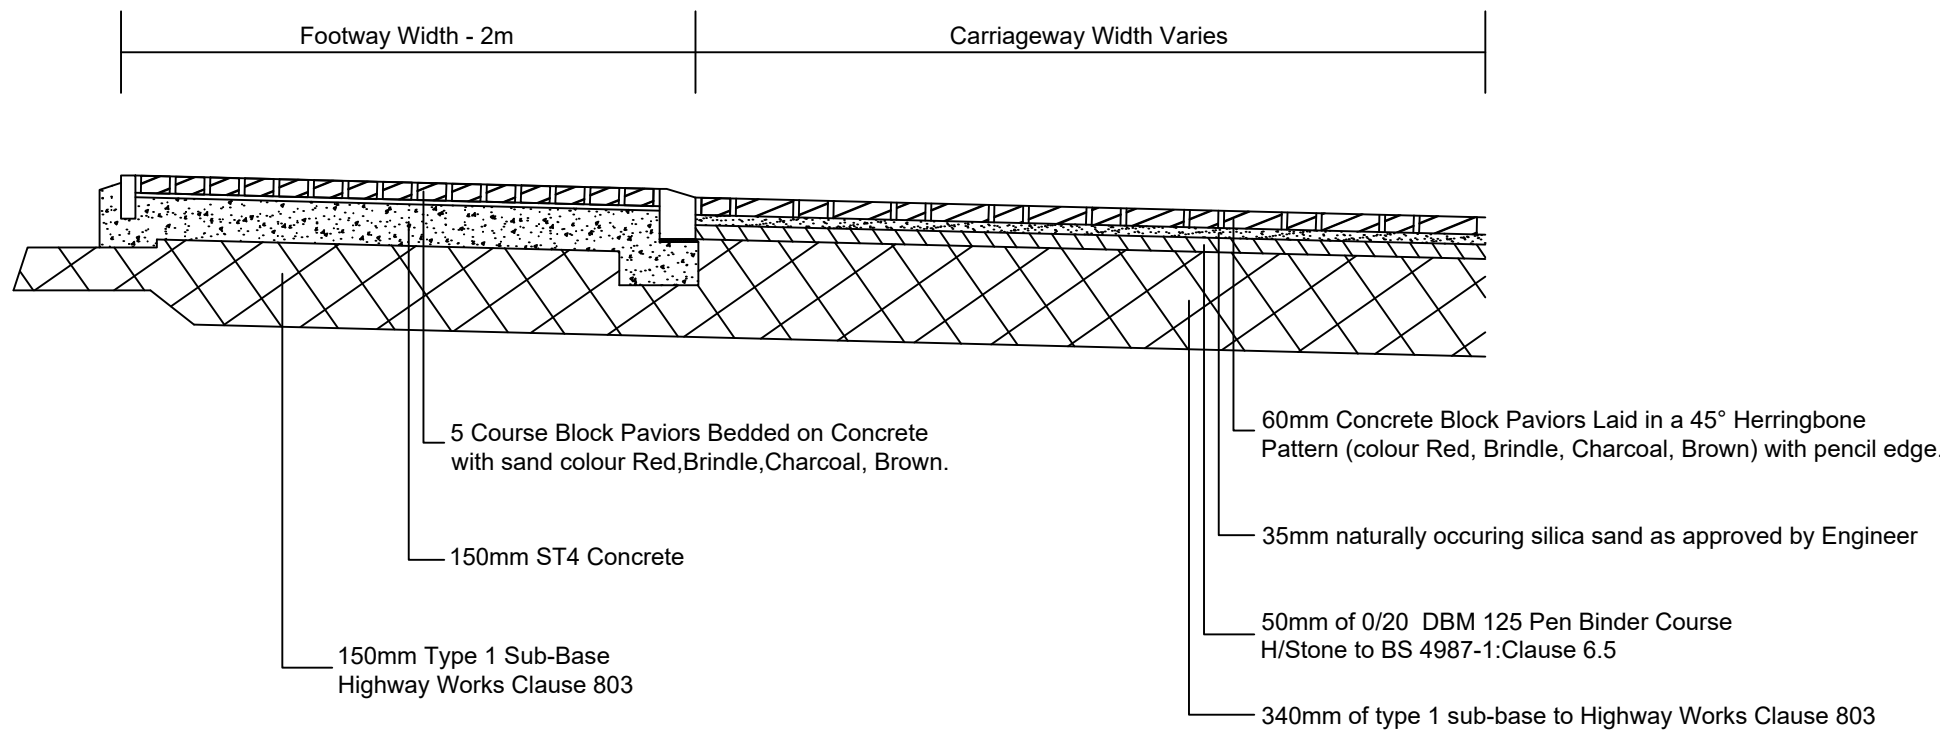


BLOCK PAVED SHARED CROSSFALL CARRIAGEWAY

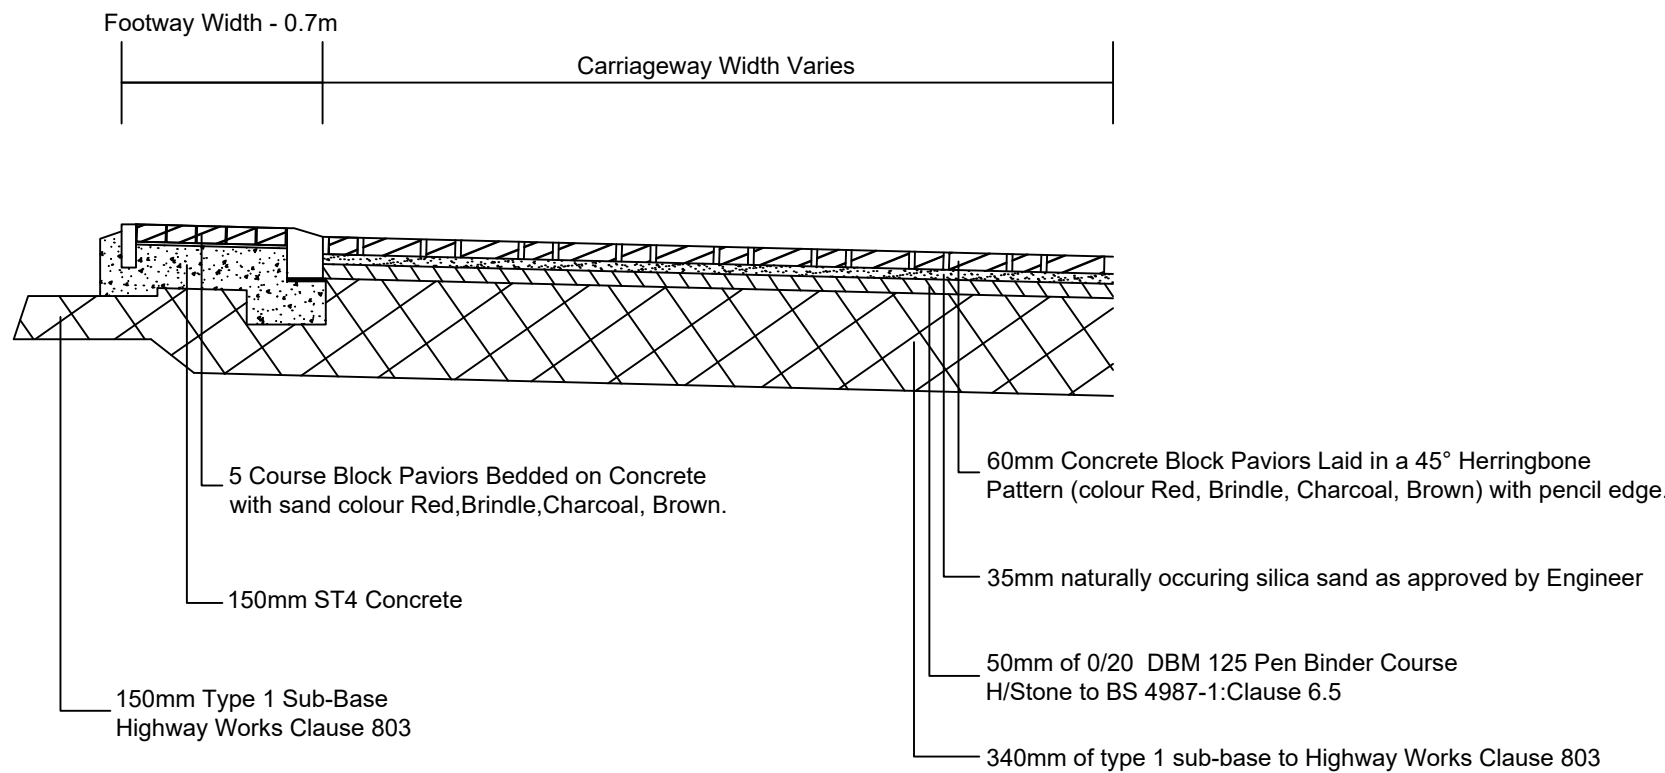


Typical Edging Detail EF
150mm x 50mm

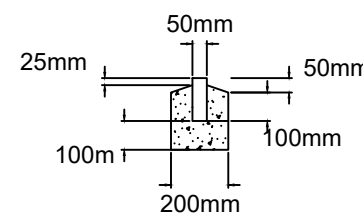


Typical Drop Kerb Detail
150mm x 125mm

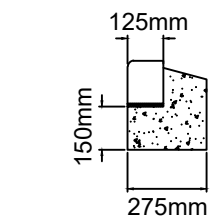


Typical Kerb Detail
255mm x 125mm

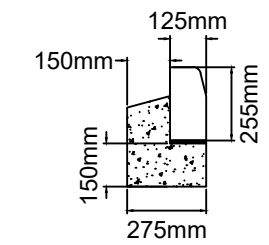


Plasmobility Kerb Detail
175mm x 125mm

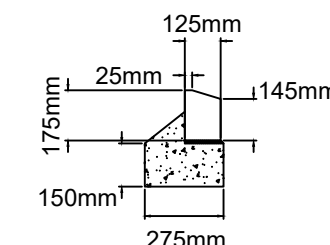


TIE IN DETAIL

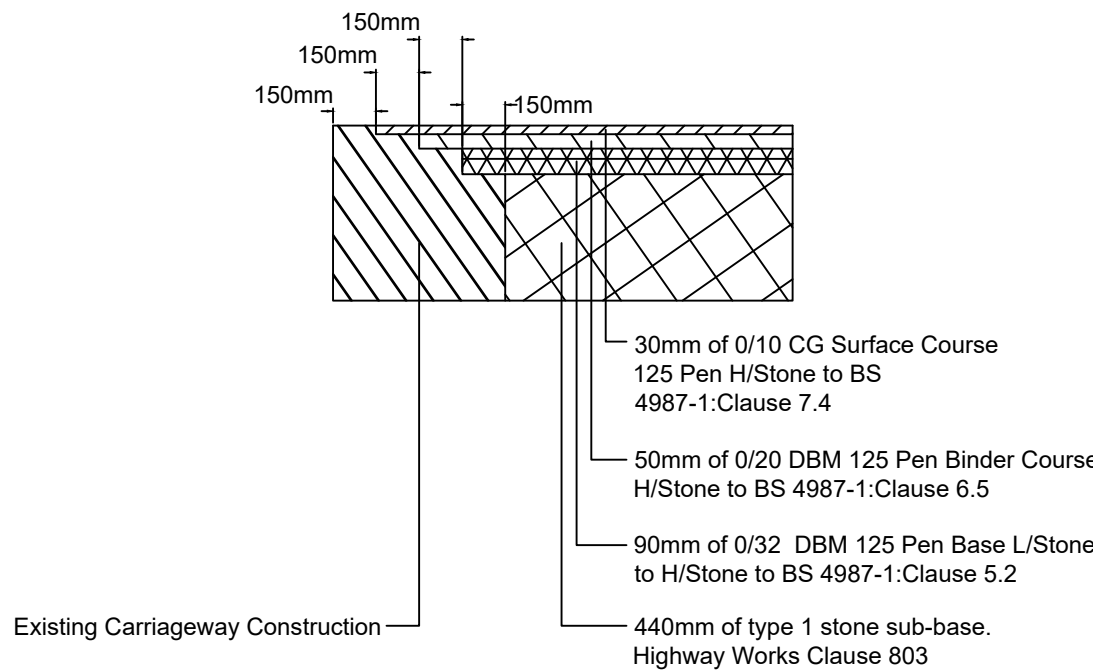

RAMP DETAIL
As per Rotherham Detail Typical Section Through Ramped Crossing, page number 66

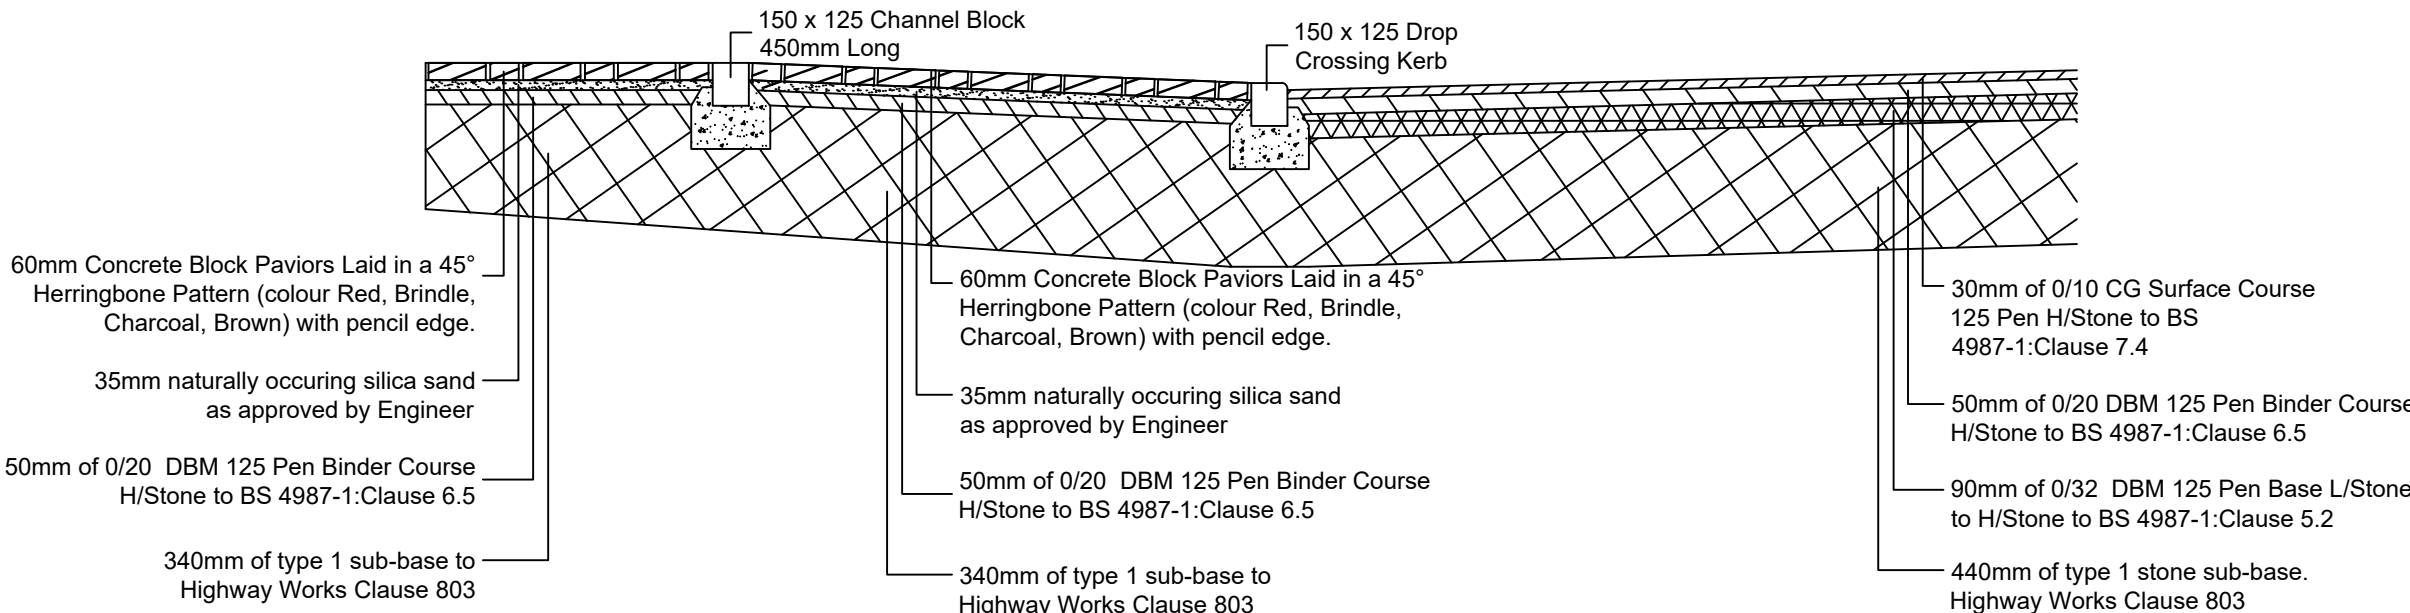

Road Gully Detail
As per Rotherham Road Gully Details, page number 71

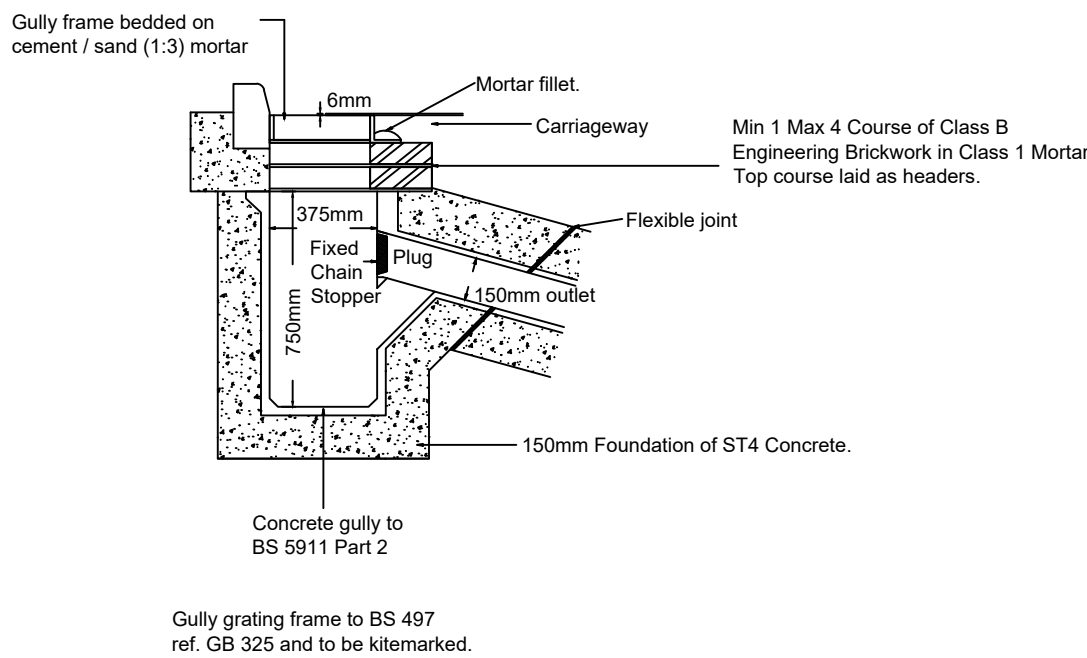

GENERAL NOTES:

- DO NOT SCALE THIS DRAWING. FOR DISCREPANCIES OR OMISSIONS CONTACT THE ENGINEER PRIOR TO WORK COMMENCING.
- MATERIALS AND WORKMANSHIP ARE TO COMPLY IN ALL RESPECTS WITH CURRENT PROJECT SPECIFICATIONS, CURRENT CODES OF PRACTICE, AND BUILDING REGULATIONS.
- THE COPYRIGHT OF THIS DRAWING IS VESTED IN THE ENGINEER AND MUST NOT BE COPIED OR REPRODUCED WITHOUT WRITTEN CONSENT.
- THE CONTRACTOR IS TO CHECK AND VERIFY ALL BUILDING AND SITE DIMENSIONS, LEVELS AND SEWER INVERT LEVELS AT CONNECTION POINTS BEFORE WORK COMMENCES.
- THIS DRAWING IS TO READ IN CONJUNCTION WITH ALL RELEVANT SPECIFICATIONS AND DRAWINGS ISSUED BY THE ENGINEER, ARCHITECT AND OTHER DESIGN DISCIPLINES.

Rev	Description	Date	By	Chkd
Drg Status: Preliminary				
Client Name: Harron Homes Yorkshire				
Project Name: Great Houghton, Barnsley				
Drawing Title: Road Construction Details				
Scale: NTS	Size: A1	First Issue Date: July 2021	Initial: JC	Chkd: RAA
Project No: RED015	Drawing No: 400	Rev: *		

Residential Engineering Design Ltd
Civil Design Consultants

39 Highfield Road
Colley Gate
Halesowen
West Midlands
B63 2DH
Tel: 01384 210860
Email: admin@redcivils.com
Web: www.redcivils.com