



Front Elevation  
Scale - 1:50

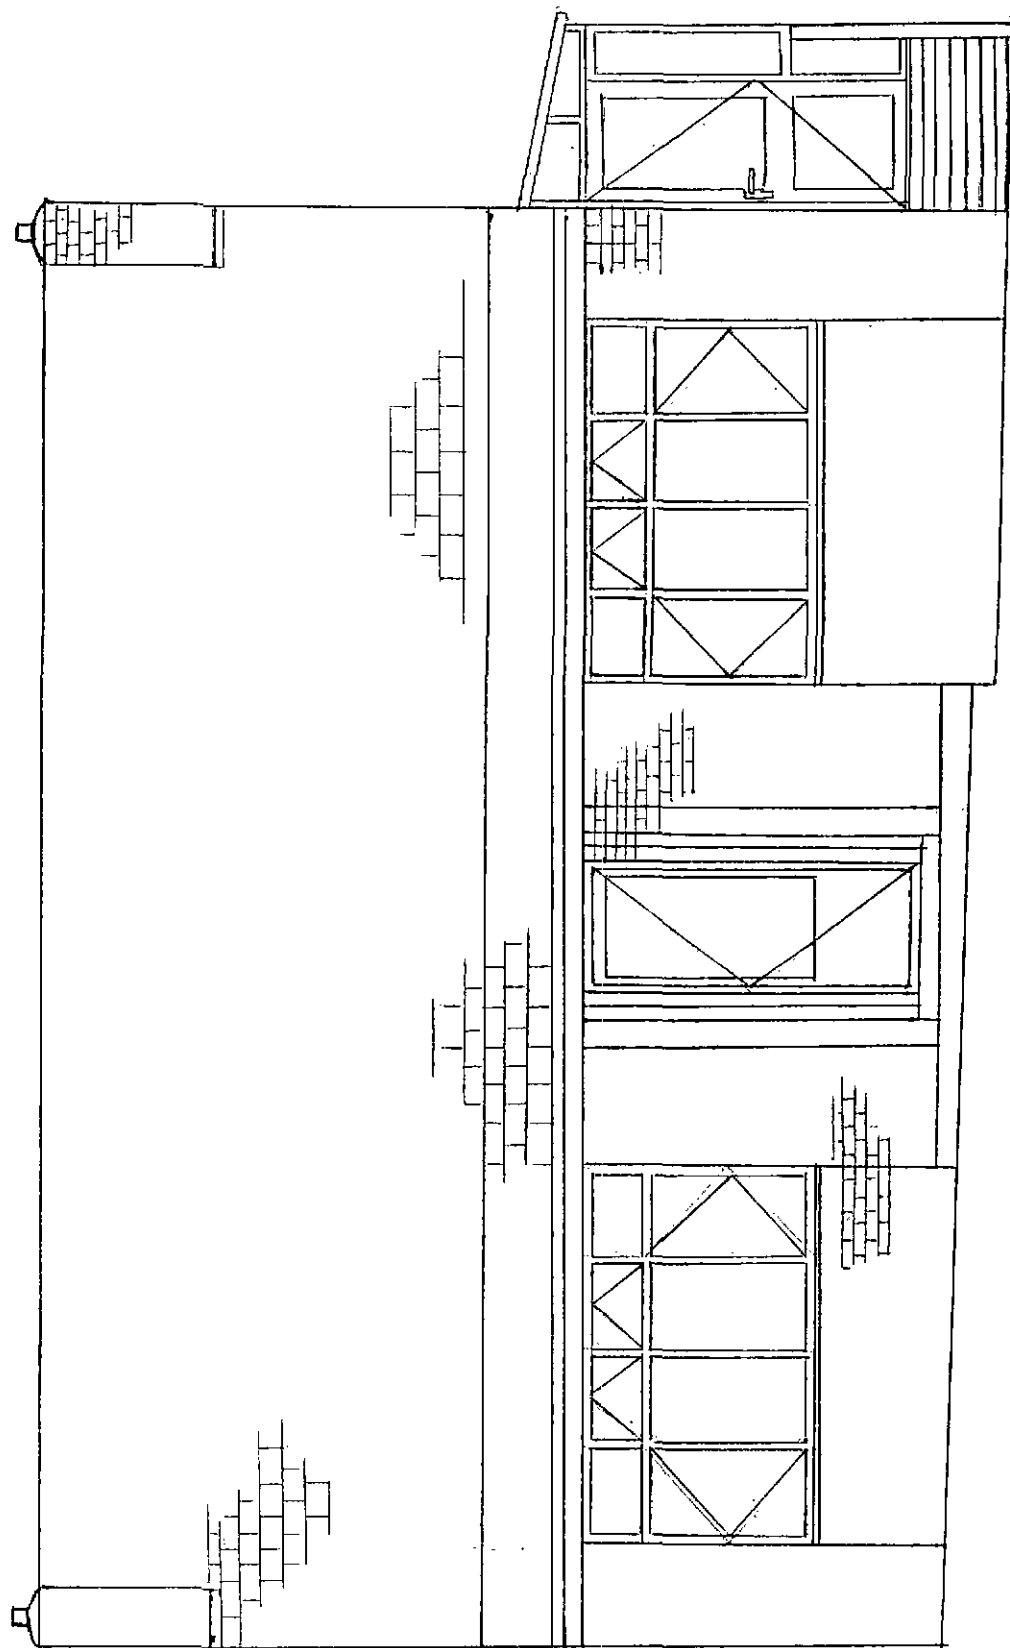

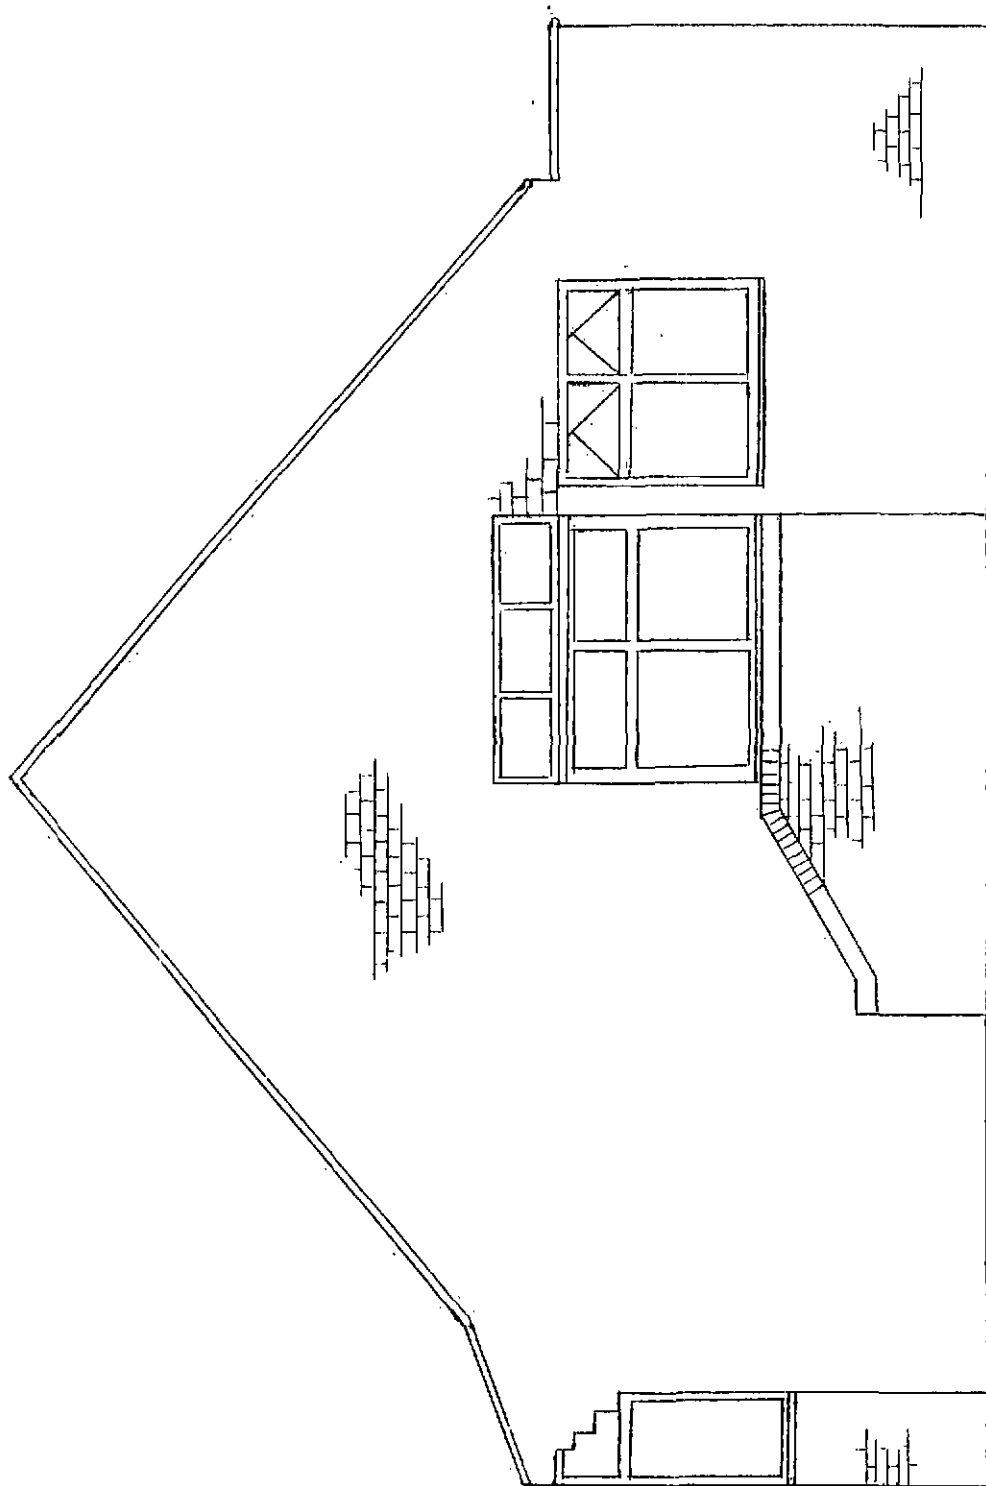

Side Elevation  
Scale - 1:50

P1 Proposed Side Elevation

Scale - 1:50

