


(1)

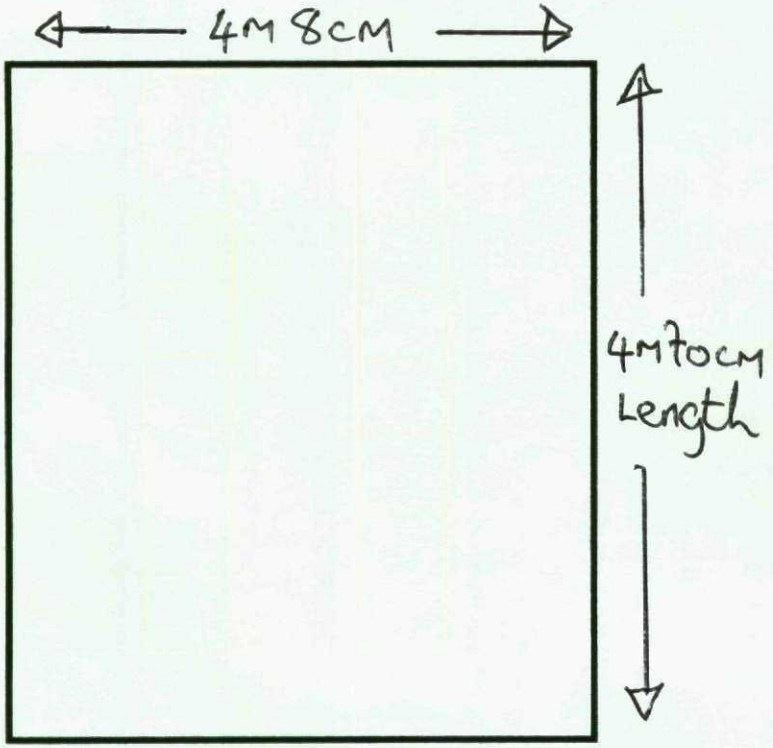

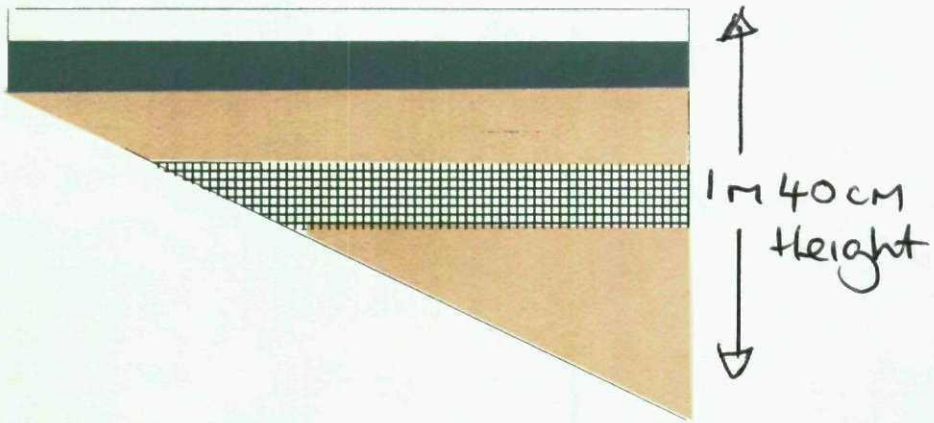

The parking area has been back filled with soil (marked in brown), bricks and rubble marked in check and crusher run marked in grey to aid drainage.


(2)

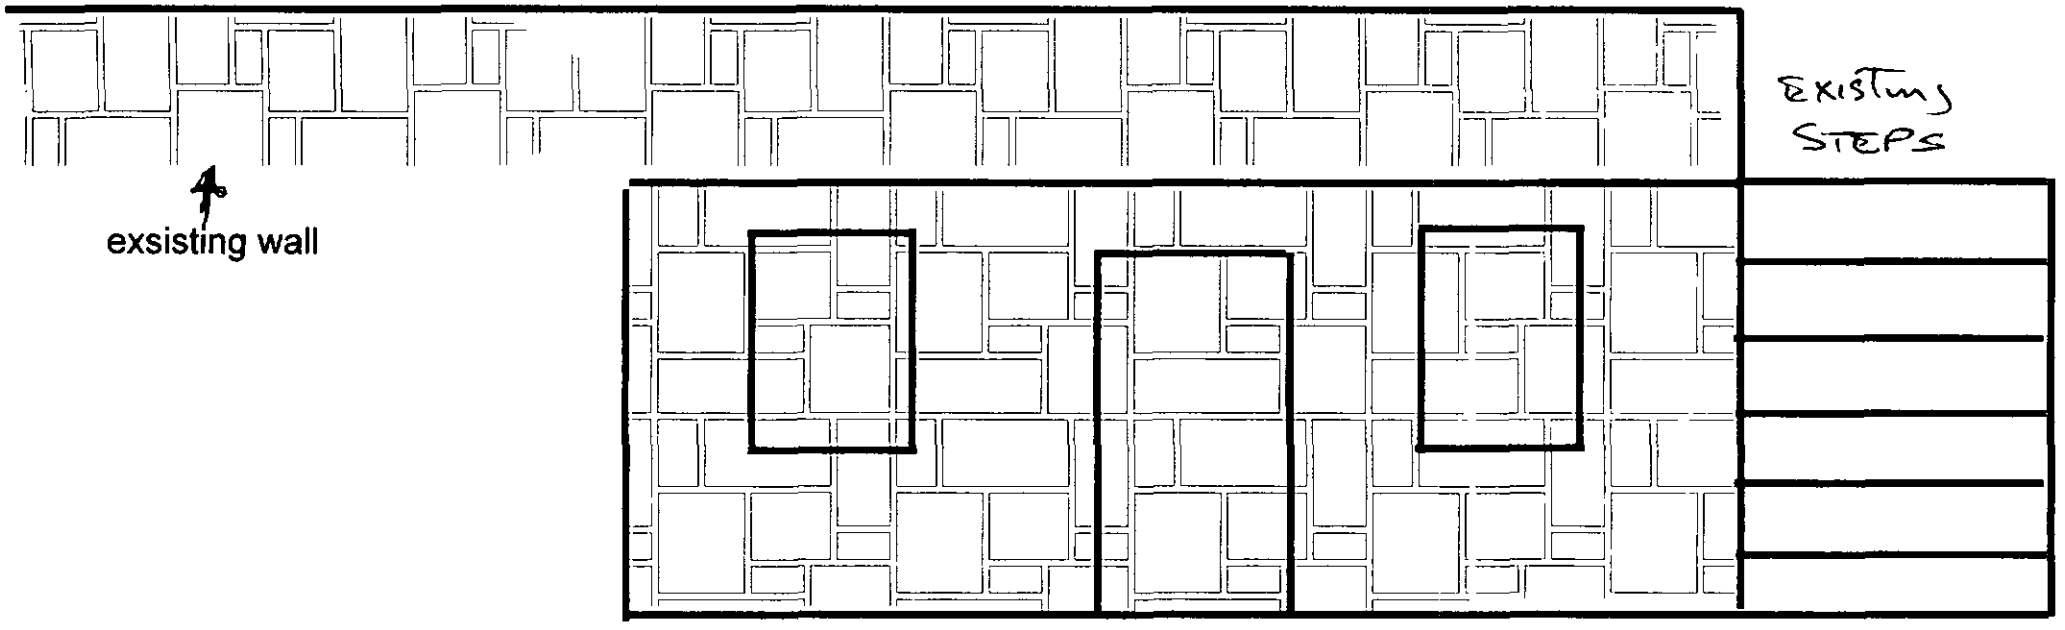

Storage area


the out side storage area is built from concrete block and will be faced off with natural stone.
it will be finished with a flat roof.
it will not raize any futher than the existing wall that is being repaired.

(2)

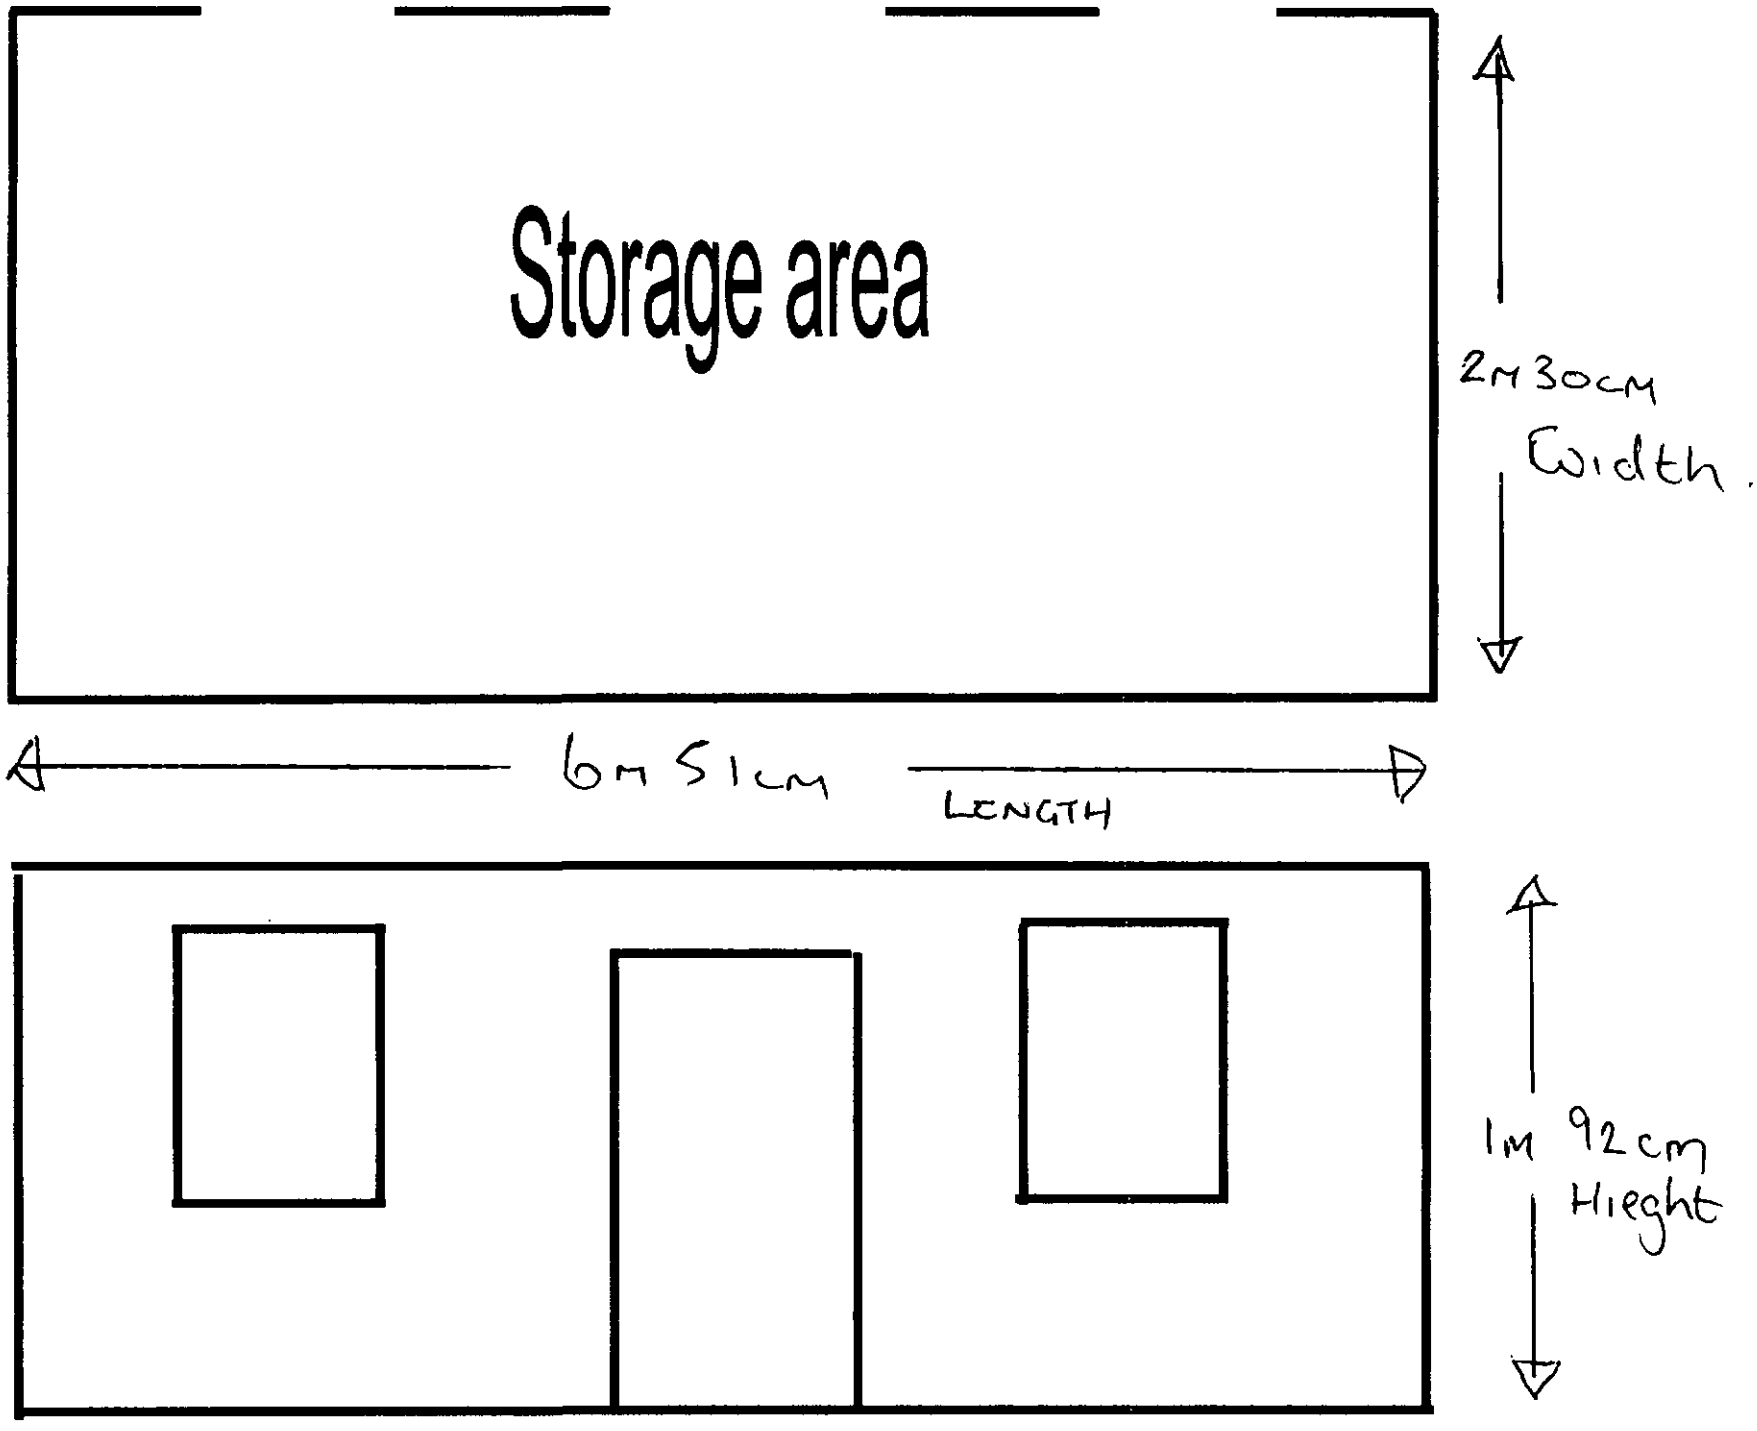

(3)


ground floor

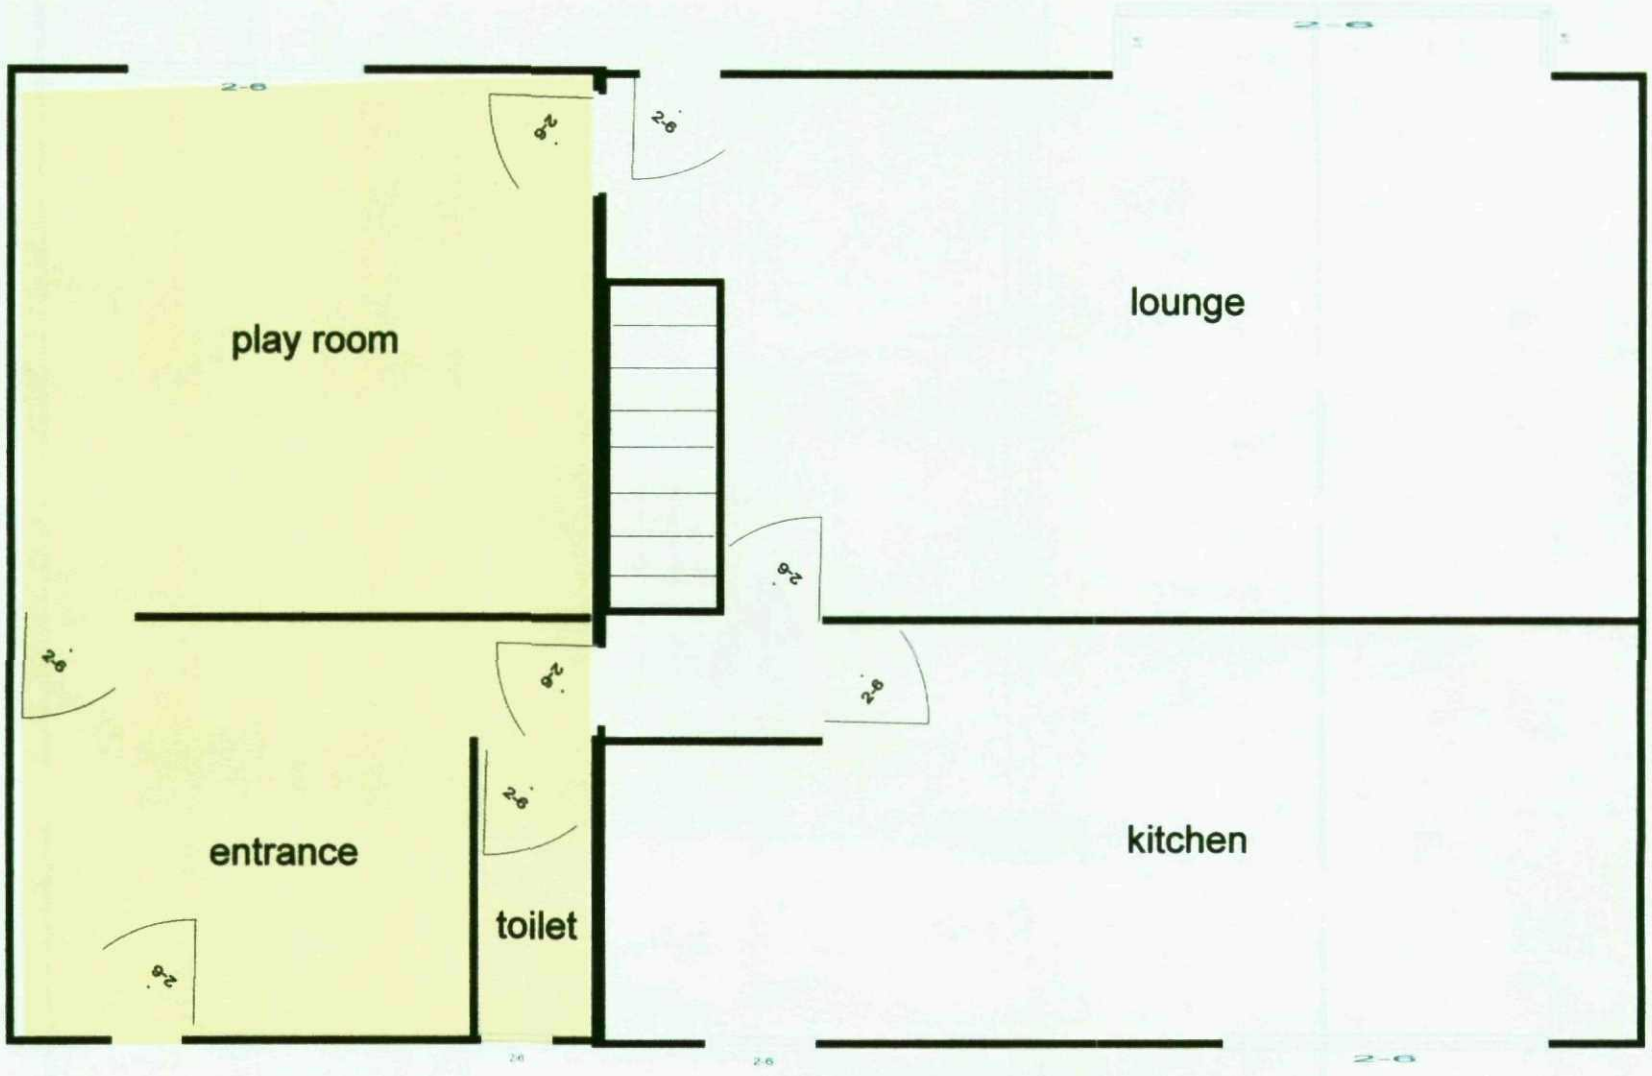

The shaded area is the proposed extension that will provide a downstairs toilet and play room.
The mainentrance will provide a cloack room.

(3)


first floor

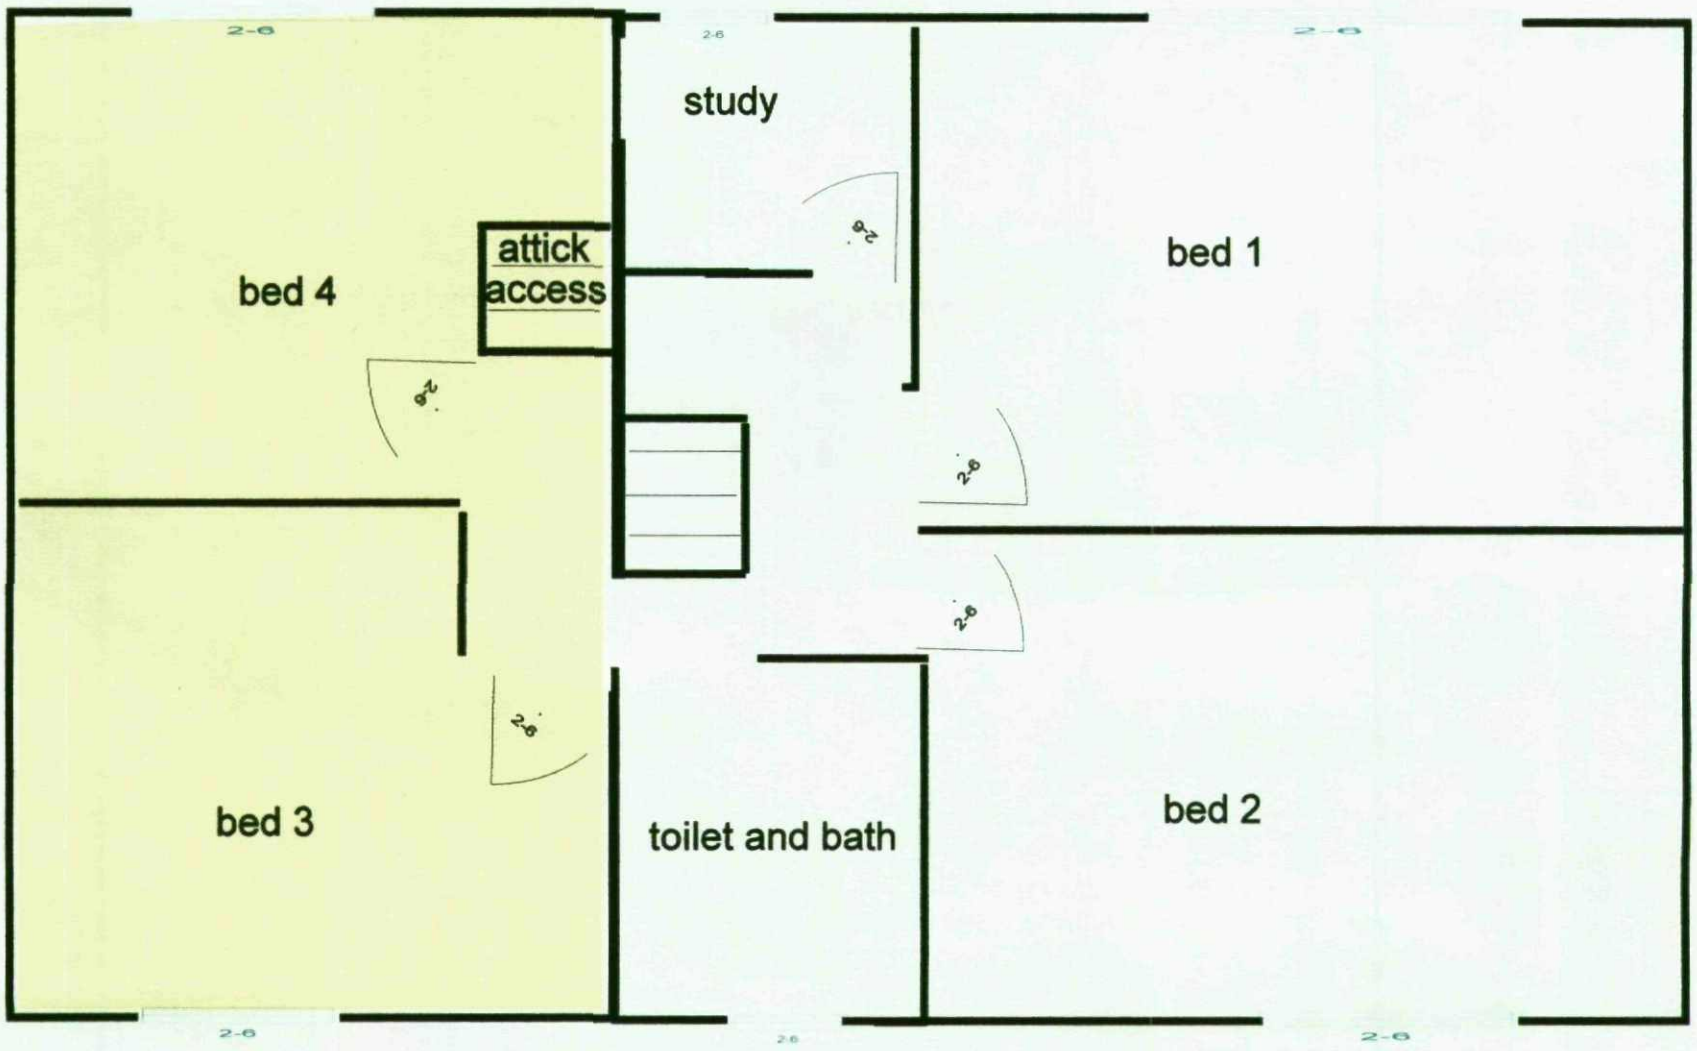

The shaded area is the intended extension to provide two bedrooms and an access route to the attick for stroage.


(3)

Rear Elevation

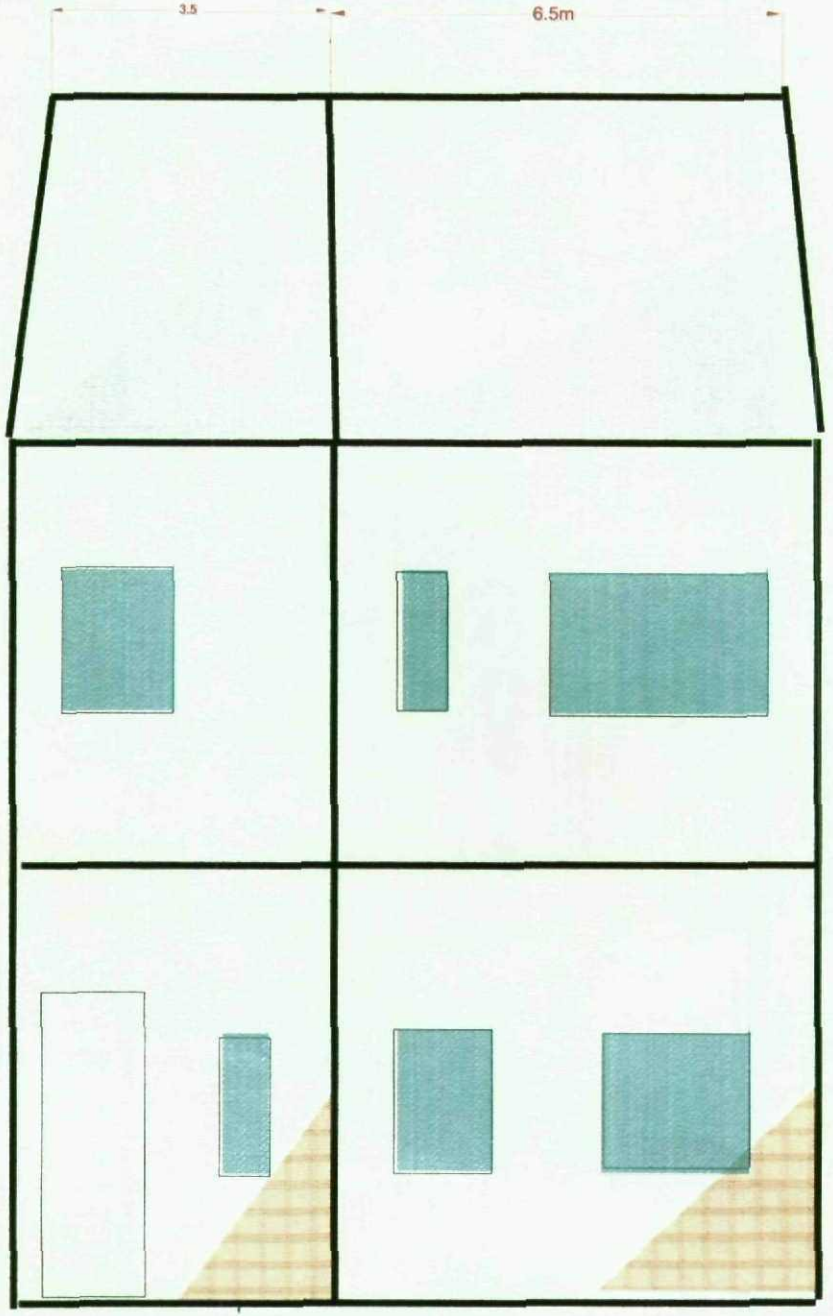

(3)

Side Elevation

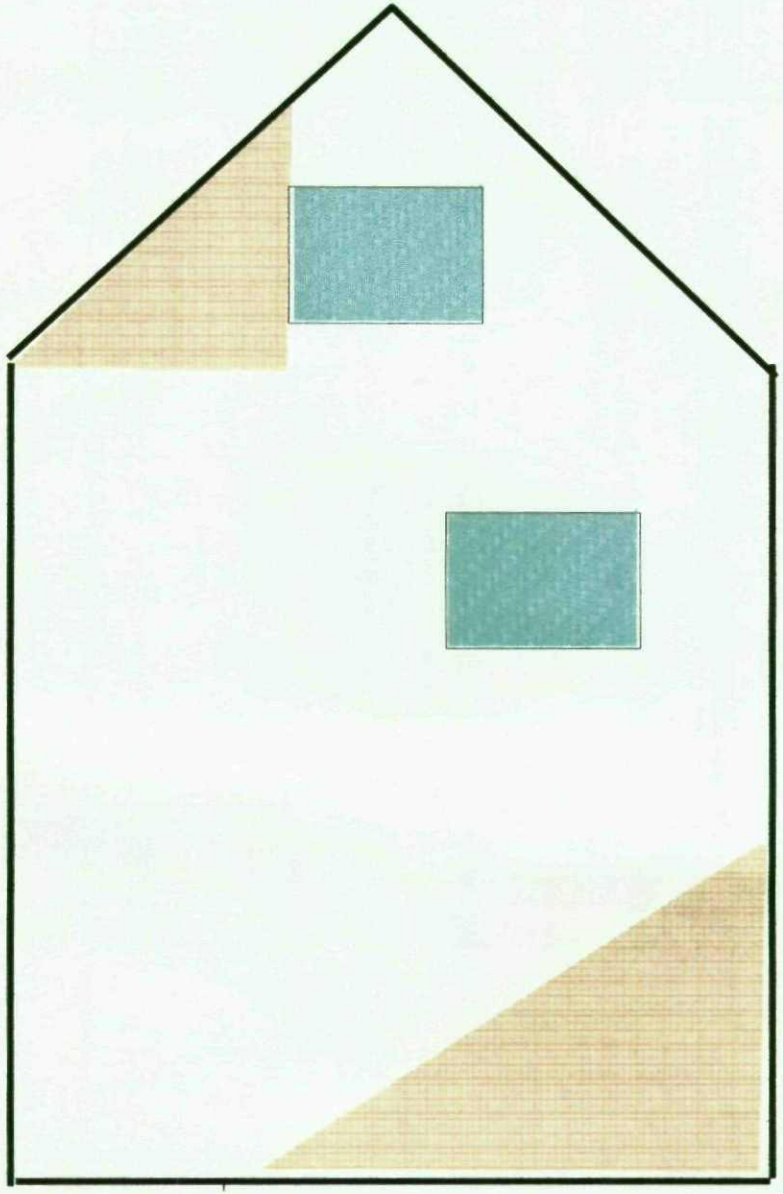

The side elevation will have one bedroom window and a window for the attick.

Front Elevation

