
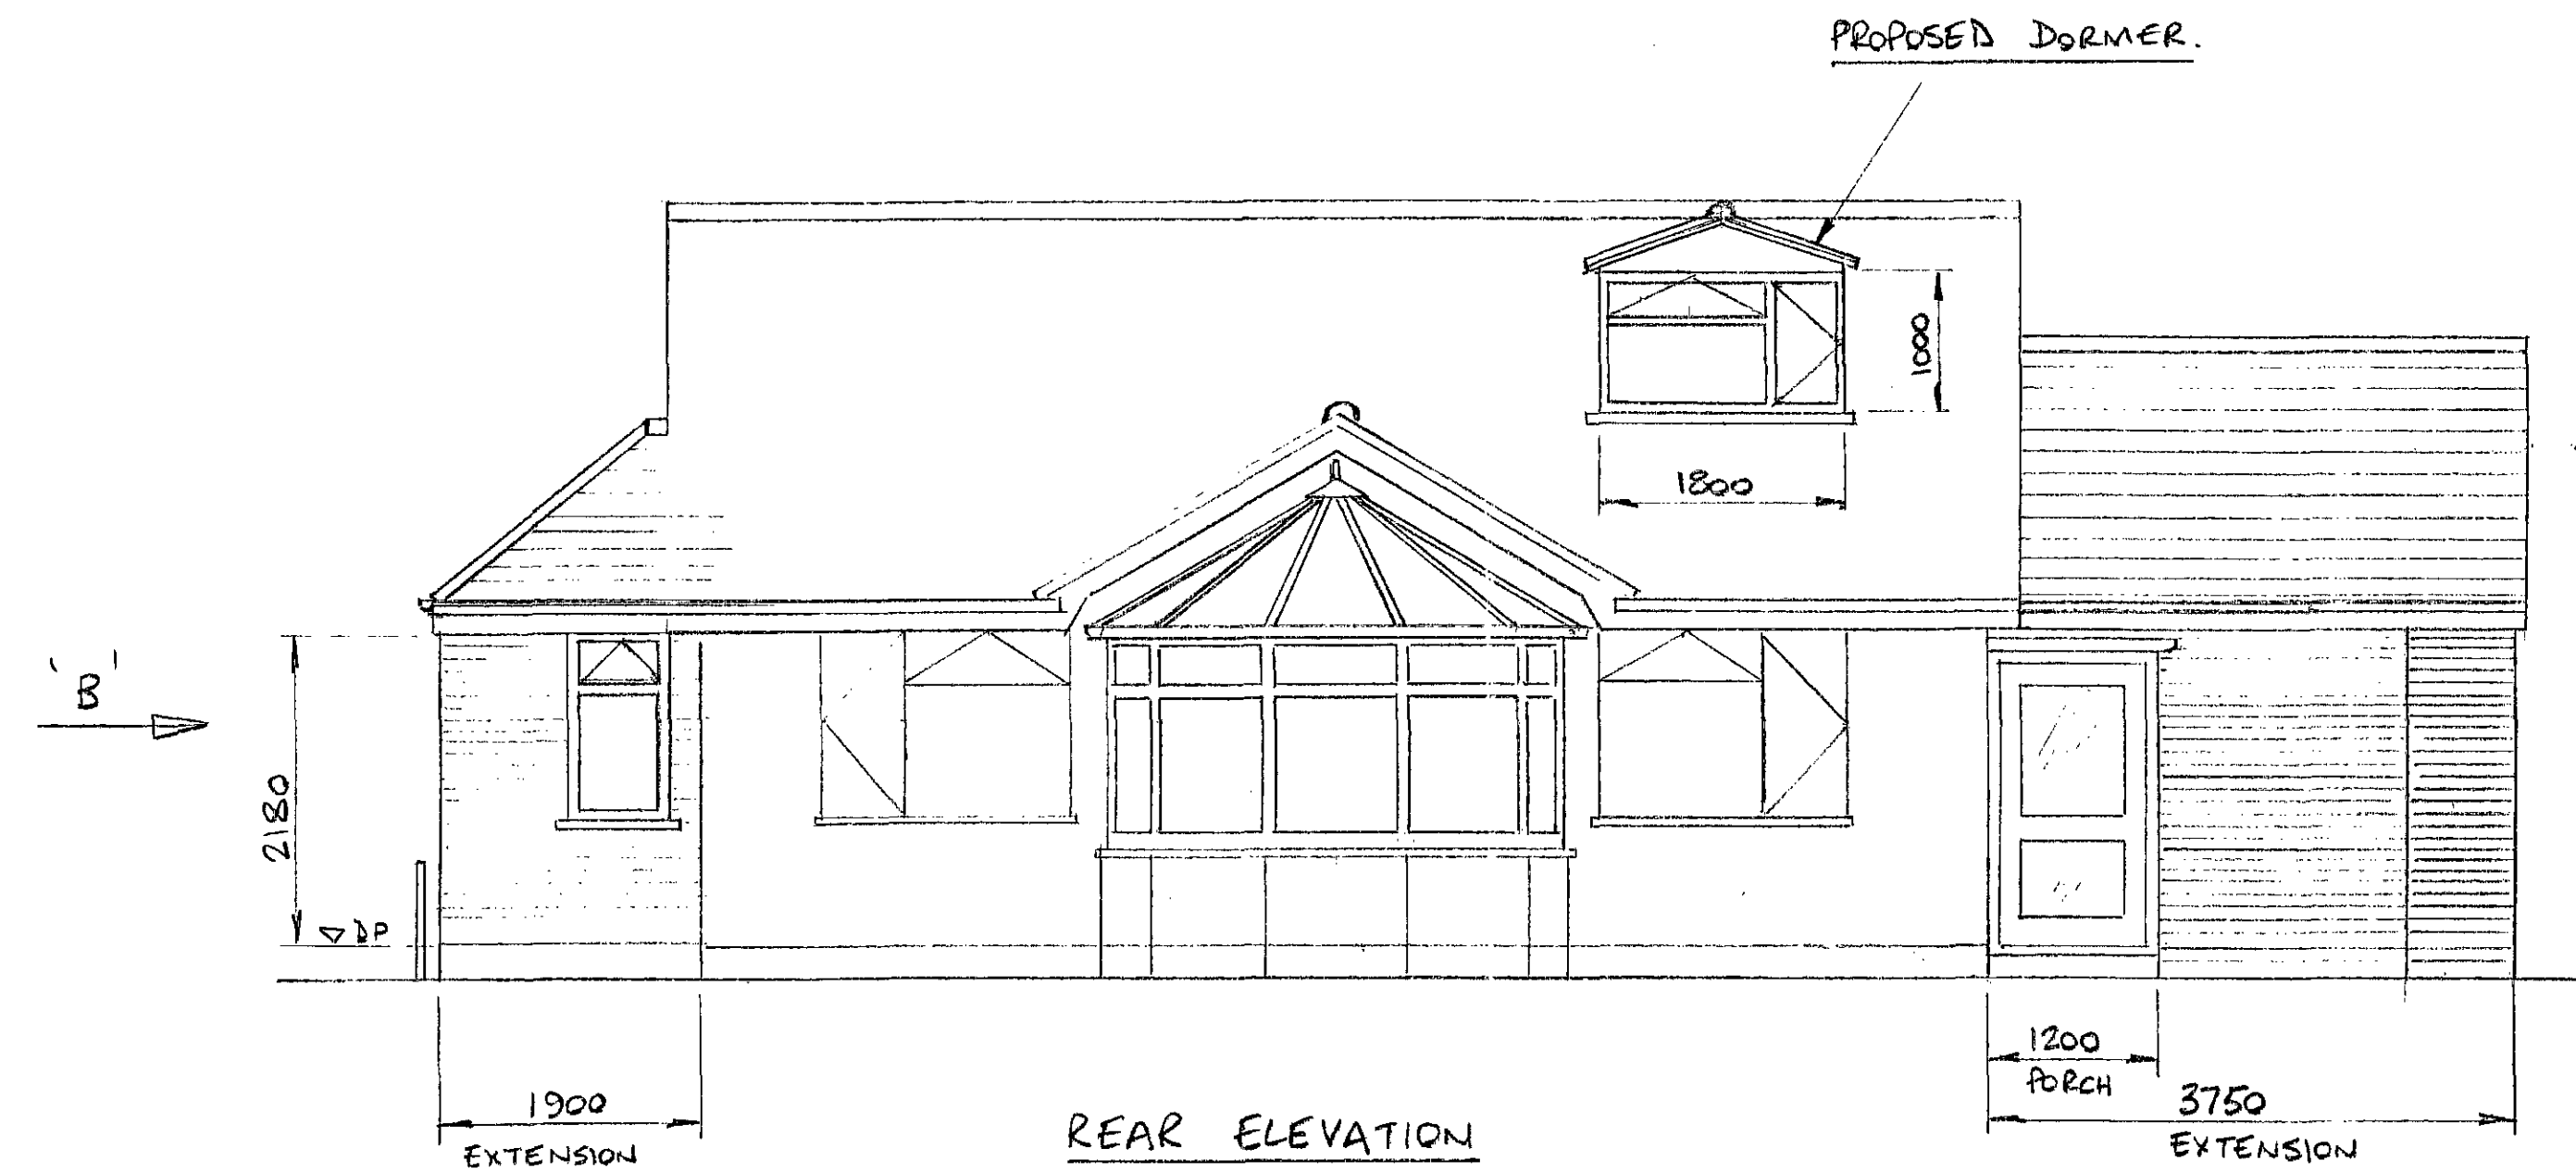


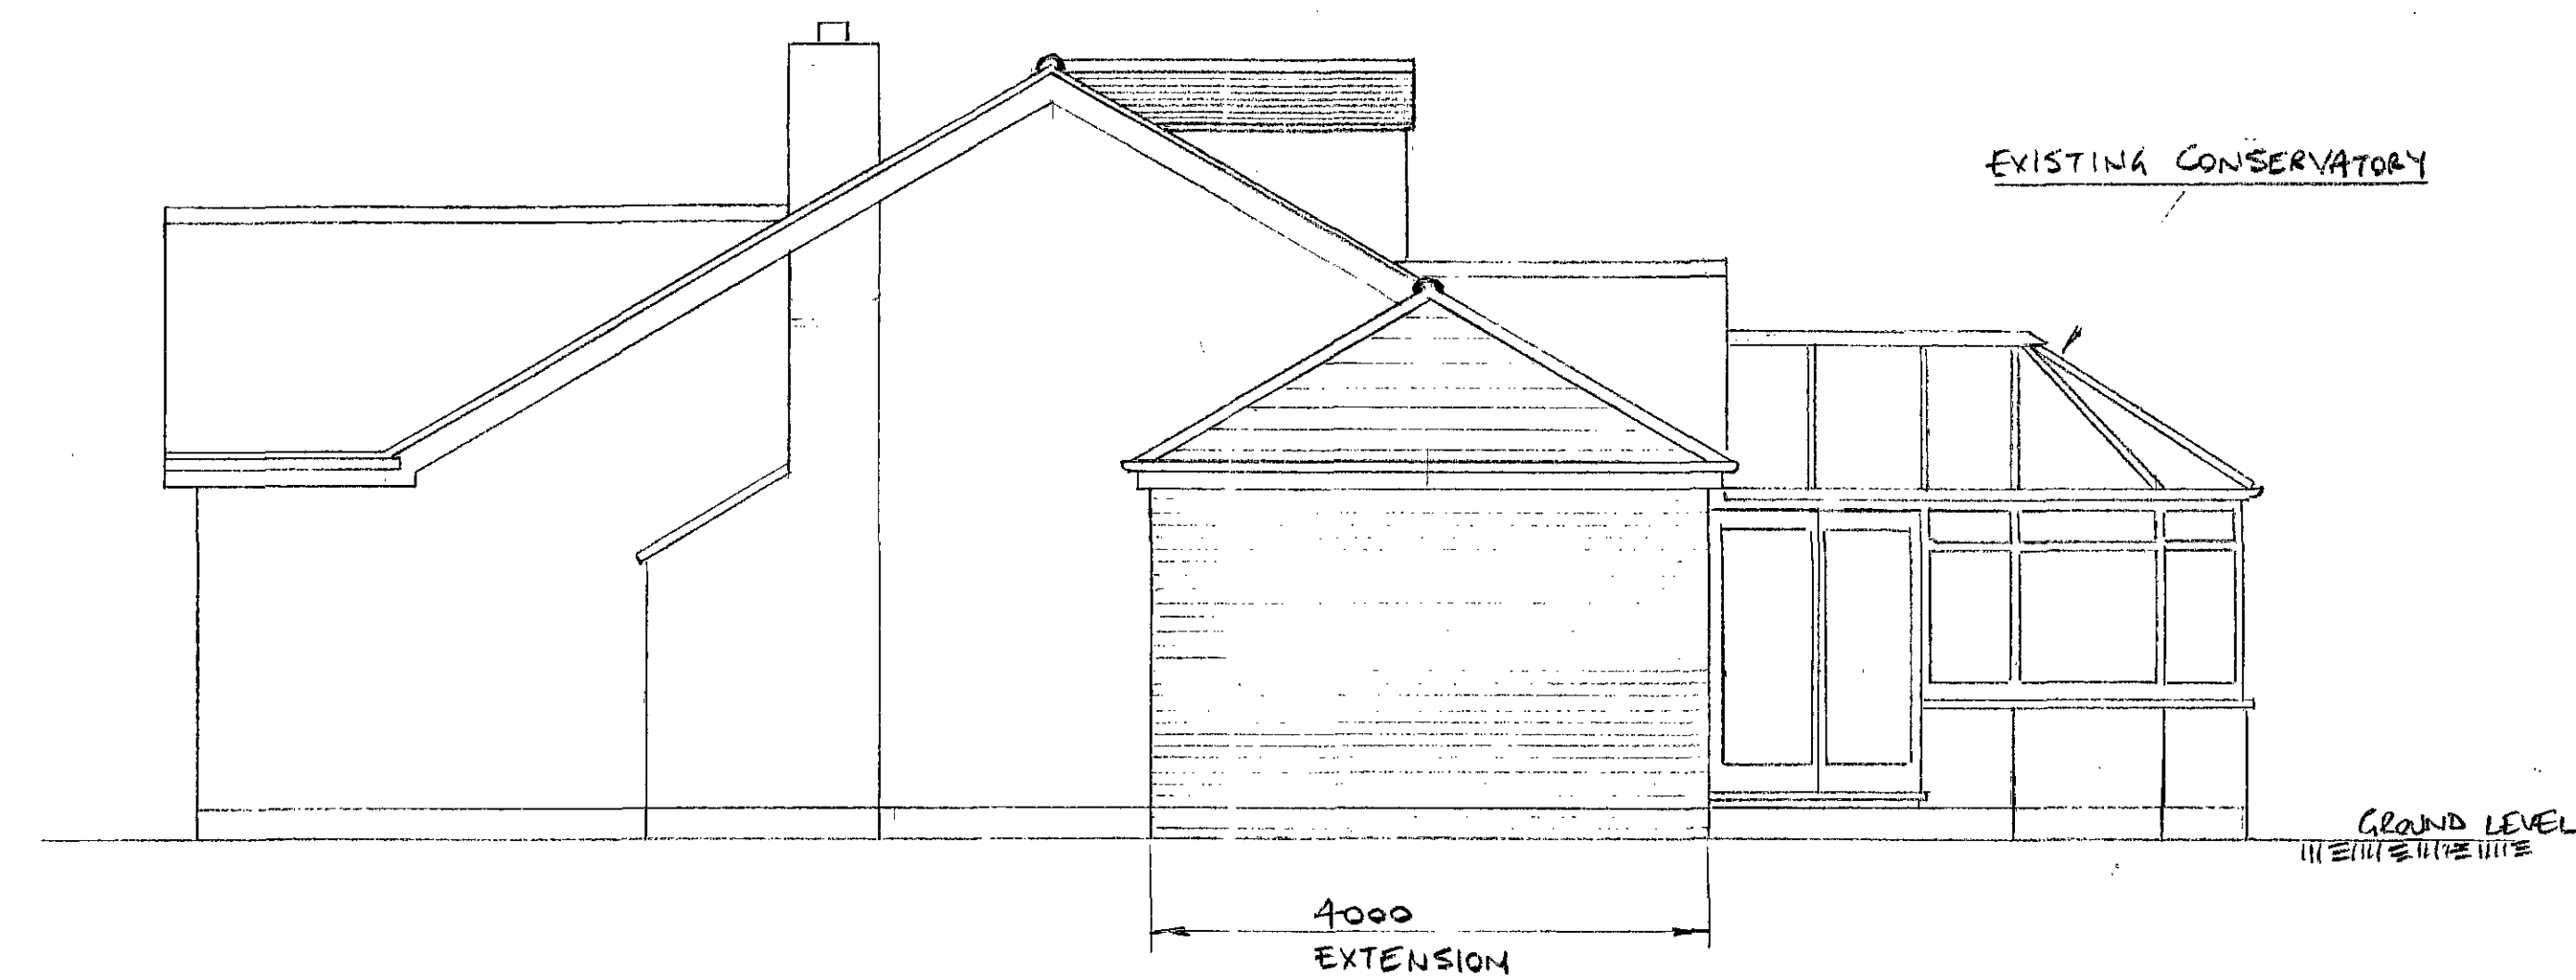

SIDE ELEVATION
VIEW FROM 73 UPPERWOOD ROAD - ARROW 'B'

PROPOSED EXTENSION TO SINGLE STOREY DWELLING
AT 71 UPPERWOOD ROAD, DARFIELD, BARNSLEY. S73 9 RQ
FOR MR D. S. KENYON

ALL DIMENSION IN M.M

SCALE 1 : 50

DRG REF DSK 1A.
SEE ALSO DRG REF. DSK 1.