


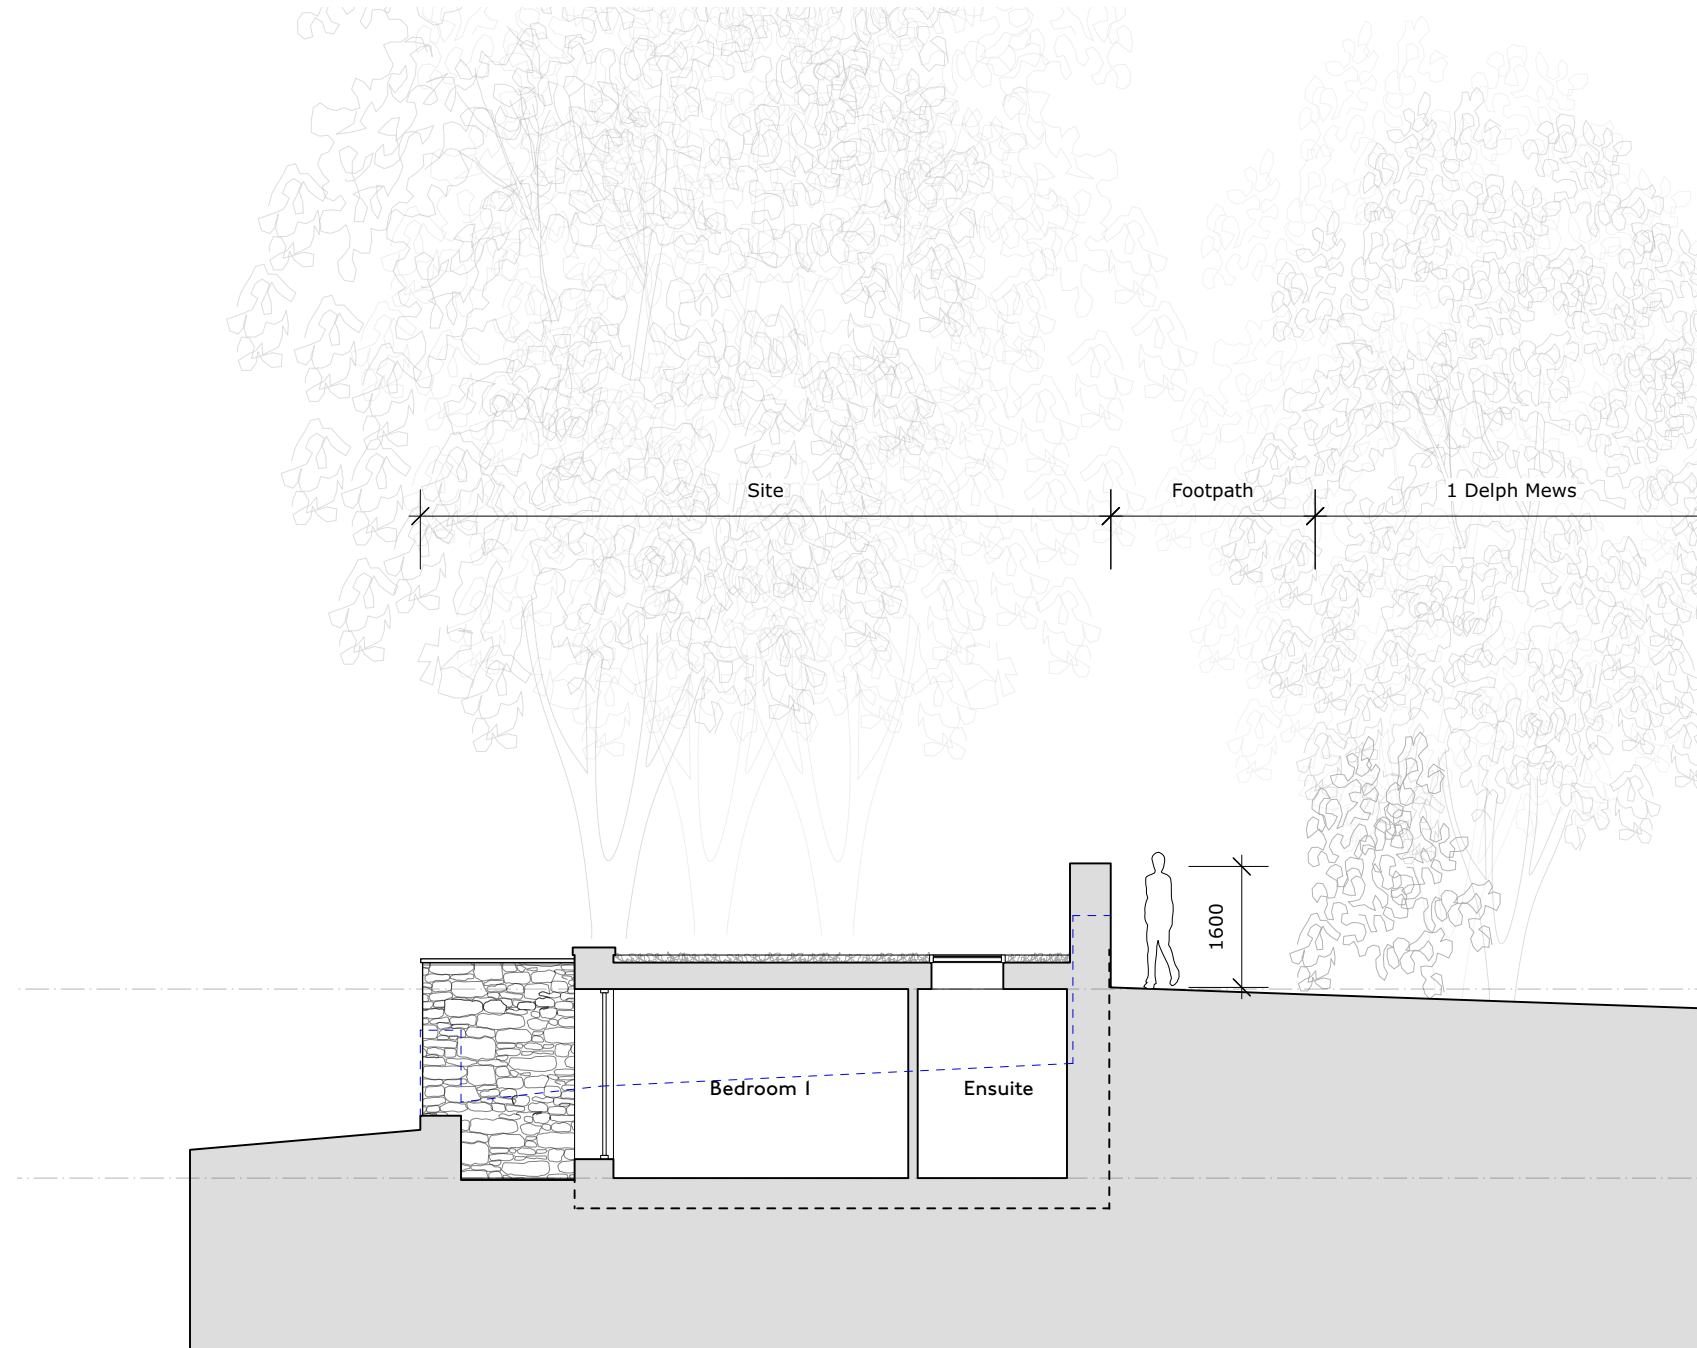

Section DD

HEM
ARCHITECTS

Parkhead House, Carver Street,
 Sheffield, S1 4FS
 0114 442 0123
 hemarchitects.co.uk
 hello@hemarchitects.co.uk

Scale @ A3: 1:100

Purpose: For Information

Status: S2 Revision: P4

Drawn: LDS Checked: CT

P4 20/07/22 CT
 P3 29/06/22 CT

rooflight shown
 client comments

Green Moor

Proposed Section DD

Client: Alex Barrett

Drawing No: PT401-PTA-00-ZZ-DR-A-00113

This drawing is the copyright of HEM Architects & should not be reproduced in whole or in part without their written permission.

PT401-PTA-00-ZZ-M3-A-00101.vwx