
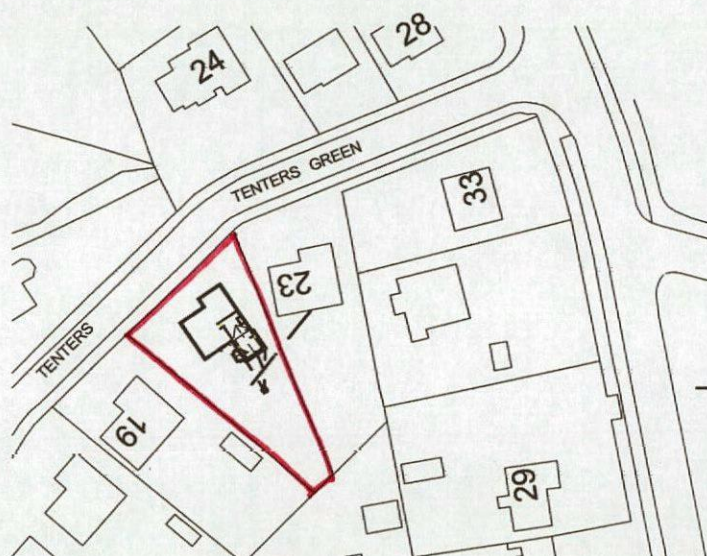


N

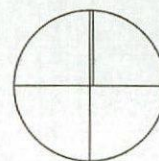

Alan Robinson
Chartered Architect BA Dip Arch RIBA, BSc (Hons)PM
2 Gawber Road, Barnsley S75 2AF
Tel/Fax 01226 286066 Mob 07947808933

Drawing Name



Client **Mr & Mrs T George**

Drawing Scale: 1/1250

Project: **Proposed Rear Extension to
21 Tenters Green, Ward Green,
Barnsley**

Rev: #Rev:

N

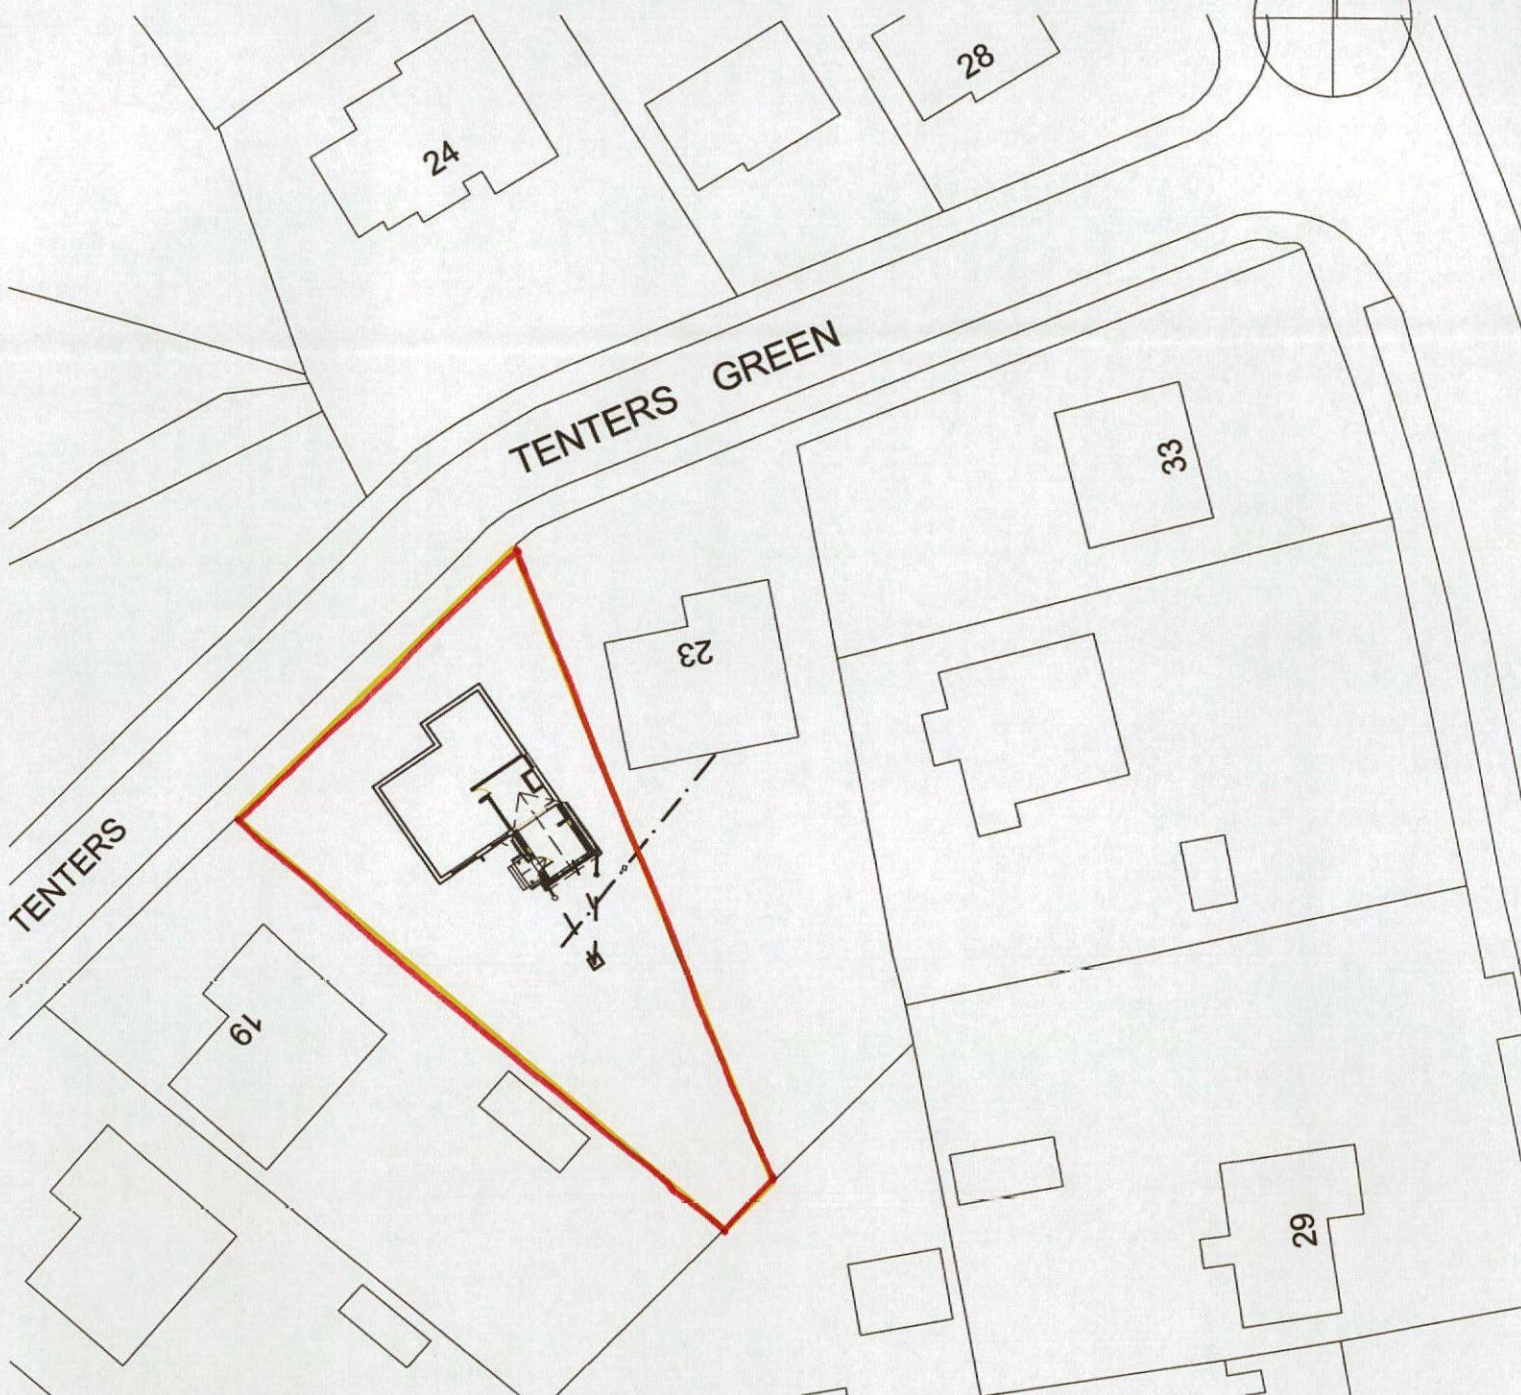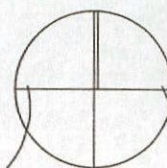

Alan Robinson
Chartered Architect BA Dip Arch RIBA, BSc (Hons)PM
2 Gawber Road, Barnsley S75 2AF
Tel/Fax 01226 286066 Mob 07947808933

Client **Mr & Mrs T George**

Project: **Proposed Rear Extension to
21 Tenters Green, Ward Green,
Barnsley**

Drawing Name

Drawing Scale: 1/500

Rev: #Rev: