



# HOUSEHOLDER PLANNING APPLICATION FORM

000408  
MRS N E FORD

FOR OFFICE USE:

Application No .....

Date Received 11/12/07

Fee Paid £135.00

## PLEASE READ THE GUIDANCE NOTES BEFORE COMPLETING THIS FORM

Use this form for any planning application which involves extensions or alterations to a dwelling (including the erection of a garage, carport, buildings, walls or fences). Send FOUR copies of the form, plans, certificate and fee to : Planning and Transportation Service, Development Control, Central Offices, Kendray Street, Barnsley S70 2TN. Tel: 01226 772595. e-mail: [developmentcontrol@barnsley.gov.uk](mailto:developmentcontrol@barnsley.gov.uk)

### 1. Name & Address of Applicant

|            |                                           |
|------------|-------------------------------------------|
| Name       | MRS N. FORD.                              |
| Address    | 294 CARLTON RD.<br>ATHERSLEY<br>BARNSELY. |
| Postcode   | S71 2BA.                                  |
| Tel (Home) |                                           |
| Tel (Work) |                                           |
| Mobile     |                                           |
| E-mail     |                                           |

### 2. Name & Address of Agent (if any)

|            |                                                |
|------------|------------------------------------------------|
| Name       | MR. P. GLOVER.                                 |
| Address    | 6, BEAULTON CLOSE,<br>MAPPLEWELL,<br>BARNSELY. |
| Postcode   | S75 6FT.                                       |
| Tel (Home) |                                                |
| Tel (Work) | 07730258347.                                   |
| Mobile     |                                                |
| E-mail     |                                                |

### 3. Full Postal Address of Application Site.

|                |
|----------------|
| AS APPLICANTS. |
|----------------|

### 4. Brief Description of Proposed Development ie. two storey rear extension.

|                            |
|----------------------------|
| TWO STOREY SIDE EXTENSION. |
|----------------------------|

### 5. Proposed Materials to be used.

Roof CONC. TILES TO MATCH EXISTING.

Walls BRICK TO MATCH EXISTING.

## 6. Trees

Will any tree, or part of a tree (including its roots), be removed or pruned, or affected by the development?

If YES please show these trees on the plans

Yes ☐ No ☒

## 7. Access

Will there be new or altered vehicle or pedestrian access to the highway?

Please tick the relevant box

Pedestrian access? Yes ☐ No ☒

Vehicular access? Yes ☐ No ☒

8. Has Building Regulations Approval been applied for? Yes ☐ No ☒

If YES, Please give building control Ref no.

If NO, do you intend to apply for Building Regulations Approval.

Yes ☒ No ☐

## 9. Drainage

How will surface water be disposed of

SOAKAWAY IF POSSIBLE

How will foul drainage be disposed of

N/A

## 10. Certificate of ownership Section 66 Town and Country Planning Act 1990

I certify that at the beginning of the period of 21 days ending with the date of the accompanying application, nobody except the applicant was an owner of any part of the land to which the application relates and that no part of the proposed development will project or encroach on the land beyond the curtilage of the application site. None of the land to which the application relates constitutes or forms part of an agricultural holding.

Signed

P. Flower

Date

18/12/07

(On behalf of)

MRS N. FORD

Please note that if you are not the owner of the building to which the application relates, please fill in a Certificate B form.

11. Are you or any member of your household a current BMBC member or employee?

Yes ☐ No ☒

12. Signed P. E. Grew Date 18/12/07

I enclose the fee of: £135.00

I enclose the following 4 sets of plans  
(give plan numbers)

PE079

### Applicants Checklist

- ☐ 4 copies of the application form and Certificate of Ownership signed and dated
- ☐ 4 copies of location plan at 1:1250 or 1:2500 scale with site outlined in red
- ☐ 4 sets of detailed building plans to scale showing all existing and proposed works
- ☐ Appropriate fee

If you need a copy of this document in Hindi, Urdu, Punjabi, Chinese, Polish, Albanian, Russian or Braille, or on audio tape please contact us.

यदि आपको इस दस्तावेज की हिन्दी, उर्दू, पंजाबी, चीनी, पोलिश, अलबेनियन, रूसी या बरेल में कापी चाहिए, तो कृपया सम्पर्क कीजिए।

اگر آپ کو اس دستاویز کی کاپی ہندی، اُردو، پنجابی، چینی، پولش، البانین، روسی یا بریل میں چاہئے تو براہ مہربانی ہم سے رابطہ قائم کریں:

ਜੇਕਰ ਤੁਹਾਨੂੰ ਇਸ ਦਸਤਾਵੇਜ਼ ਦੀ ਪੰਜਾਬੀ, ਹਿੰਦੀ, ਉਰਦੂ, ਚੀਨੀ, ਪੋਲਿਸ਼, ਅਲਬੇਨੀਅਨ, ਰੂਸੀ ਜਾਂ ਬਰੇਲ ਵਿਚ ਕਾਪੀ ਚਾਹੀਦੀ ਹੈ ਤਾਂ, ਕ੍ਰਿਪਾ ਕਰਕੇ ਸਾਡੇ ਨਾਲ ਸੰਪਰਕ ਕਰੋ।

如閣下需要此份文件之其他文字翻譯版本，我們可提供的有：印地文、烏爾都文、旁遮普文、中文、波蘭文、埃塞俄比亞文、俄文、和盲人凸字版，請與我們接洽。

Në qoftë se dëshironi një kopje të këtij dokumenti në gjuhët Hindi, Urdu, Punxhabi, Kineze, Polake, Shqip, Rusisht ose variantin për të, ju lutem lajmeroni.

Если вам нужна копия этого документа на языках хинду, урду, пунжабы, китайском, польском, албанском, русском языках, шрифте Брайля, пожалуйста свяжитесь с нами.

## HOUSEHOLDERS APPLICATION

PLEASE NOTE: When making an householder application it is essential that this certificate is completed and submitted with your application.

Failure to complete and return this certificate will result in your application being invalid.

Invalid applications cannot be registered until all of the necessary documentation is supplied. Therefore a delay in processing will be inevitable.

### CERTIFICATE

**TOWN AND COUNTRY PLANNING (GENERAL DEVELOPMENT  
PROCEDURE) ORDER 1995**


#### CERTIFICATE UNDER ARTICLE 7

None of the land to which the application/~~appeal~~\* relates is, or is part of, an  
agricultural holding

Signed P. Elmer

\*On behalf of MRS. N. FORD

Date .....

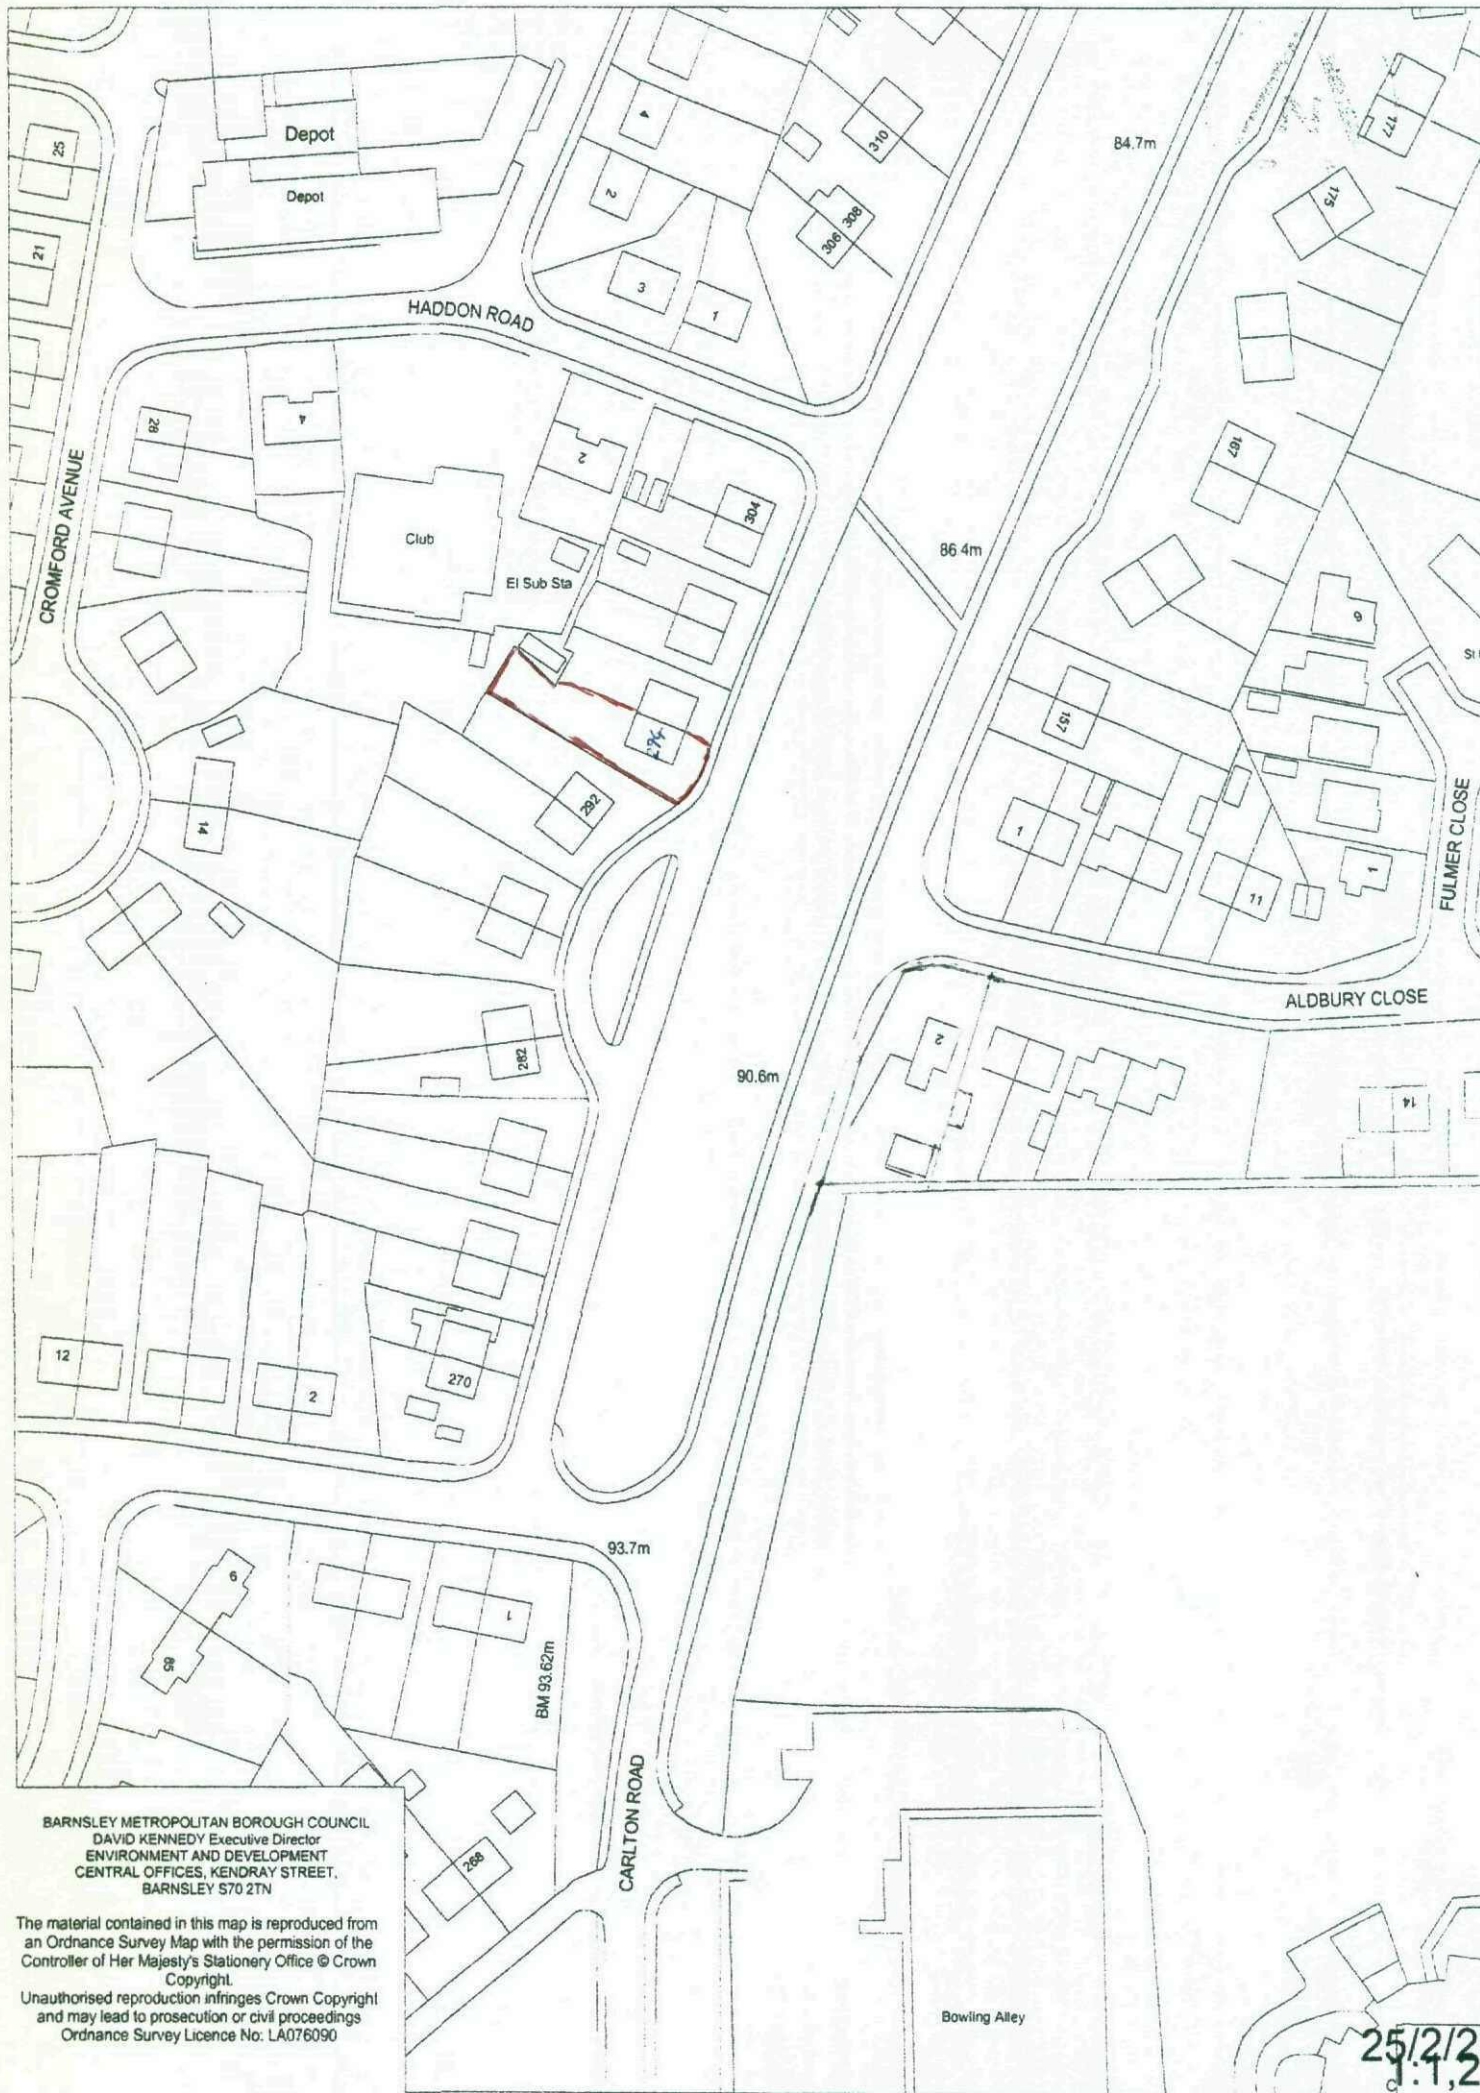

BARNSELY METROPOLITAN BOROUGH COUNCIL  
 DAVID KENNEDY Executive Director  
 ENVIRONMENT AND DEVELOPMENT  
 CENTRAL OFFICES, KENDRAY STREET,  
 BARNSELY S70 2TN

The material contained in this map is reproduced from  
 an Ordnance Survey Map with the permission of the  
 Controller of Her Majesty's Stationery Office © Crown  
 Copyright.  
 Unauthorised reproduction infringes Crown Copyright  
 and may lead to prosecution or civil proceedings  
 Ordnance Survey Licence No: LA076090

25/2/20  
 1:1,20