
Do not scale from drawing
Dimensions are to be checked on site
If in doubt please ask

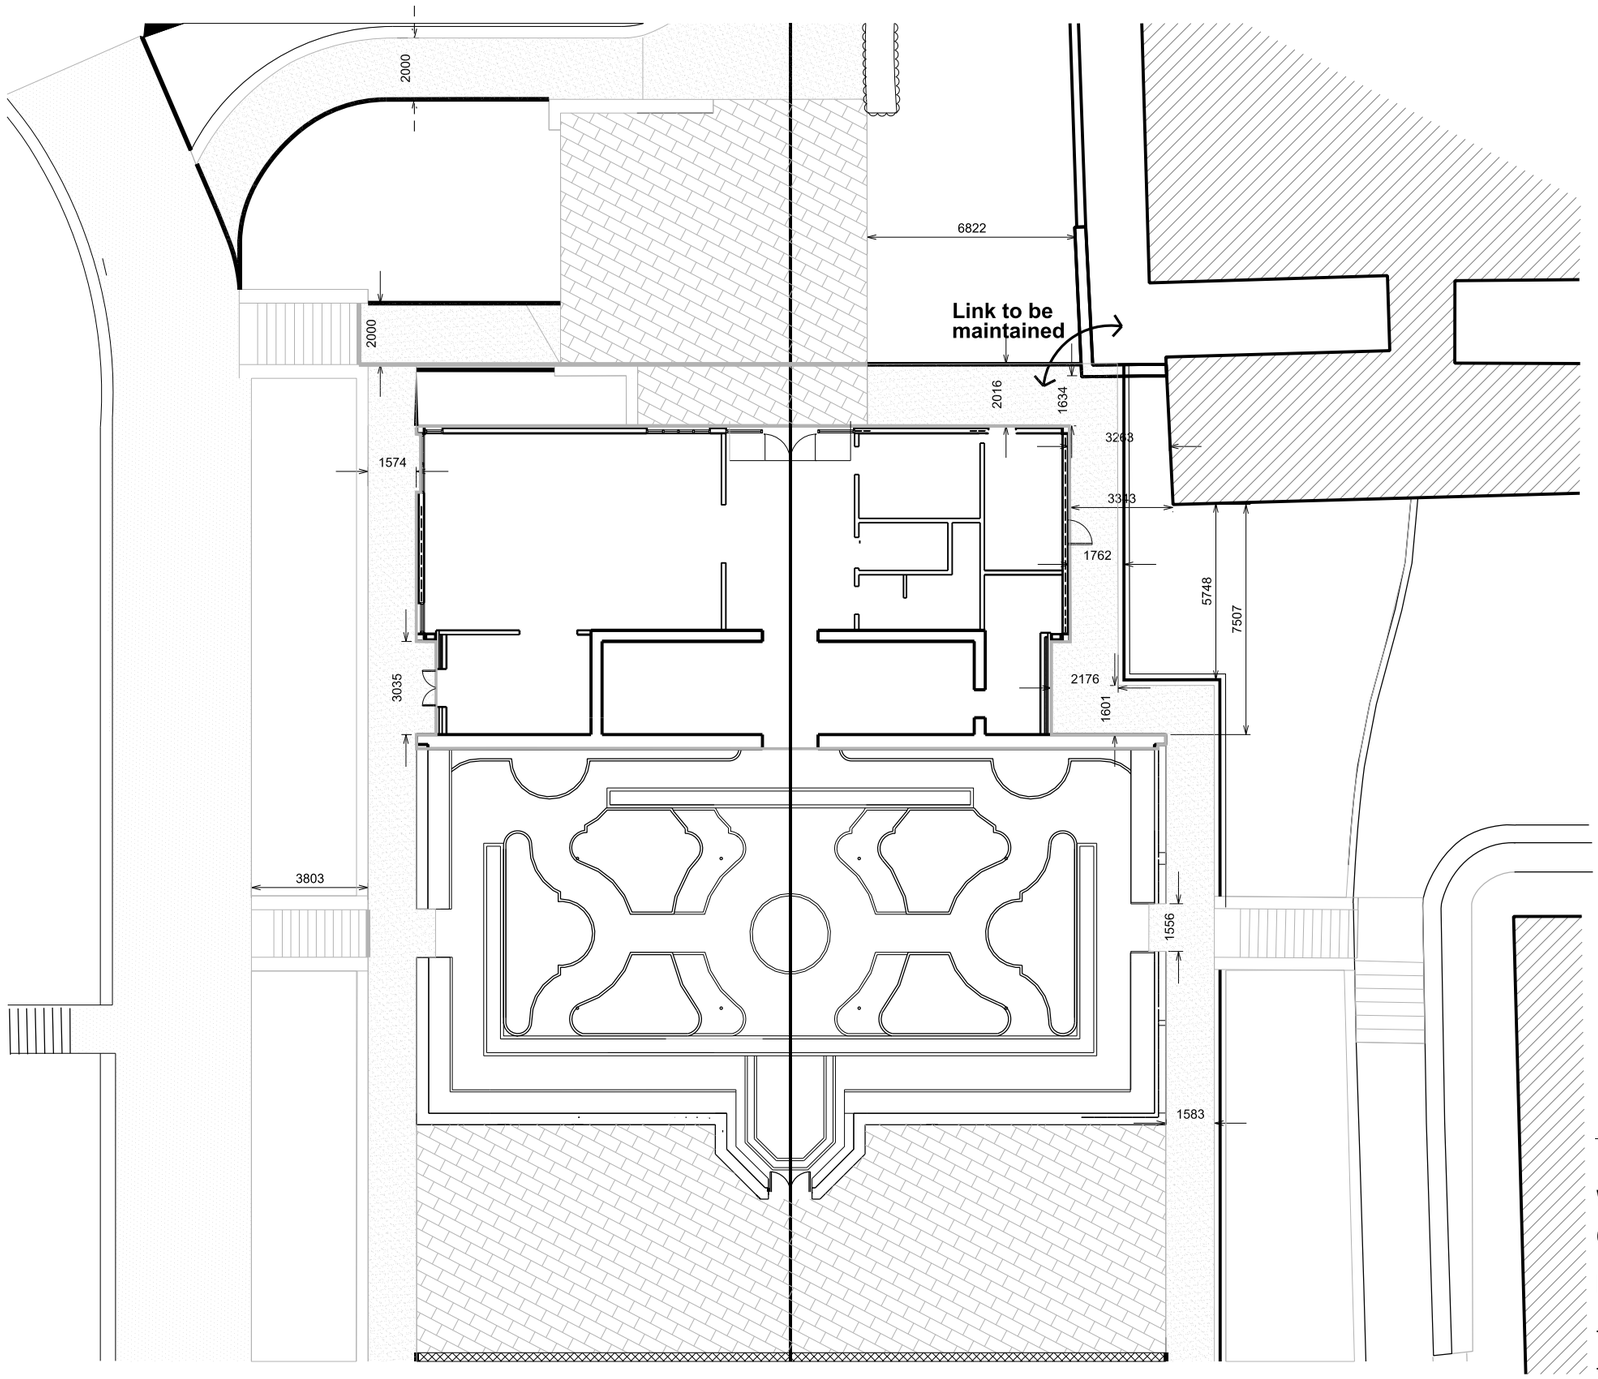

Wentworth Castle Conservatory

Building Relationships

Drwg. No: **7090 (04) 101** Rev: _

Date : 29.11.10 Scale: 1:200 @A3 Checked by : _

buttress fuller alsop williams - architects

31-33 Princess Street, Manchester, M2 4BF - telephone + 44 (0)161 236 3303
fax + 44(0)161 236 3603 - web site:www.bfaw.co.uk - email:contact@bfaw.co.uk
Buttress Fuller Alsop Williams Ltd is Registered in England and Wales: 5363573