




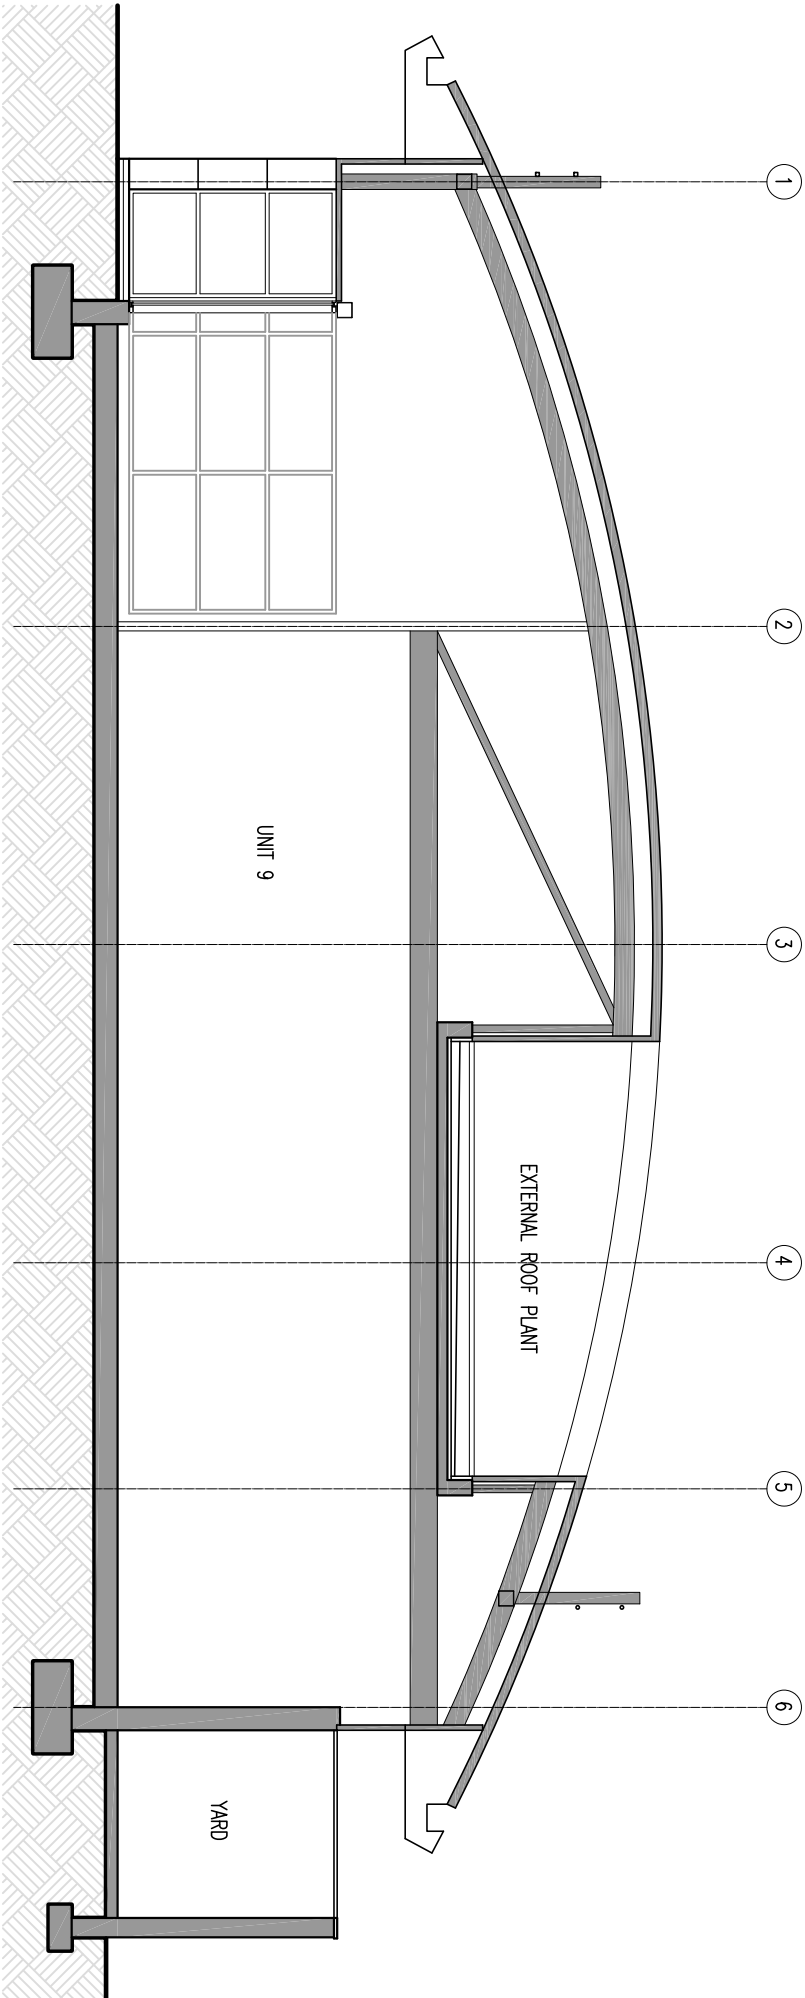

01 Existing Section A:A
Scale 1:100 @ A3

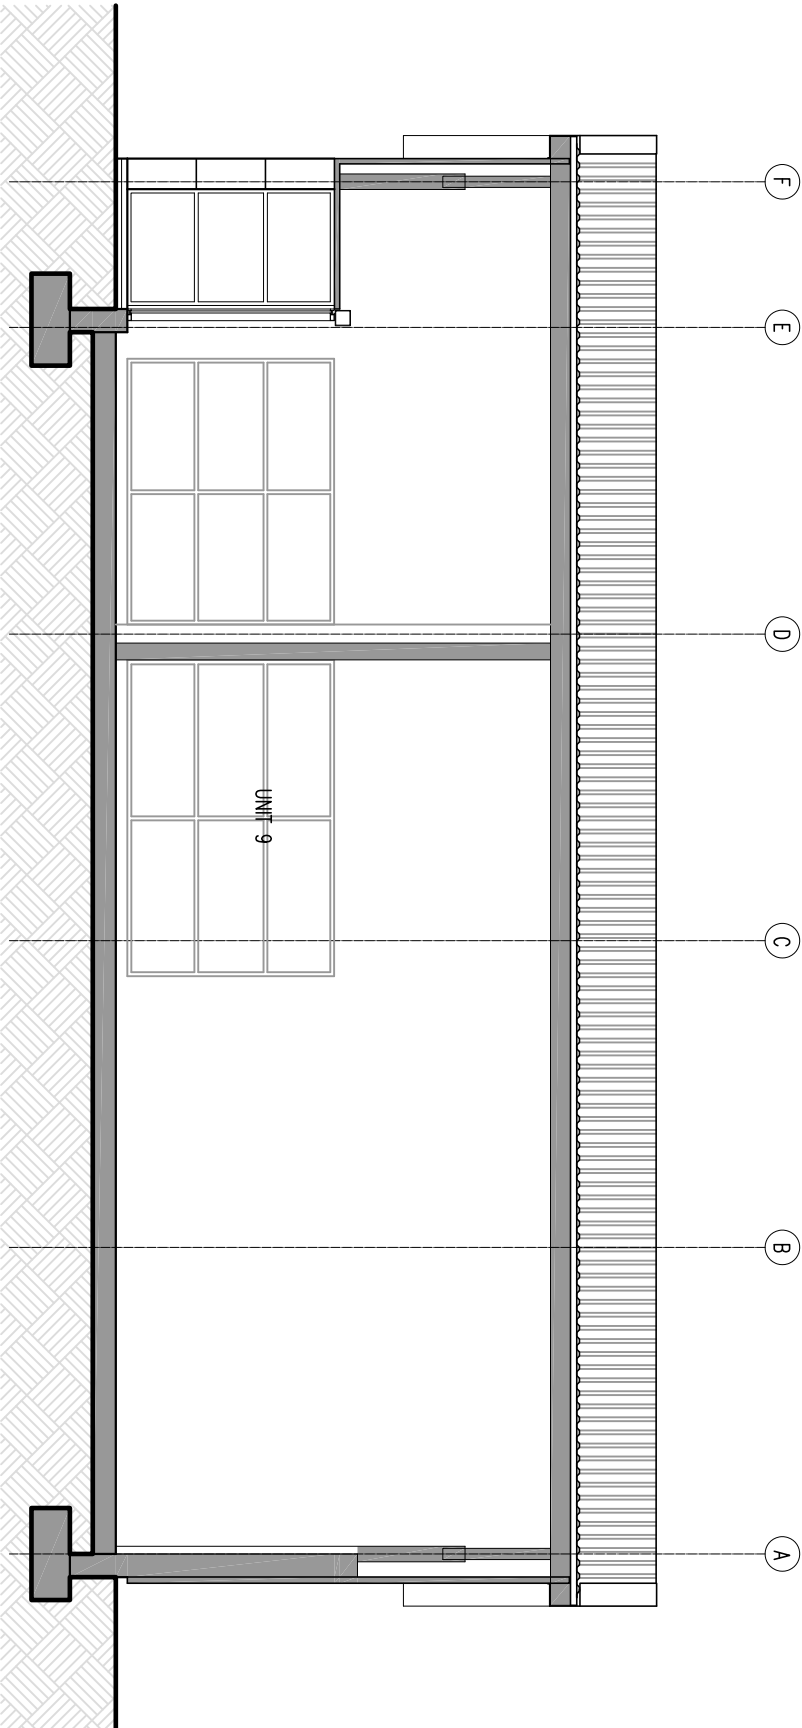

02 Existing Section B:B
Scale 1:100 @ A3

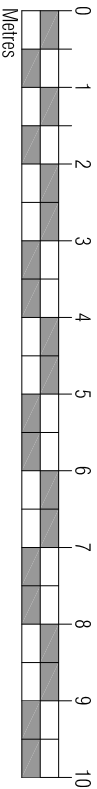

Rev	Description	Date	By	Crk
-----	-------------	------	----	-----

Status		Purpose for Issue		
Planning	☒	Tender	☐	PLANNING
Construction	☐	As Built	☐	

Client
PEEL PROPERTY (INVESTMENTS) LTD

Contract
PROPOSED ALTERATIONS
UNIT 9
HARBOROUGH HILL ROAD, BARNSLEY

Drawing
EXISTING SECTIONS

bateandtaylor

architects

macintosh house

4a cambridge street

manchester m1 5gg

tel: 0161 236 0999

fax: 0161 236 0404

mail@bate-taylor.co.uk

www.bate-taylor.co.uk

Drawing No. MH1238-05 Revision /
Scales 1:100@A3 Date FEB' 21
Drawn SH Checked GB

This drawing is the copyright of the Architect and may not
be reproduced without licence.
DO NOT scale from this drawing.