



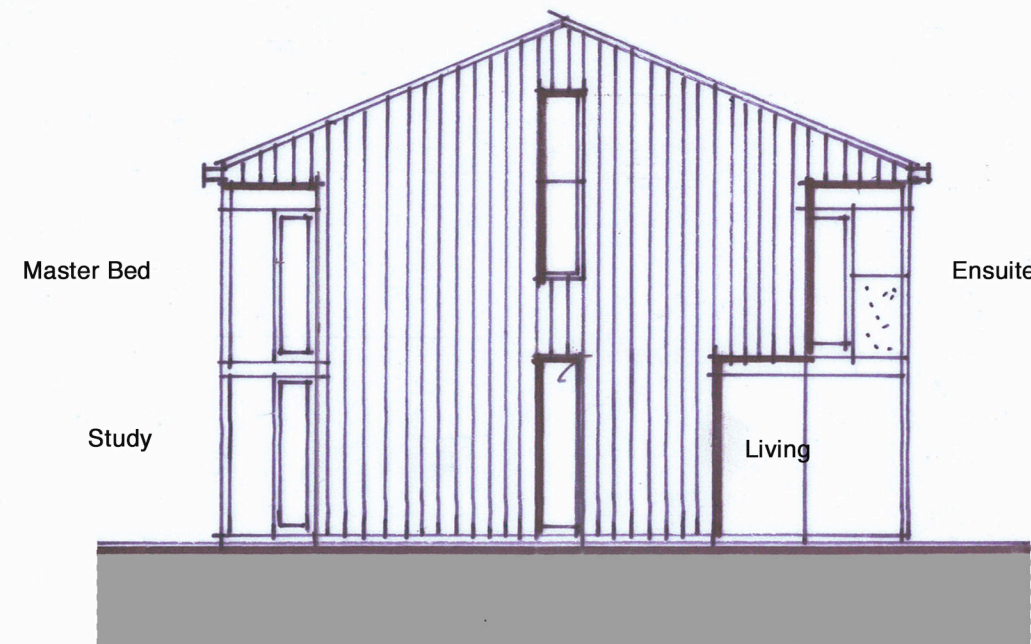


North facing Elevation - Proposed

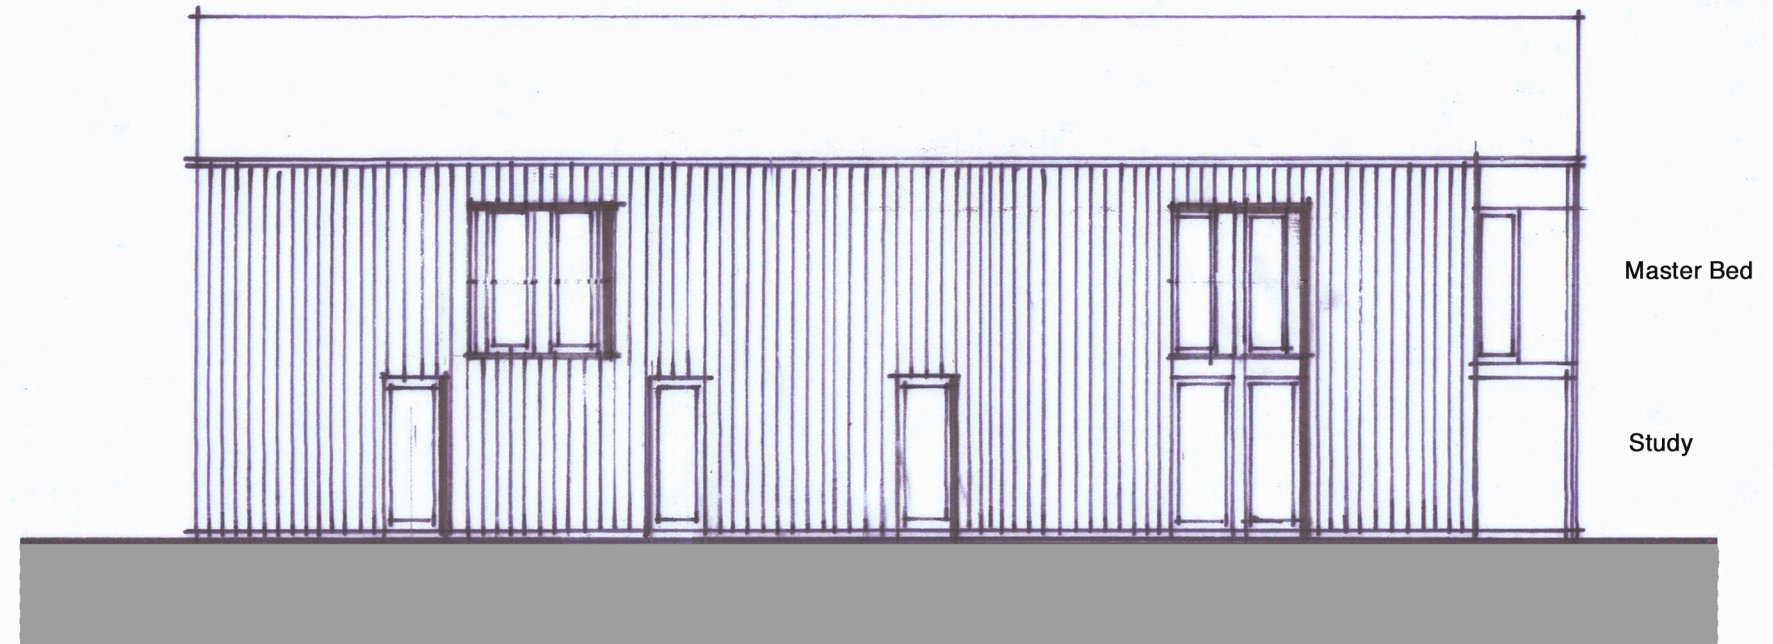

East facing Elevation - Proposed



West facing Elevation - Proposed

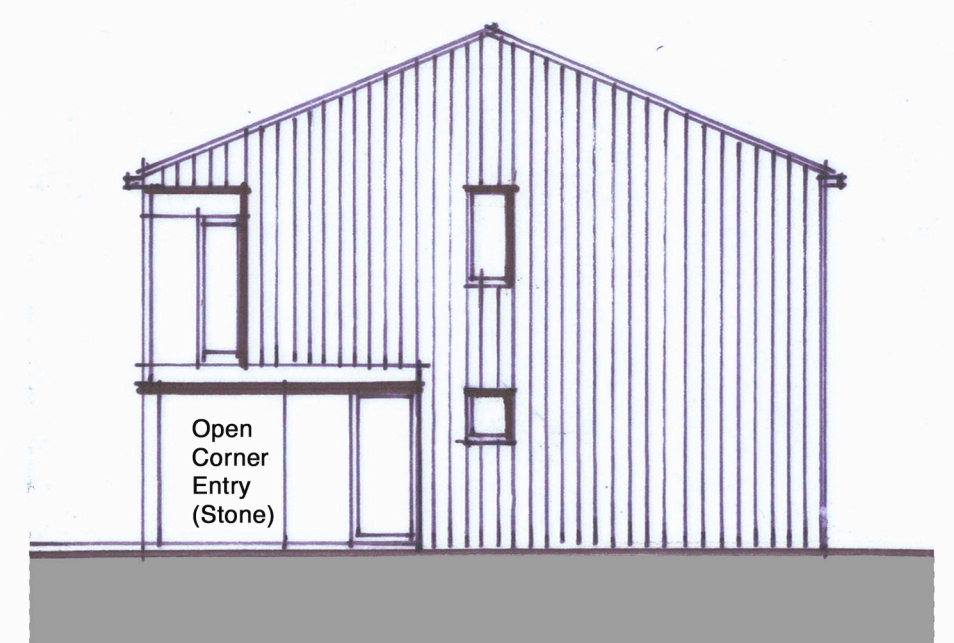

South facing Elevation - Proposed

**Materials proposed :**

Walls – Vertical boarded, unfinished timber – either larch or cedar  
 Doors and windows – High performance powder-coated aluminium in a grey recessive colour  
 Roof - Standing seam zinc in a mid grey, to tone in with the walls and windows.

Revision B\_SG\_28/0322\_Material specs added,  
 Revision A\_SG\_19/0122\_Roof windows added,