


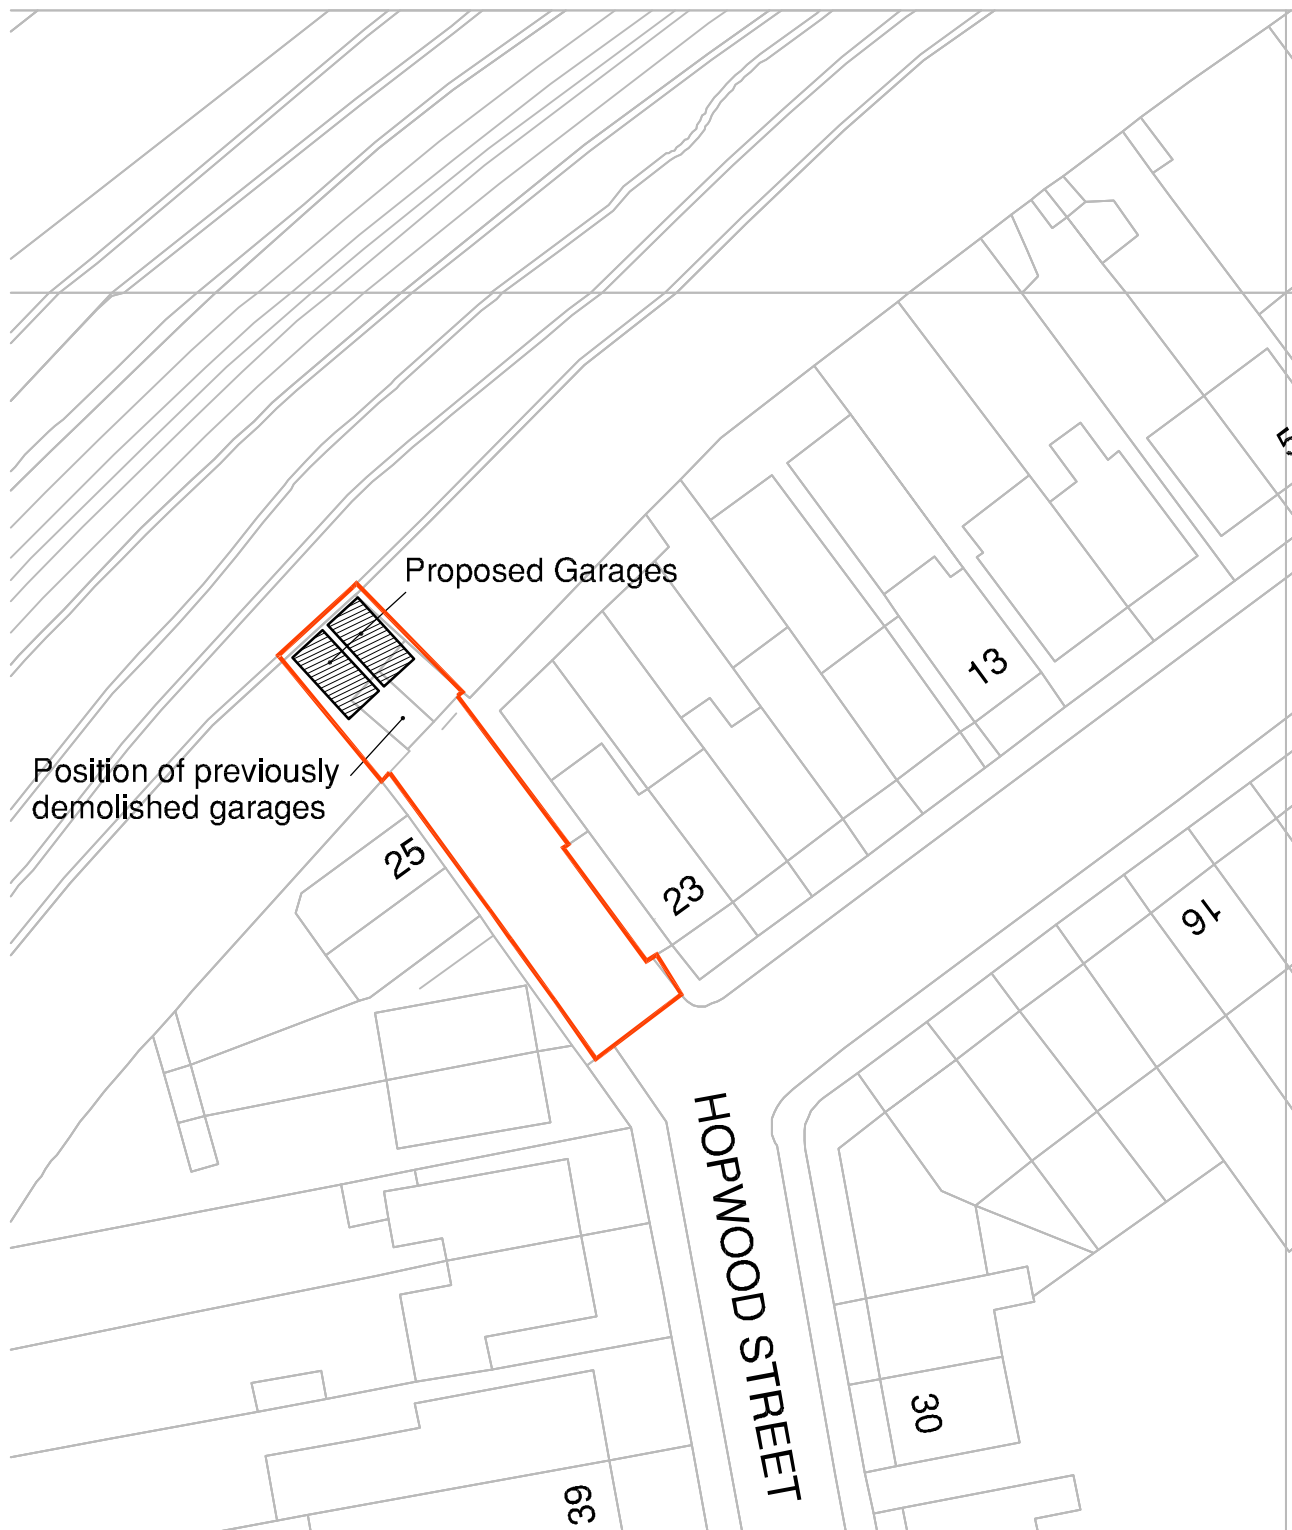

**A 14.03.13 ACCESS ROAD INCLUDED IN APPLICATION BOUNDARY**



**RICHARD LAWTON - ARCHITECT**

3, KENSINGTON ROAD  
BARNSELY, SOUTH YORKSHIRE  
S75 2TX

tel: 07432 114 396

fax: 01226 204103

webs [www.richardlawton-architect.co.uk](http://www.richardlawton-architect.co.uk)

e-mails [richard@richardlawton-architect.co.uk](mailto:richard@richardlawton-architect.co.uk)

**CLIENT MR N WALKER**

**PROJECT PROPOSED GARAGES  
OFF HOPWOOD STREET**

**DRAWING LOCATION PLAN  
TITLE**

**SCALES  
1:500**

**DATE  
24.01.13**

**DRAWN  
RAL**

**CHKD**

**DRG. NO.  
041/01**

**REV  
A**