


SIDE (SOUTH) ELEVATION
SCALE 1 : 200

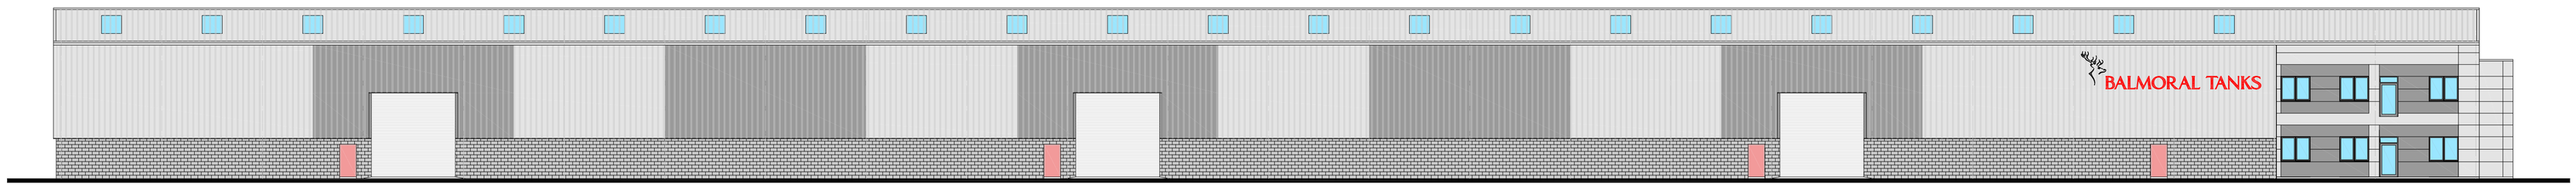

SIDE (NORTH) ELEVATION
SCALE 1 : 200




COMPOSITE INSULATED CLADDING PANEL, KINGSPAN KS600-1000 MINI-MICRO (OR EQUAL AND APPROVED.) MAIN COLOUR - GOOSEWING GREY RAL 080 70 05

COMPOSITE INSULATED CLADDING PANEL, KINGSPAN KS600-1000 MINI-MICRO (OR EQUAL AND APPROVED.) SECONDARY CONTRASTING COLOUR - ANTHRACITE RAL 7016

POWDER COATED SYSTEM 10 FRAMES, TILT & TURN DOUBLE GLAZED CASEMENT WINDOWS. COLOUR AS PER SECONDARY CONTRASTING COLOUR ANTHRACITE RAL 7016

FRONT (WEST) ELEVATION
SCALE 1 : 100

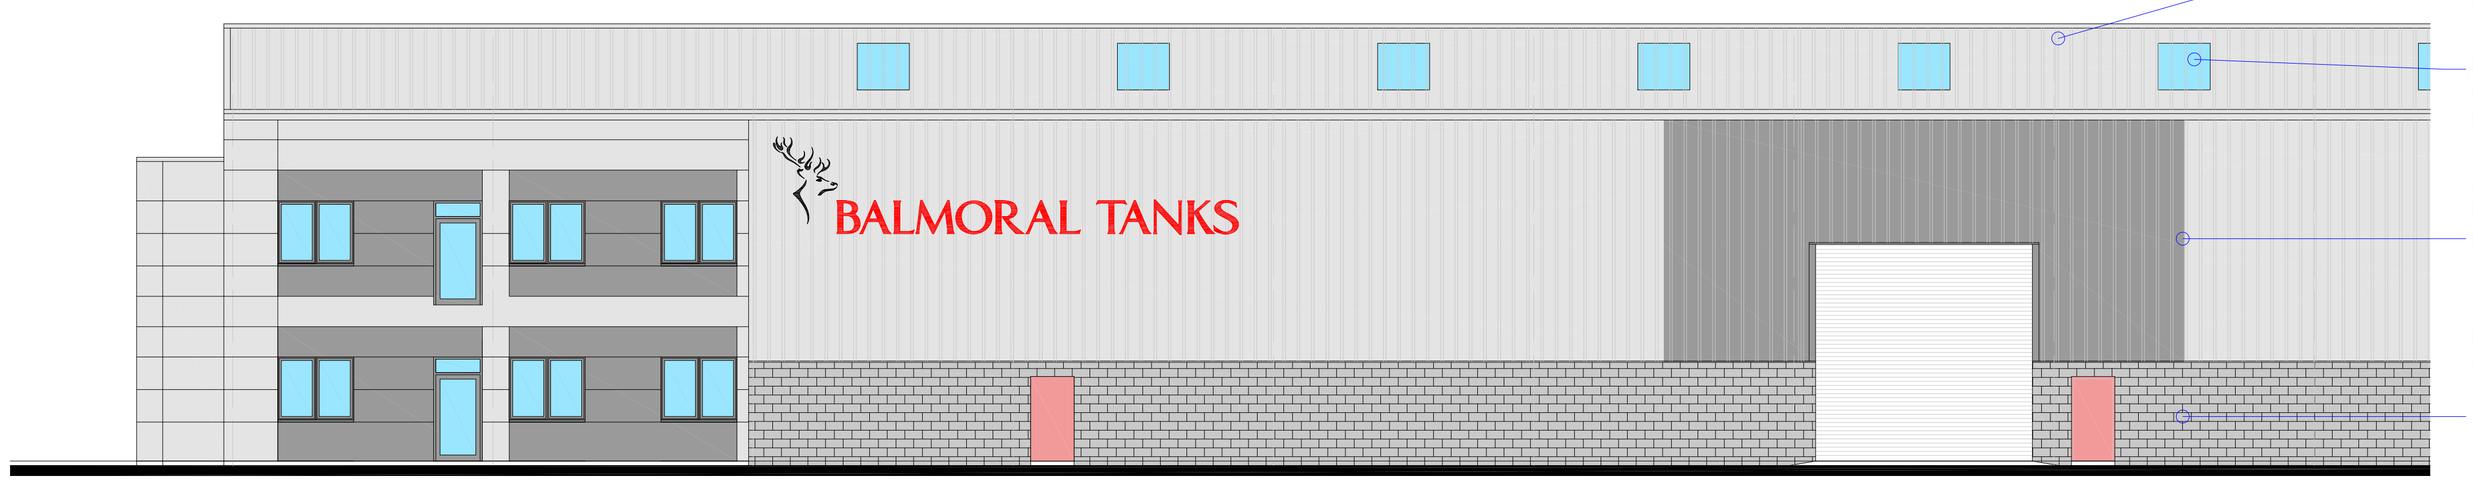

80mm THK. COMPOSITE INSULATED PROFILED STEEL ROOF CLADDING PANELS, KINGSPAN KS1000RW TRAPEZOIDAL (OR EQUAL AND APPROVED.) COLOUR - GOOSEWING GREY RAL 080 70 05

KINGSPAN 1000 TRAPEZOIDAL (OR EQUAL AND APPROVED) POLYCARB ROOFLIGHT PANELS

60mm THK. COMPOSITE INSULATED PROFILED STEEL WALL CLADDING PANELS, KINGSPAN KS1000RW TRAPEZOIDAL (OR EQUAL AND APPROVED.) COLOURS TBC.

FAIR FACED, PAINT-GRADE, DENSE CONCRETE BLOCKWORK BASE WALLS TO 2250mm FROM FFL. COLOUR GREY.

SIDE (SOUTH) ELEVATION - DETAIL
SCALE 1 : 100

REVISIONS DATE

FEASIBILITY STUDY	FS	☐	TENDER ISSUE	TI	☐
BUILDING WARRANT	BW	☐	CONSTRUCTION ISSUE	CON	☐
PLANNING APPROVAL	PA	■	AS BUILT	AB	☐

Building Consultancy
Building Surveying, Project Management, Architectural Services.
Ryden.co.uk
0131 225 6612

PROJECT
PROPOSED FACILITY, THURNSCOE, SOUTH YORKSHIRE

CLIENT
BALMORAL GROUP

DRWG. TITLE
PROPOSED ELEVATIONS

DRAWN BY	CHECKED BY	DATE
MF	--	DECEMBER 2016

DRWG.NR.	SCALE AT A1
E2631-102	AS STATED

DO NOT SCALE FROM DRAWINGS. ALL DIMENSIONS TO BE VERIFIED ON SITE.

Ryden LLP is a limited liability partnership registered in Scotland. Registered Number S0300405