



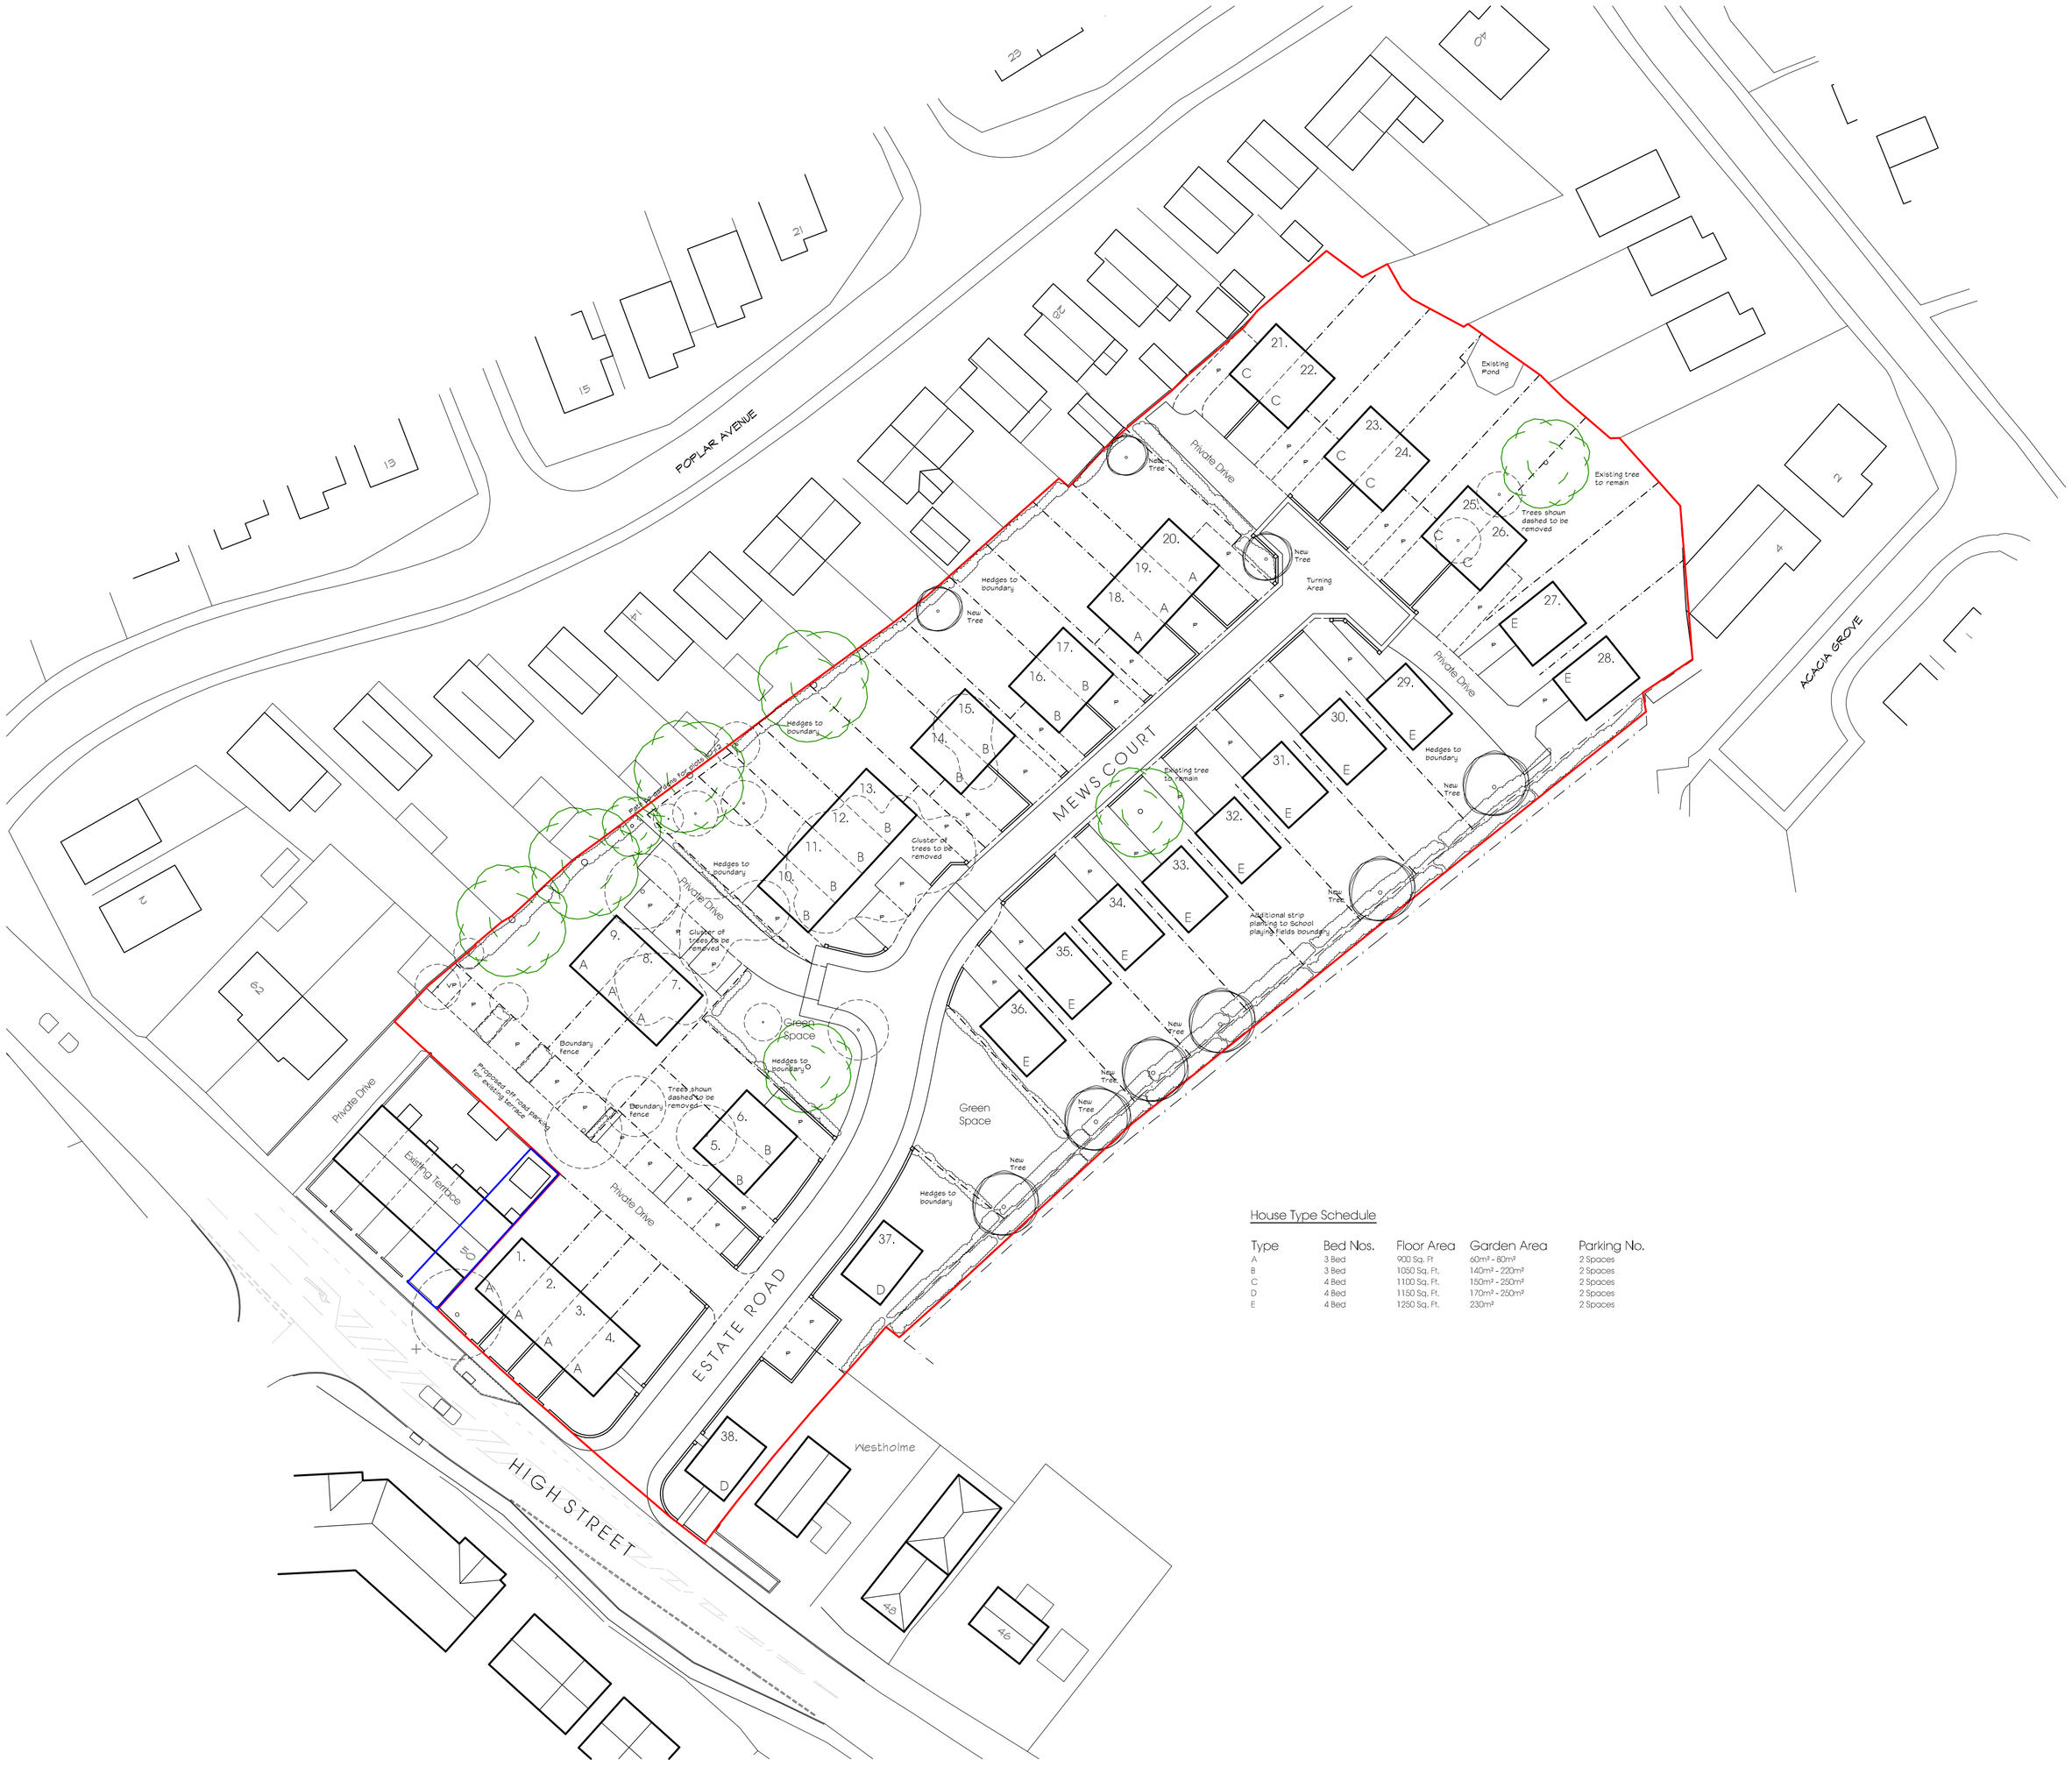


House Type Schedule

Type	Bed Nos.	Floor Area	Garden Area	Parking No.
A	3 Bed	900 Sq. Ft	60m² - 80m²	2 Spaces
B	3 Bed	1050 Sq. Ft.	140m² - 220m²	2 Spaces
C	4 Bed	1100 Sq. Ft.	150m² - 250m²	2 Spaces
D	4 Bed	1150 Sq. Ft.	170m² - 250m²	2 Spaces
E	4 Bed	1250 Sq. Ft.	230m²	2 Spaces

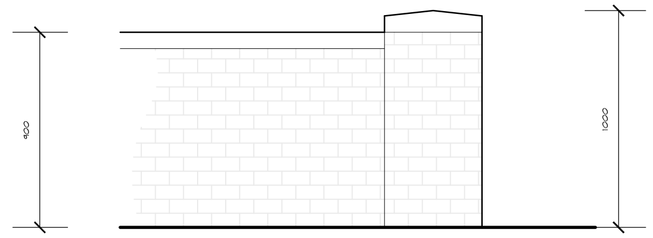

Front Garden Wall Detail

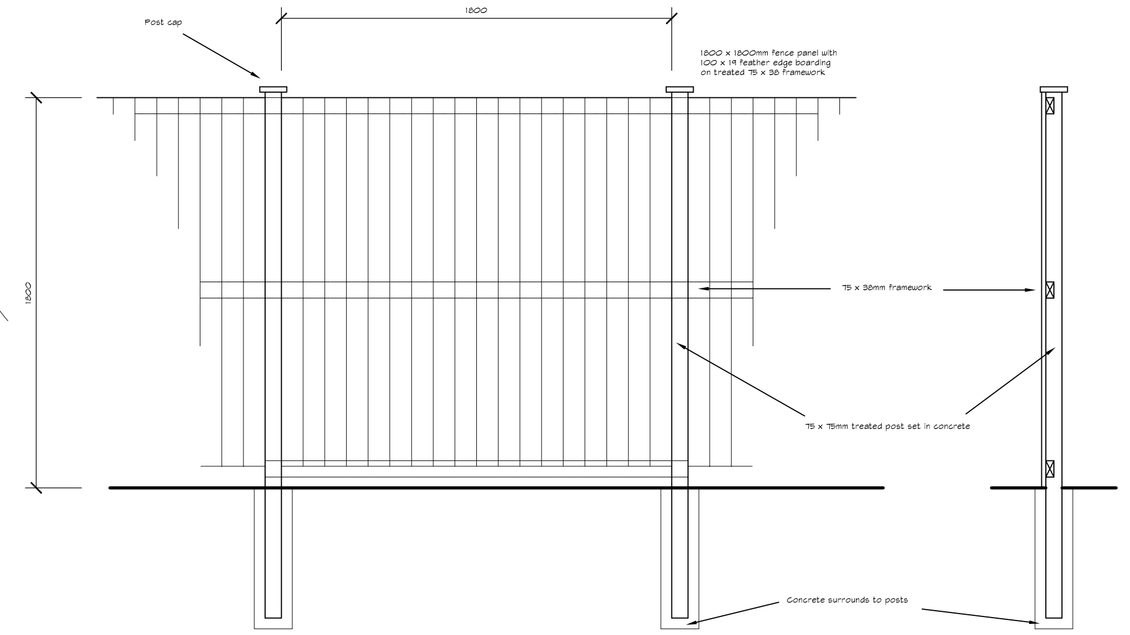

Privacy Fence Detail

Rev F: Blue line amended	25.08.15
Rev E: Parking alterations to Plots 1-4	22.07.15
Rev D: Planting added	10.03.15
Rev C: Layout amendments	17.09.14
Rev B: Planning amendments	15.09.14
Rev A: Minor amendments	04.03.14
Revisions:	

Residential Development

at High Street
Shafton
Barnsley

for Oldham Access Services

Site Layout

Farrar Bamforth Associates Ltd.

Chartered Architectural Technologists

51, Trinity Street, Huddersfield HD1 4DN
Tel. (01484) 424008 Fax. (01484) 512305
E-mail : design@farrarbamforth.co.uk
Website : www.farrarbamforth.co.uk

Drawn	DRH
Date	February 2014
Scales	1:500 @ A1
Drawing No.	13-D95-04 Rev. F