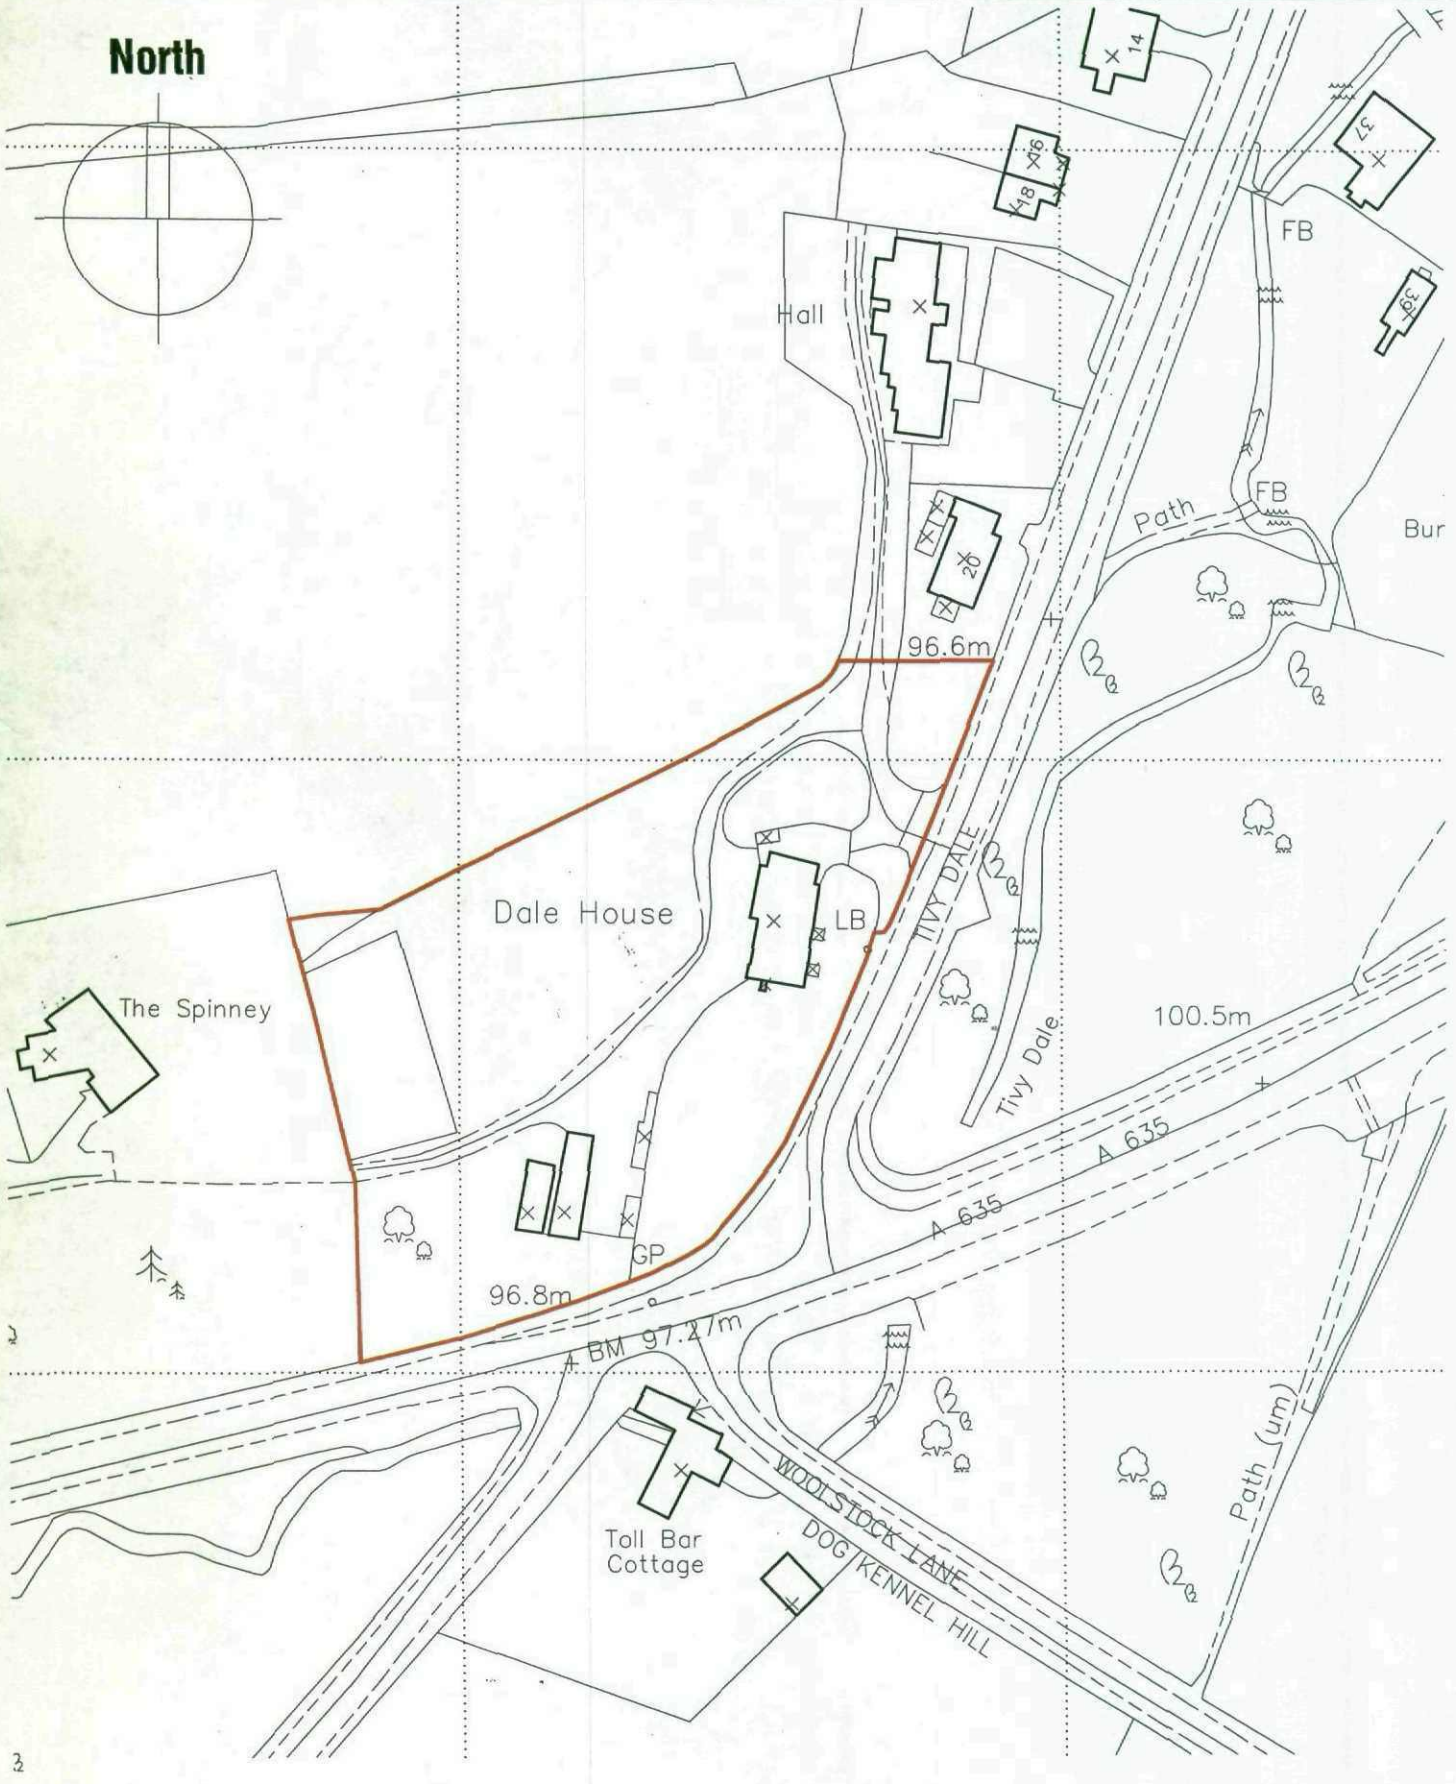

DALE HOUSE,
TIVY DALE,
CAWTHORNE.
S75 4EH

LOCATION PLAN

Scale 1:1250

Date Aug 07

Ref 22.35

Drwg No OS1

Chris Carr Associates
ARCHITECTS
6a Eastgate Barnsley
S70 2EP
Tel: 01226 286256 Fax:01226 207304
Email: mail@cca-arch.co.uk