


EAST. REFRIG. GARAGE

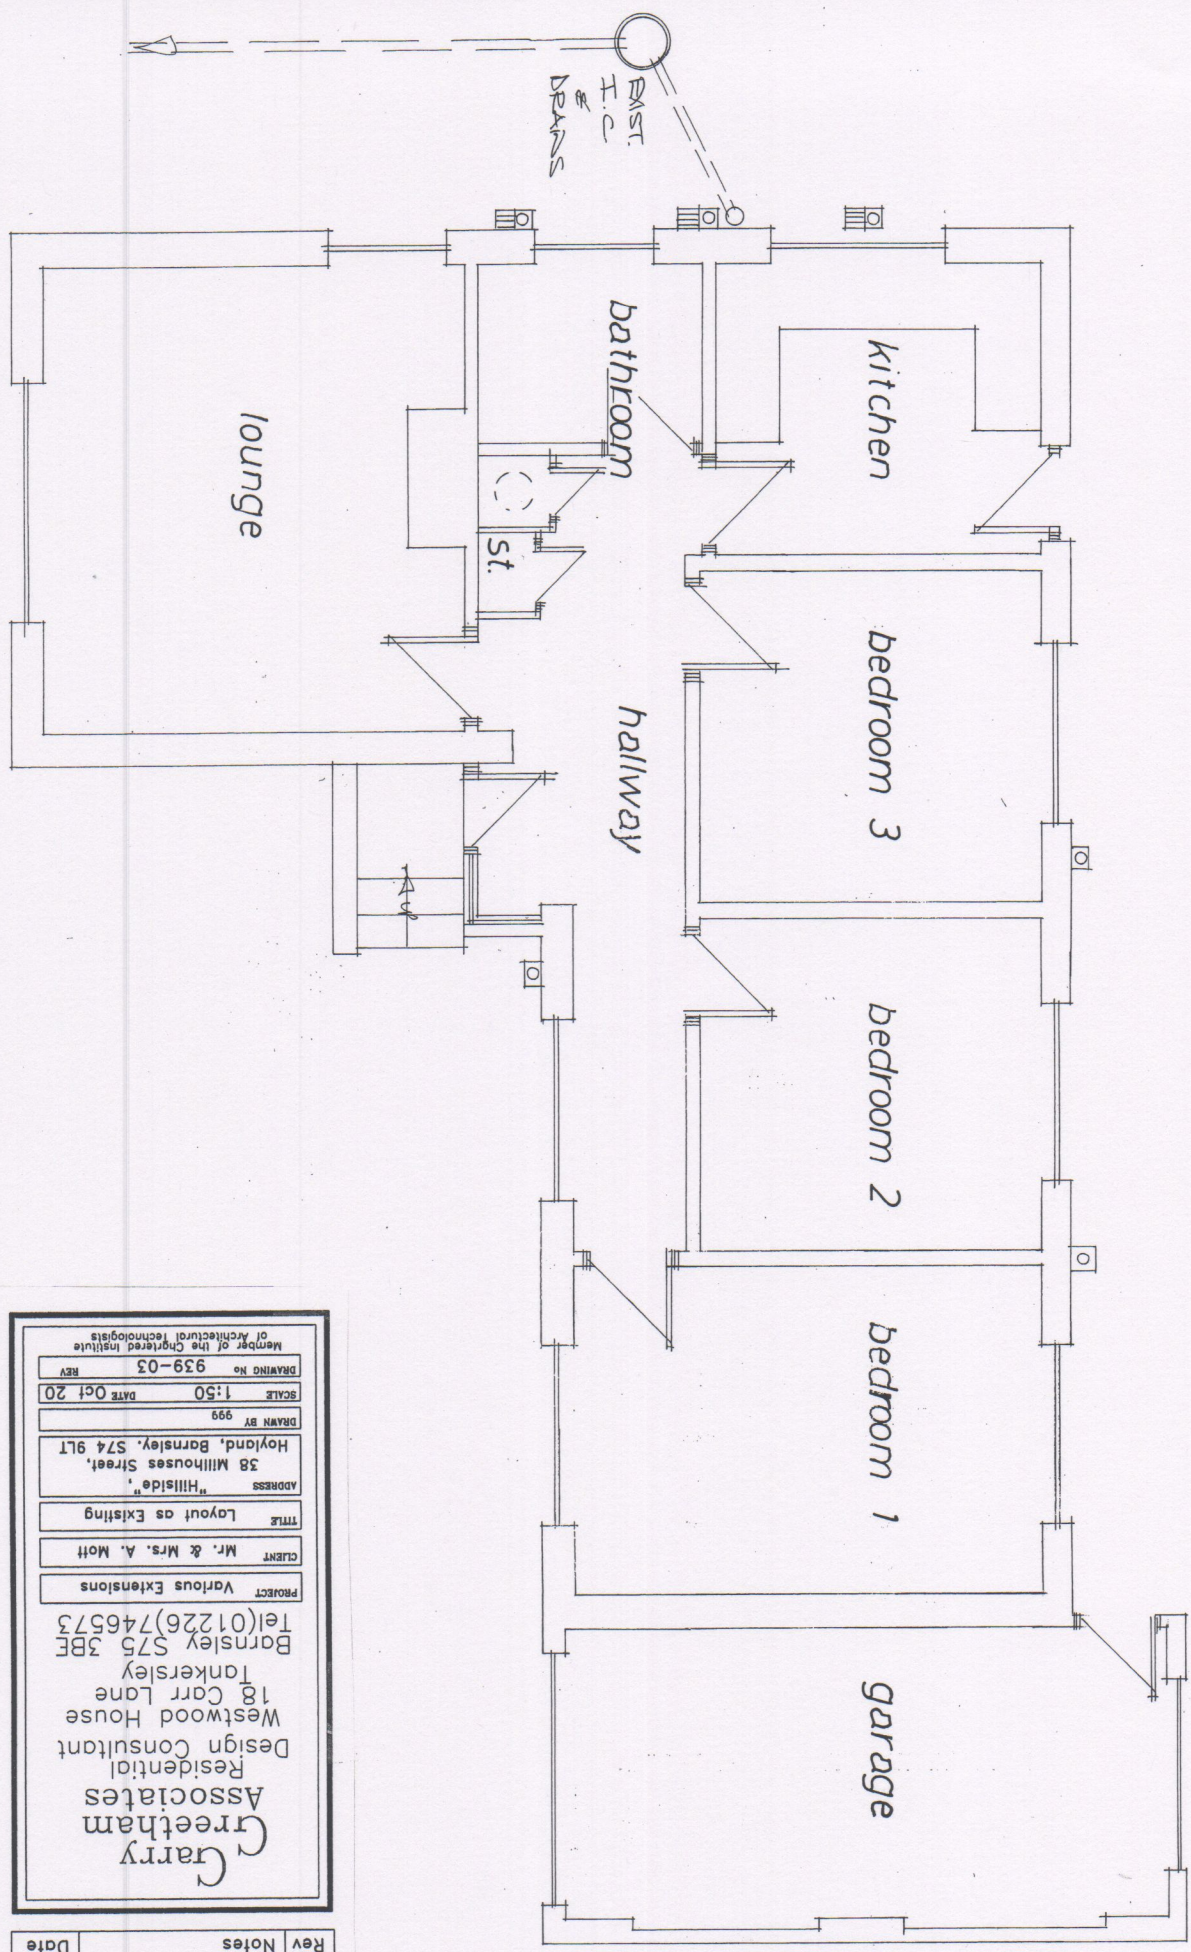

Garry Greetham Associates Residential Design Consultant Westwood House 18 Carr Lane Tankersley Barnsley S75 3BE Tel (01226) 746573	
PROJECT Various Extensions	
CLIENT Mr. & Mrs. A. Mott	
TITLE Layout as Existing	
ADDRESS "Hillside", 38 Millhouses Street, Hoyland, Barnsley. S74 9LT	
DRAWN BY 999	SCALE 1:50
DATE Oct 20	REV 939-03
Member of the Chartered Institute of Architectural Technologists	

Rev	Notes