



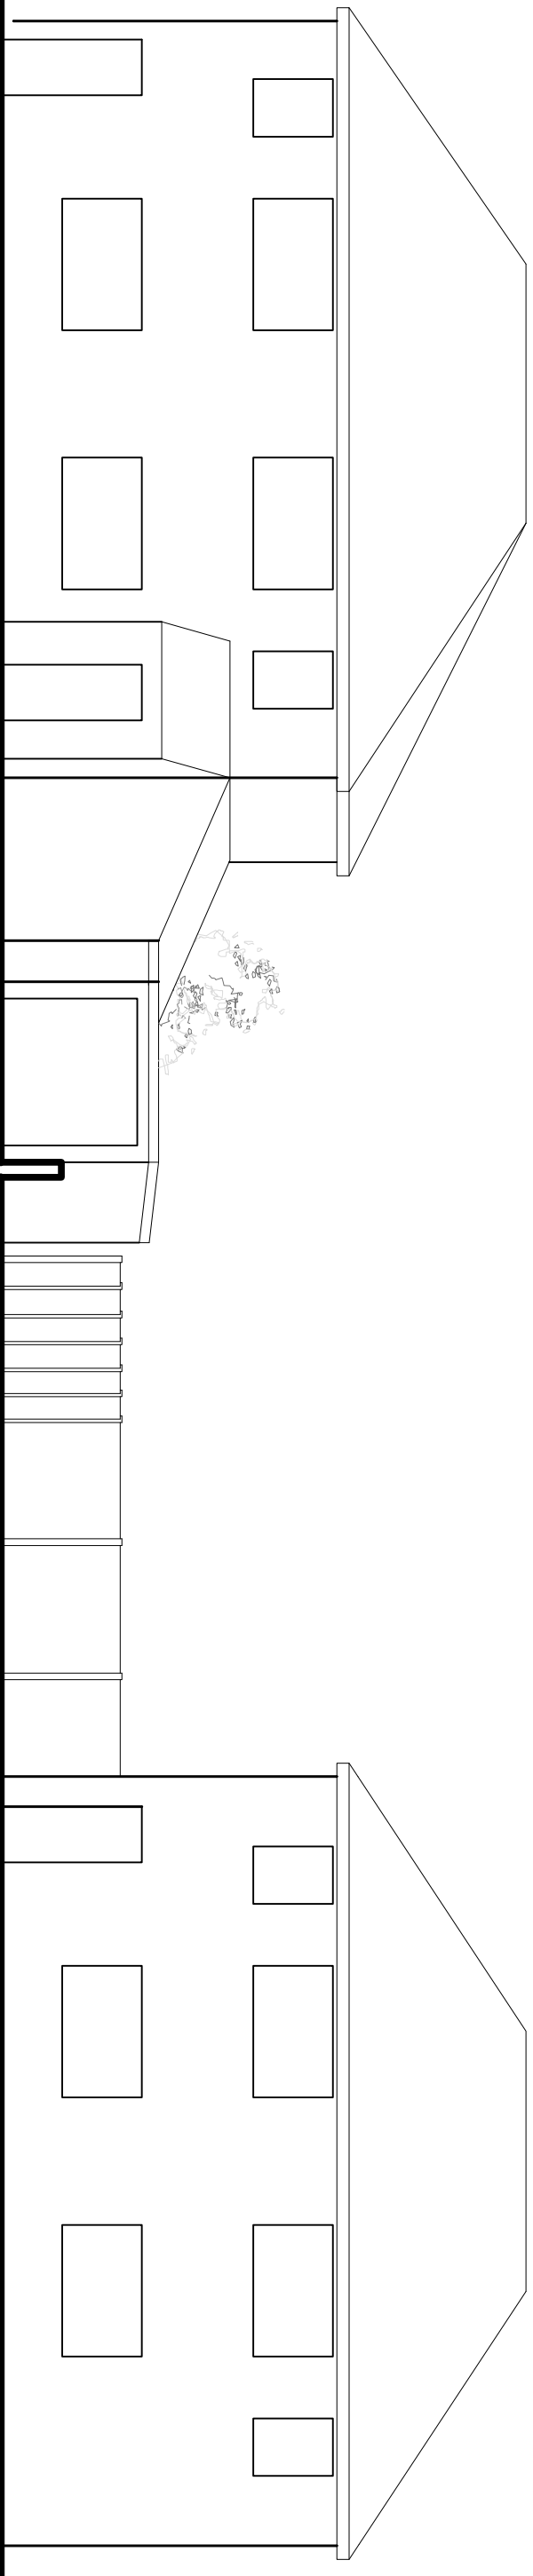

South Facing Boundary As Existing

Scale 1:100@A3

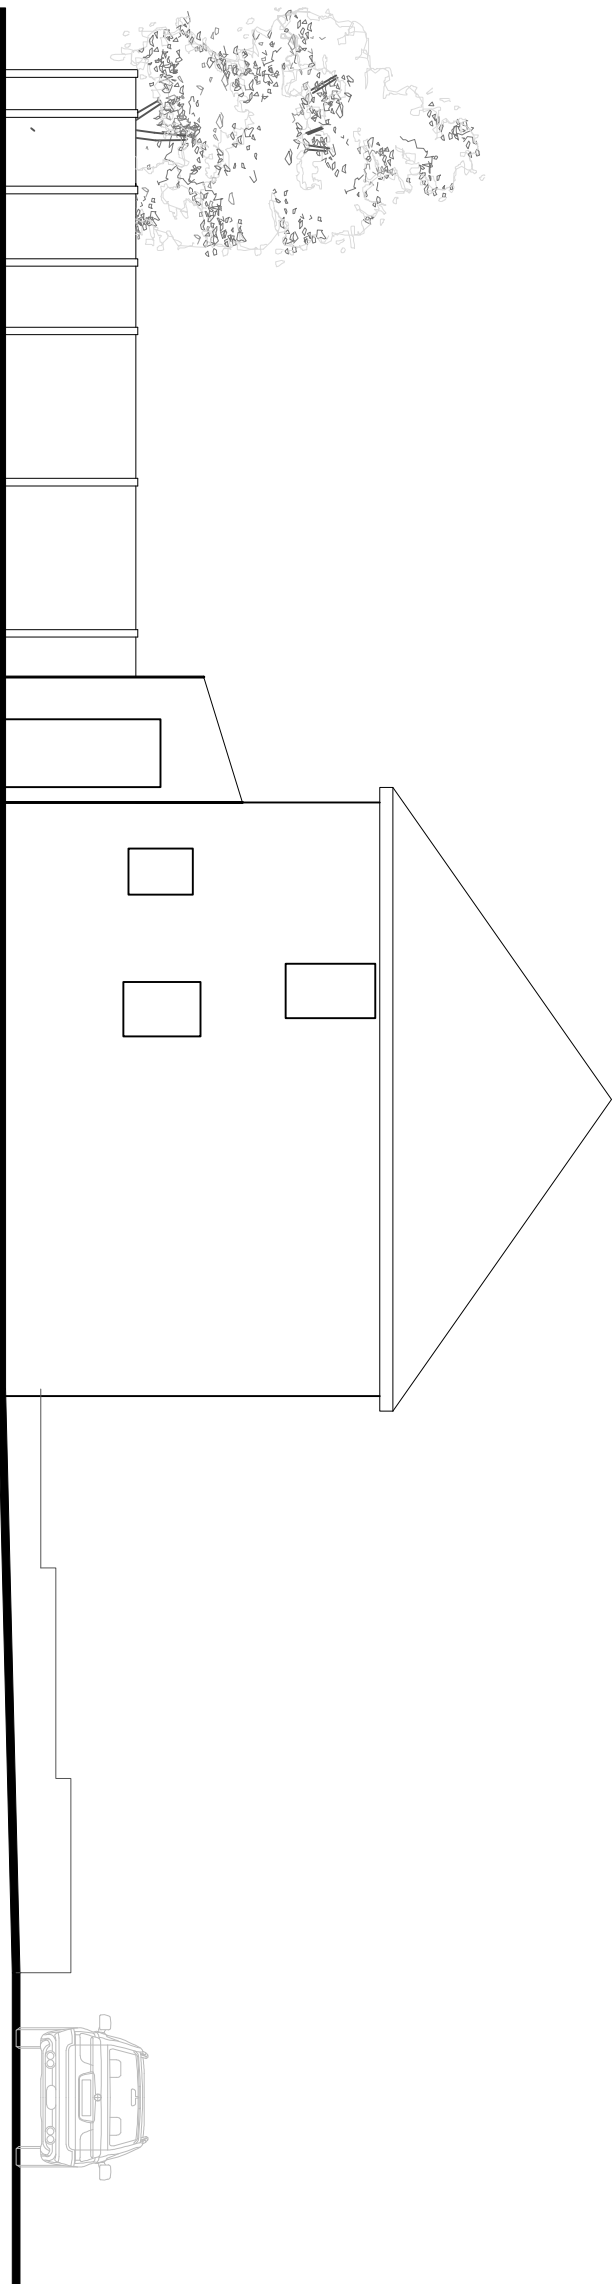

ISSUED FOR PLANNING

West Facing Boundary As Existing

Scale 1:100@A3

REVISION	DATE	DRAWN	CHECKED	DESCRIPTION	SCALE	DATE
CLIENT					1:100@A3	AUG 2019
PROJECT	MR HENRY PETERMCK LAND ADJACENT TO 4 MOUNT CRESCENT, HOVLAND					
DRAWING TITLE		DRAWN		CHECKED		
		MH		ML		
		JOB NUMBER		DRAWING NO.		REVISION
ELEVATIONS SHEET 1 OF 2		1927		102		
AS EXISTING						

TIMEARCHITECTS

Creative Conservation - Inspiring Design, Time Architects 226-228 Holme Lane, Sheffield, S64JZ
Registered Company Number in England and Wales: 0033383, Director: Michael Leigh
W. www.timearchitects.co.uk **E.** info@timearchitects.co.uk **T.** 0114 430 0114

© all rights reserved, report all discrepancies, do not scale from drawing, check dimensions on site