

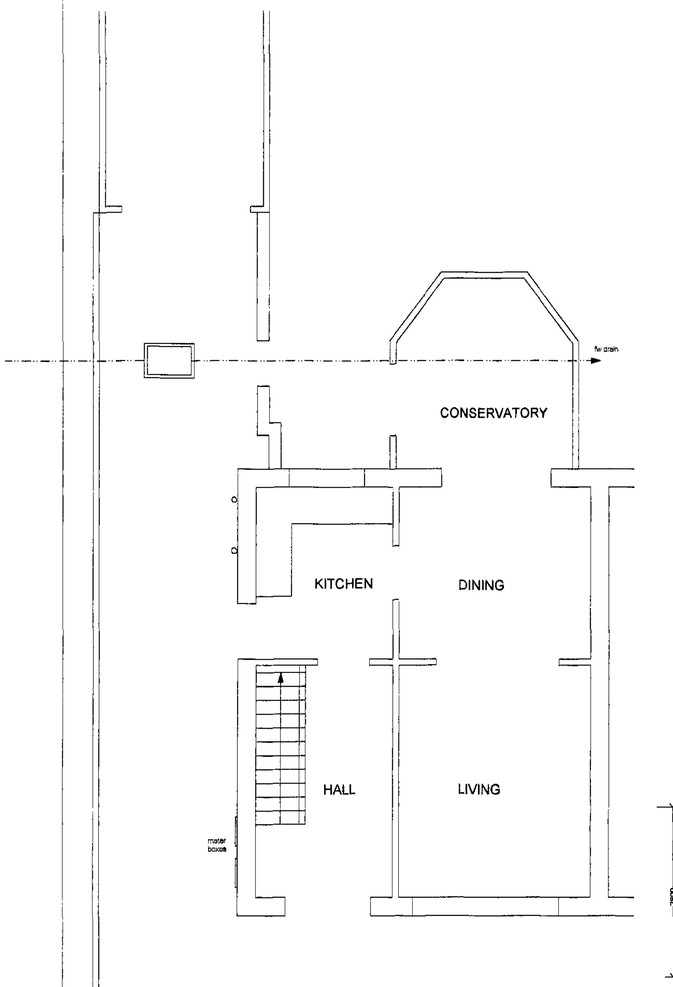



GROUND FLOOR EXISTING 1:50

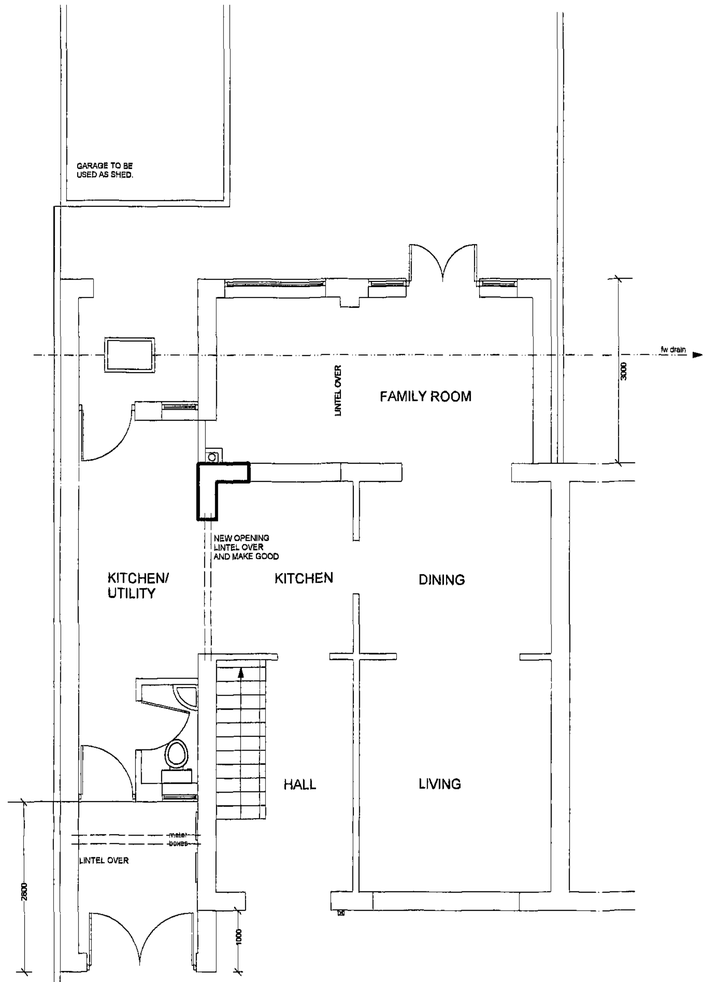

GROUND FLOOR PROPOSED

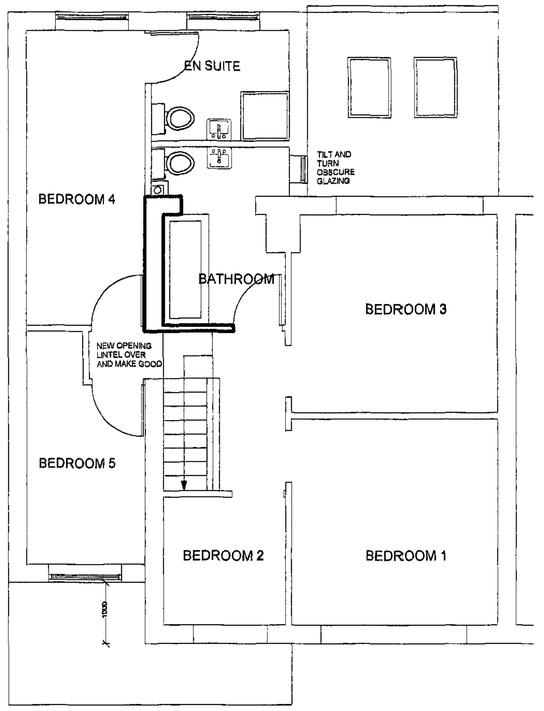

FIRST FLOOR PROPOSED

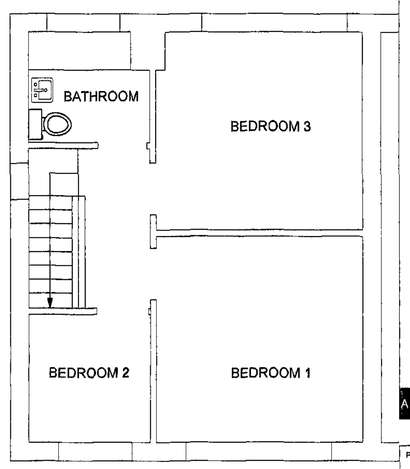

FIRST FLOOR EXISTING 1:50

IT IS THE RESPONSIBILITY OF THE CONTRACTOR TO NOTIFY THE ARCHITECT OF ANY DISCREPANCIES ON THE DRAWING PRIOR TO CONSTRUCTION.

ALL DIMENSIONS TO BE CHECKED ON SITE

REVISIONS	Date

ANDREW BAILEY
Chartered Architect

PROJECT:
SIDE AND REAR EXTENSION
40 DOVE ROAD
WOMBWELL
BARNSLEY
S73 0TE

CLIENT
MR HAWKSWORTH

DRAWING
PLANS

DWG NO	JOB NO 1 10 9805
01 REV.	DATE: MAY 2010

PAPER SIZE A1

NOTES

N

NO DIMENSIONS TO BE SCALED FROM THIS DRAWING WHICH IS THE PROPERTY OF THE COMPANY. IT IS NOT TO BE USED OR DISCLOSED IN ANY WAY EXCEPT AS AUTHORISED BY THE COMPANY. CLIENT IS RESPONSIBLE FOR PROVIDING ARCHITECT WITH CORRECT SITE BOUNDARY/OWNERSHIP DEFINITIONS AND ANY COVENANTS OR EASEMENTS RELATING TO THE SITE. ARCHITECT WILL ASSUME SITE BOUNDARIES AS CLEARLY DEFINED, UNLESS OTHERWISE INFORMED BY CLIENT. NO WORK TO BE CARRIED OUT WITHOUT PLANNING PERMISSION AND UNTIL A BUILDING REGULATIONS APPLICATION HAS BEEN SUBMITTED. ANY WORK CARRIED OUT BEFORE BUILDING REGULATIONS APPROVAL HAS BEEN GRANTED WILL BE STRICTLY AT CLIENTS OWN RISK.
ANY BUILDING WORKS WITHIN 6M OF A NEIGHBOURING HOME'S FOUNDATIONS MAY REQUIRE YOU TO NOTIFY THE OWNER OF THAT PROPERTY OF YOUR INTENTIONS AT LEAST ONE MONTH BEFORE YOU START WORK. WORK TO AN EXISTING PARTY WALL REQUIRES YOU TO GIVE AT LEAST TWO MONTHS NOTICE OF YOUR INTENTIONS. IF CONSENT TO CARRY OUT WORK CANNOT BE REACHED PROCEDURES DEALING WITH AN DISPUTE SHOULD BE FOLLOWED (THE PARTY WALL ACT 1996).

NOTES


1.0
0.5

0 0.5 1 4M


website www.abarchitects.com

Andrew Bailey
(Barsnwl Dip Arch(hl) RIBA
Glendower House
85 Lundhill Road Wombwell
Barnsley S73 0RL
T 01226 752590 / 07879 442870
E-Mail ANDARCHITECTS@BTCONNECT.COM

EXISTING ELEVATIONS 1:100

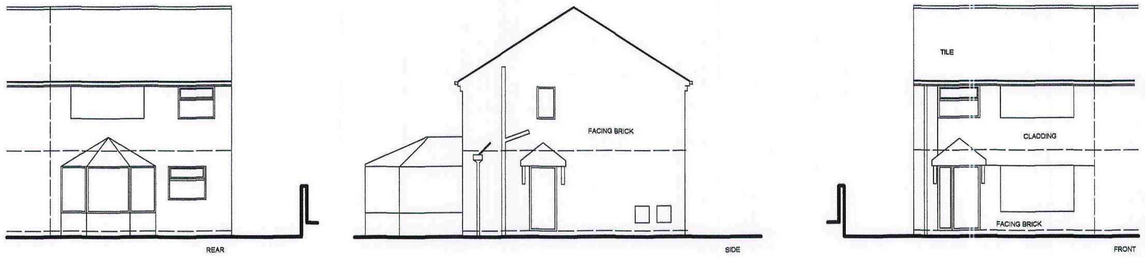

PROPOSED ELEVATIONS 1:100

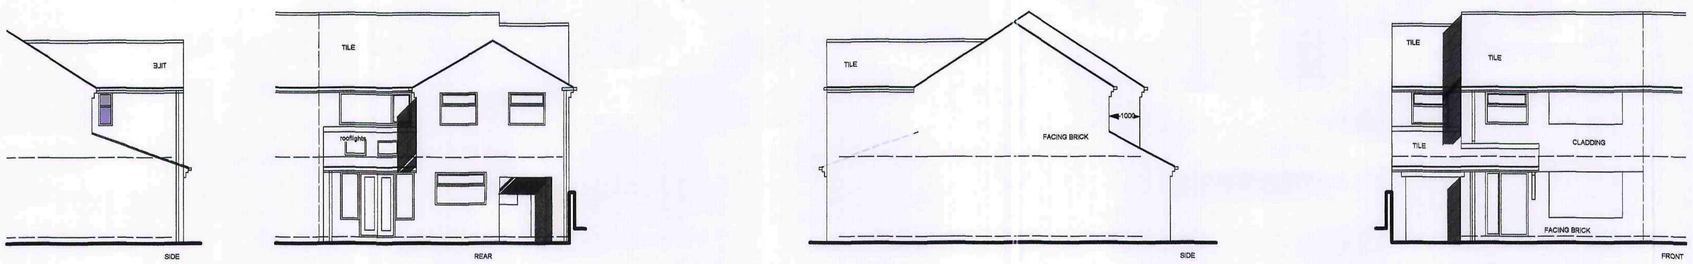

IT IS THE RESPONSIBILITY OF THE CONTRACTOR TO NOTIFY THE ARCHITECT OF ANY DISCREPANCIES ON THE DRAWING PRIOR TO CONSTRUCTION.

ALL DIMENSIONS TO BE CHECKED ON SITE.

REVISIONS	Date

ANDREW BAILEY
Chartered Architect

PROJECT:

SIDE AND REAR EXTENSION
40 DOVE ROAD
WOMBWELL
BARNSLEY
S73 0TE

CLIENT

MR HAWKSWORTH

DRAWING

ELEVATIONS

DWG NO.		JOB NO: 1:10.8605
02	REV.	DATE: MAY 2010

NOTES

NO DIMENSIONS TO BE SCALED FROM THIS DRAWING WHICH IS THE PROPERTY OF THE COMPANY. IT IS NOT TO BE USED OR DISCLOSED IN ANY WAY EXCEPT AS AUTHORISED BY THE COMPANY.CLIENT IS RESPONSIBLE FOR PROVIDING ARCHITECT WITH CORRECT SITE BOUNDARY/OWNERSHIP DEFINITIONS AND ANY COVENANTS OR EASEMENTS RELATING TO THE SITE. ARCHITECT WILL ASSUME SITE BOUNDARIES AS CLEARLY DEFINED, UNLESS OTHERWISE INFORMED BY CLIENT. NO WORK TO BE CARRIED OUT WITHOUT PLANNING PERMISSION AND UNTIL A BUILDING REGULATIONS APPLICATION HAS BEEN SUBMITTED. ANY WORK CARRIED OUT BEFORE BUILDING REGULATIONS APPROVAL HAS BEEN GRANTED WILL BE STRICTLY AT CLIENTS OWN RISK.
ANY BUILDING WORKS WITHIN 6M OF A NEIGHBOURING HOME'S FOUNDATIONS MAY REQUIRE YOU TO NOTIFY THE OWNER OF THAT PROPERTY OF YOUR INTENTIONS AT LEAST ONE MONTH BEFORE YOU START WORK.
WORK TO AN EXISTING PARTY WALL REQUIRES YOU TO GIVE AT LEAST TWO MONTHS NOTICE OF YOUR INTENTIONS. IF CONSENT TO CARRY OUT WORK CANNOT BE REACHED PROCEDURES DEALING WITH AN DISPUTE SHOULD BE FOLLOWED (THE PARTY WALL ACT 1996).

NOTES

web site. www.akbarchitects.com

Andrew Bailey
(BA(Hons) Dip Arch(Hull) RIBA
Glendower House
86 Lundhill Road Wombwell
Barnsley S73 0RL
T. 01226 752590 / 07879 442670
E-Mail AKBARCHITECTS@BTCONNECT.COM