



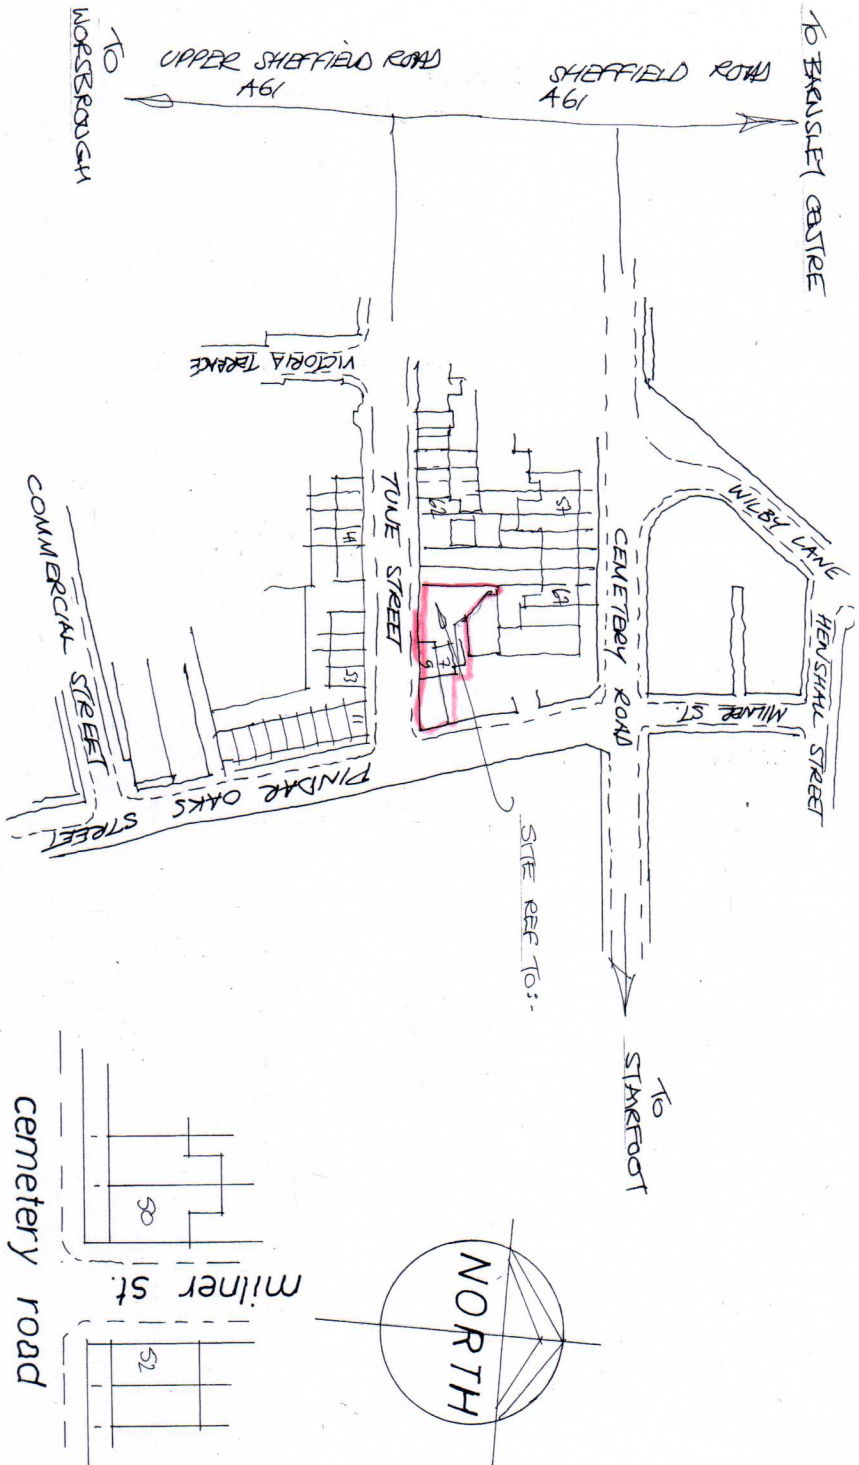

Location Plan 1:1250

Site Layout 1:500

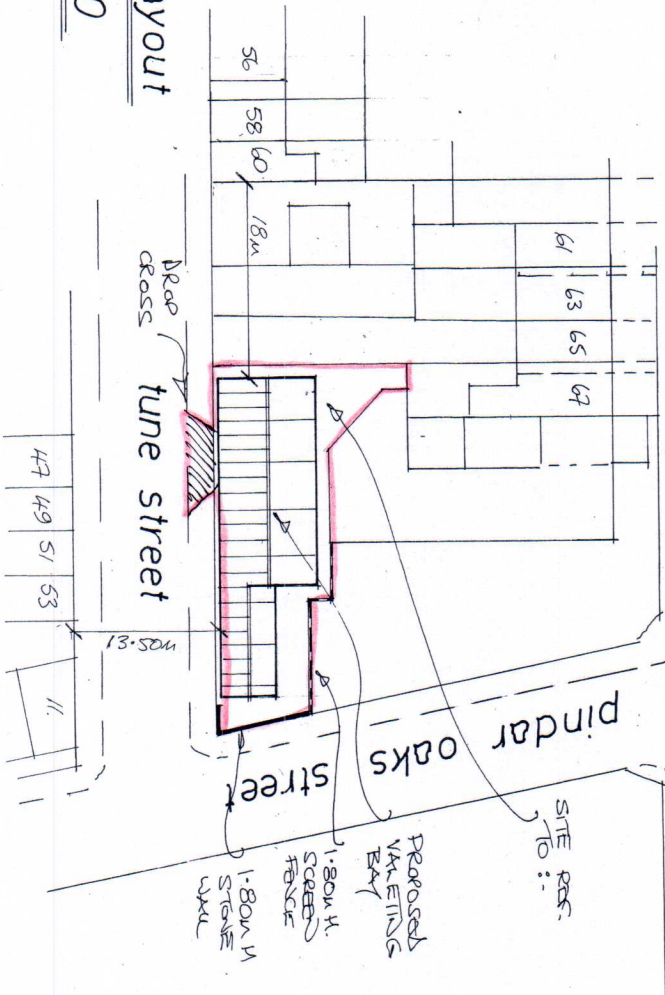

Planning:

B/Regs:

Rev	Notes	Date

Garry Greetham Associates Residential Design Consultant Westwood House 18 Carr Lane Tankersley Barnsley S75 3BE Tel(01226)746573	
PROJECT	Vehicle Valeting Bay
CLIENT	Frudd Properties Ltd.
TITLE	Site & Location Layouts
ADDRESS	7 & 9 Pindar Oaks St. Access from Tune Street, Barnsley. S70 1XR
DRAWN BY	999
SCALE	scale @ A3 DATE Jun 23
DRAWING No	986-02 REV
Member of the Chartered Institute of Architectural Technologists	