
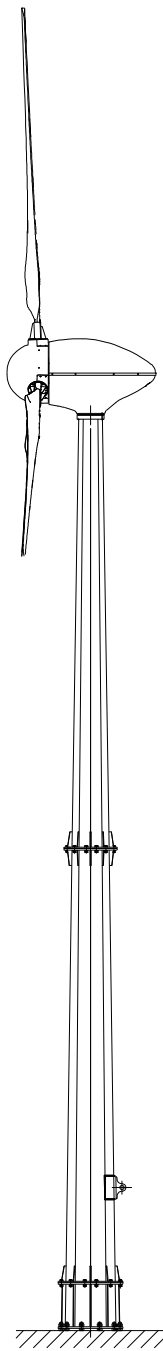


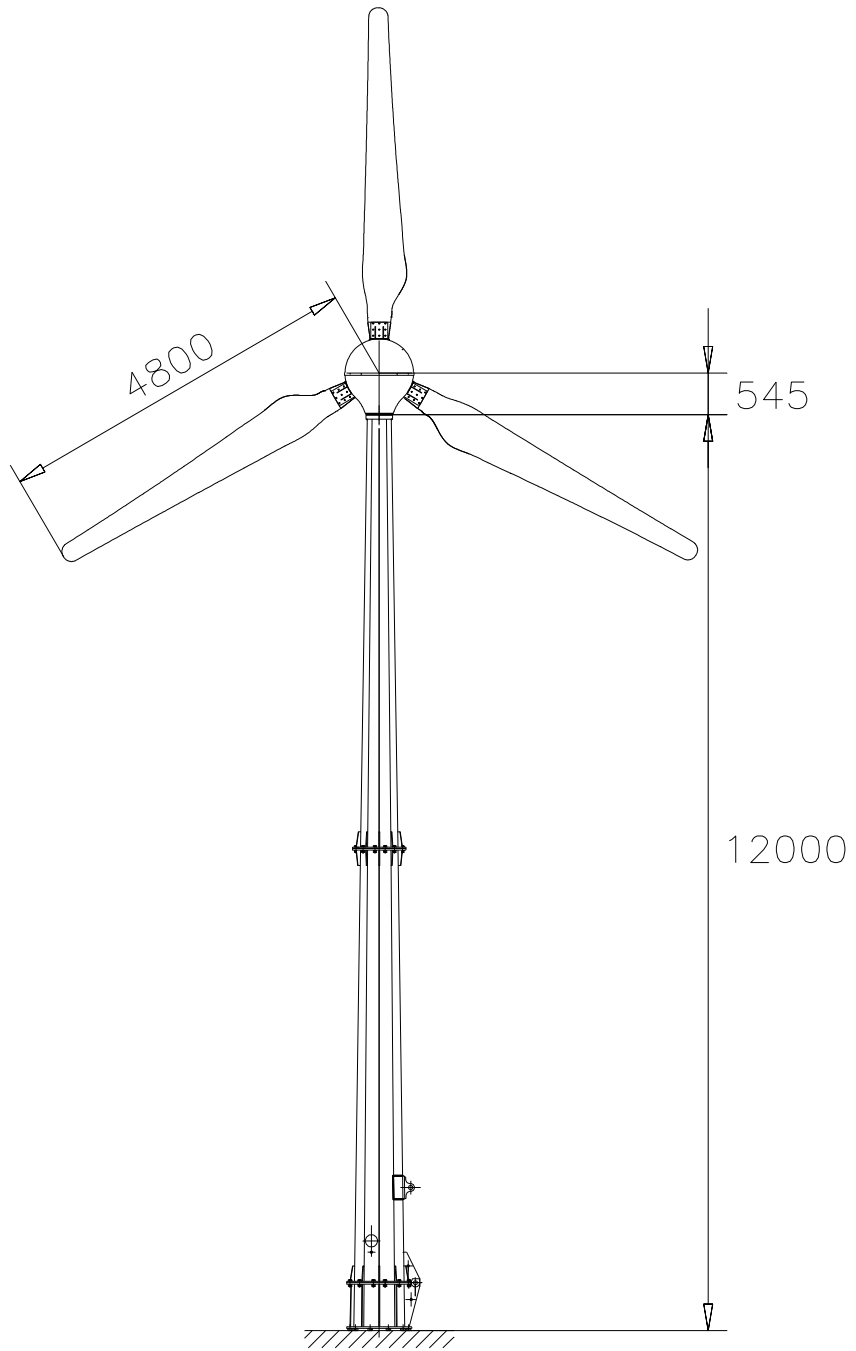

DRAWN

NAME

DATE

CHECKED

BH

ENG APPR.

SW

MFG APPR.

Q.A.

COMMENTS:

TITLE: EVOCO 10kW WIND TURBINE 12m TOWER

Evoco Energy Ltd.

St Pegs Mill, Thomhill Beck Lane,
Brighouse. HD6 4AH. United Kingdom.

Tel: +44 (0) 1484 475 800 info@evocoenergy.com

All rights reserved

DIM
mm

DWG. NO.
PL EVO10-12M

REV
2.1

SCALE: 1:100

DATE: 08/04/2009

SHEET 1 OF 1