


2 Mary Ann Close, S71 5RA

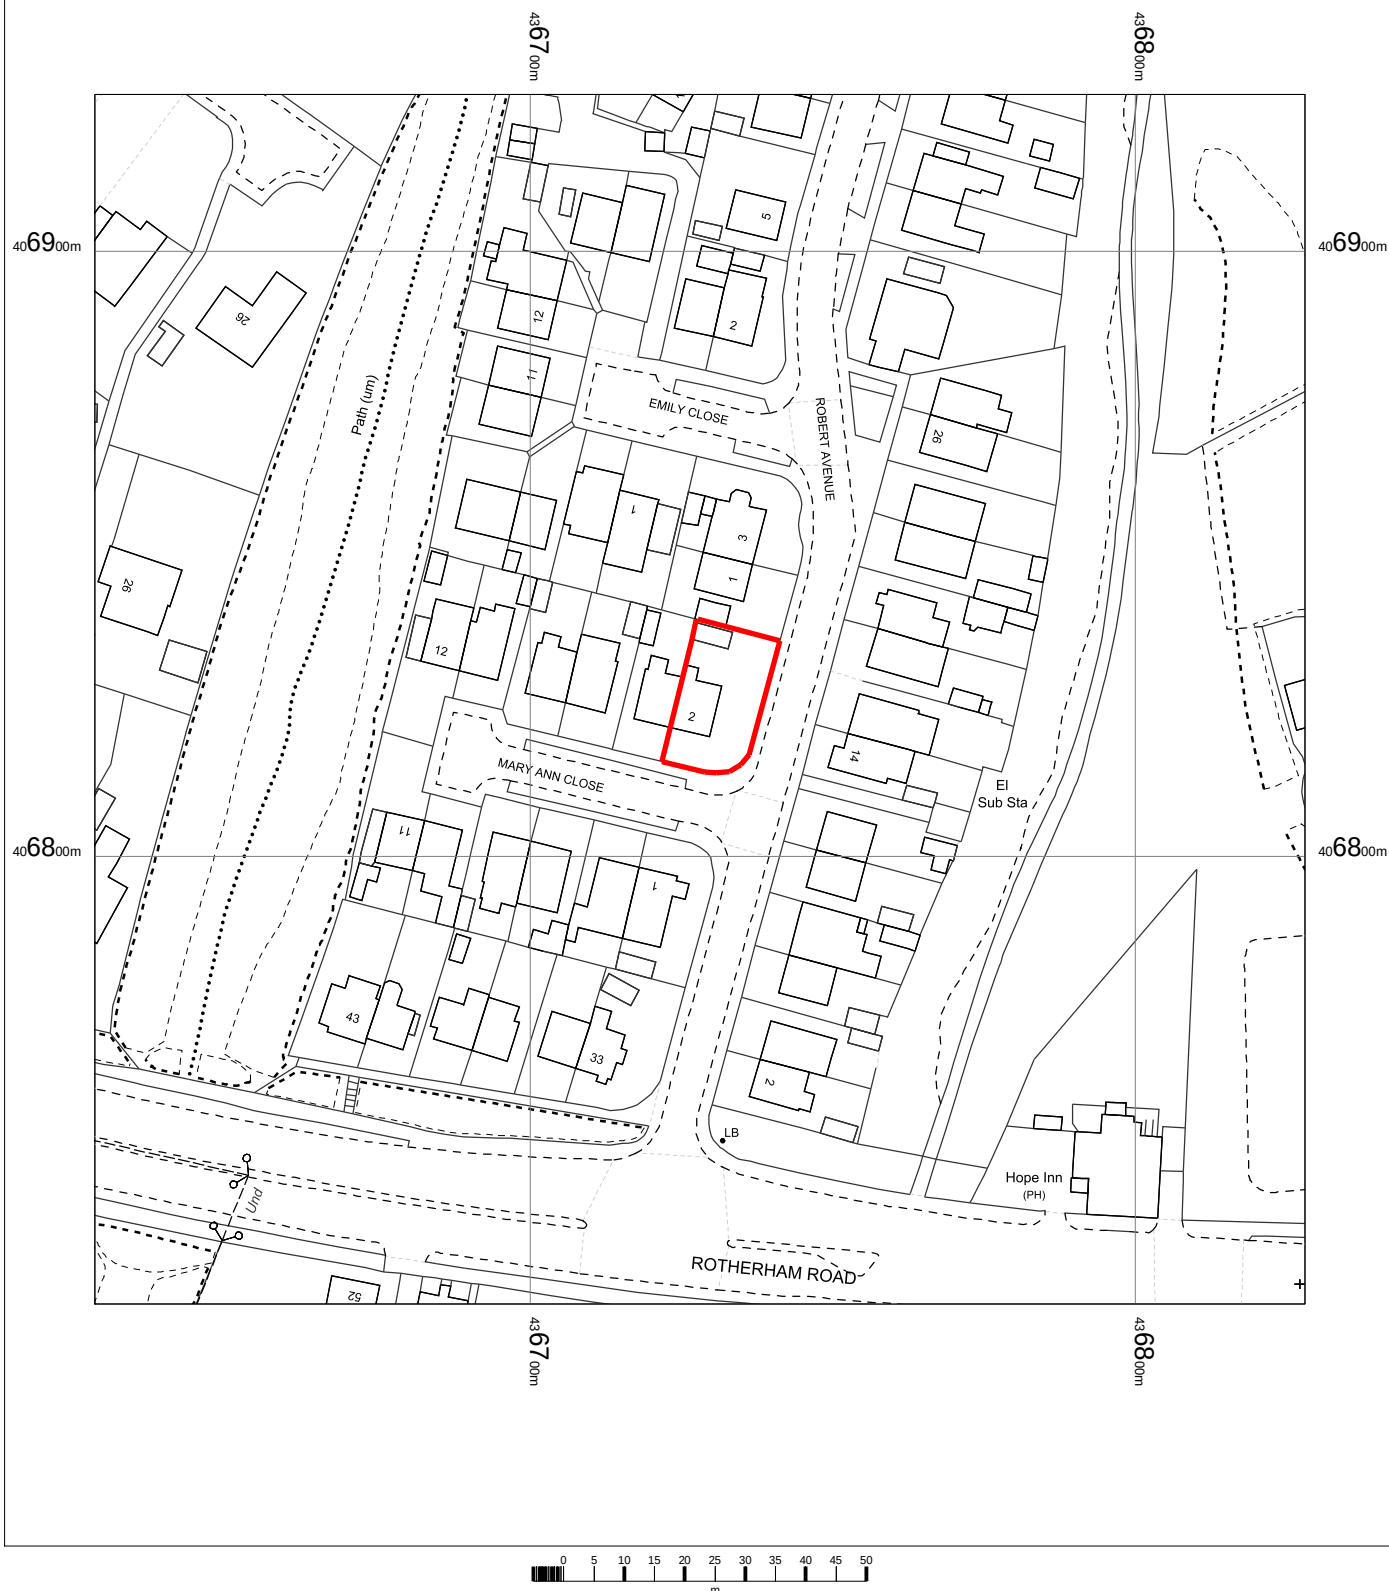


2 Mary Ann Close,
Cundy Cross,
Barnsley,
S71 5RA

OS MasterMap 1250/2500/10000 scale
Saturday, April 27, 2019, ID: MPMBW-00795872
www.blackwellmapping.co.uk

1:1250 scale print at A4, Centre: 436728 E, 406826 N

©Crown Copyright Ordnance Survey. Licence no. 100041041

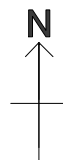

BLACKWELL'S
MAPPING SERVICES
PERSONAL & PROFESSIONAL MAPPING
www.blackwellmapping.co.uk

TEL: 0800 151 2612
maps@blackwell.co.uk