
© Craig Foster Architects 2014

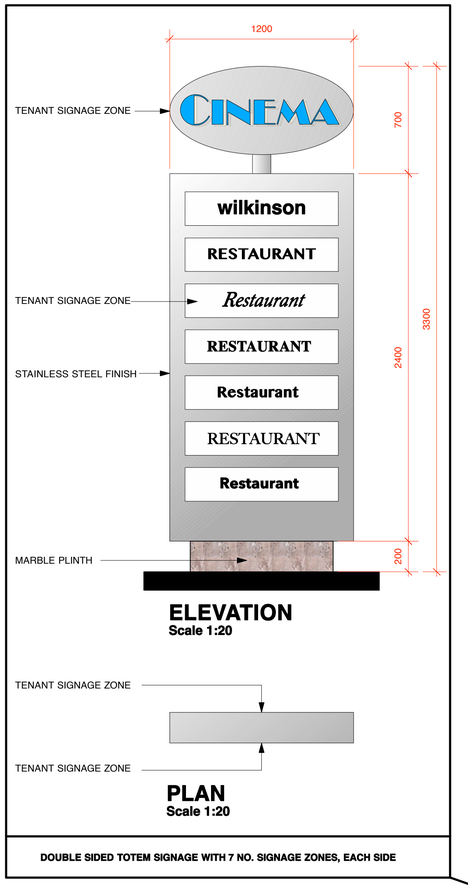

ELEVATION
Scale 1:20

PLAN
Scale 1:20

DOUBLE SIDED TOTEM SIGNAGE WITH 7 NO. SIGNAGE ZONES, EACH SIDE



SIMILAR TOTEM STYLE SIGNAGE AS USED AT LIVERPOOL ONE TO DIRECT PERSONS TO UPPER CINEMA / RESTAURANT AREA



MARSHALLS RHINO RS 004 STAINLESS STEEL BOLLARD, ANTI-RAM GRADE, 114mm Ø, 1000mm HEIGHT ABOVE GROUND, ROOT FIXING



MARSHALLS CHARNWOOD TEXTURED CONCRETE PAVING 2 COLOURS - BUFF & FRENCH GREY.

NEW STREET ENTRANCE PLAN
Scale: 1:50



SHEFFIELD HOOP CYCLE STANDS

REVISIONS:

PLANNING APPLICATION

REQUEST IMMEDIATELY CONSTRUCTION ISSUE FROM ARCHITECT IF THIS DRAWING IS ON SITE

Copyright of this drawing and all designs and detail on it remains the property of Craig Foster Architects and has not been released to any other party unless specifically documented in writing.
Do not scale this drawing.
Check all dimensions and detail on site before proceeding.
Report any discrepancies before proceeding.

scale bar 1:50 @ A1

0 1 2 3 4 5 M

client :

Alhambra shopping centre

job title :

GALLERY LEVEL CINEMA / RESTAURANT DEVELOPMENT

dwg. title :

ENTRANCE / SIGNAGE TOTEM

CRAIG FOSTER ARCHITECTS

date : 11.08.2014	dwg no.	rev
scale 1:50 & 1:20@A1	13160(5)015	-

Craig Foster Architects : Exchange Court : 1 Dale Street : Liverpool : L2 2PP : T: 0151-236-0234 : E: mail@craigfosterarchitects.co.uk