


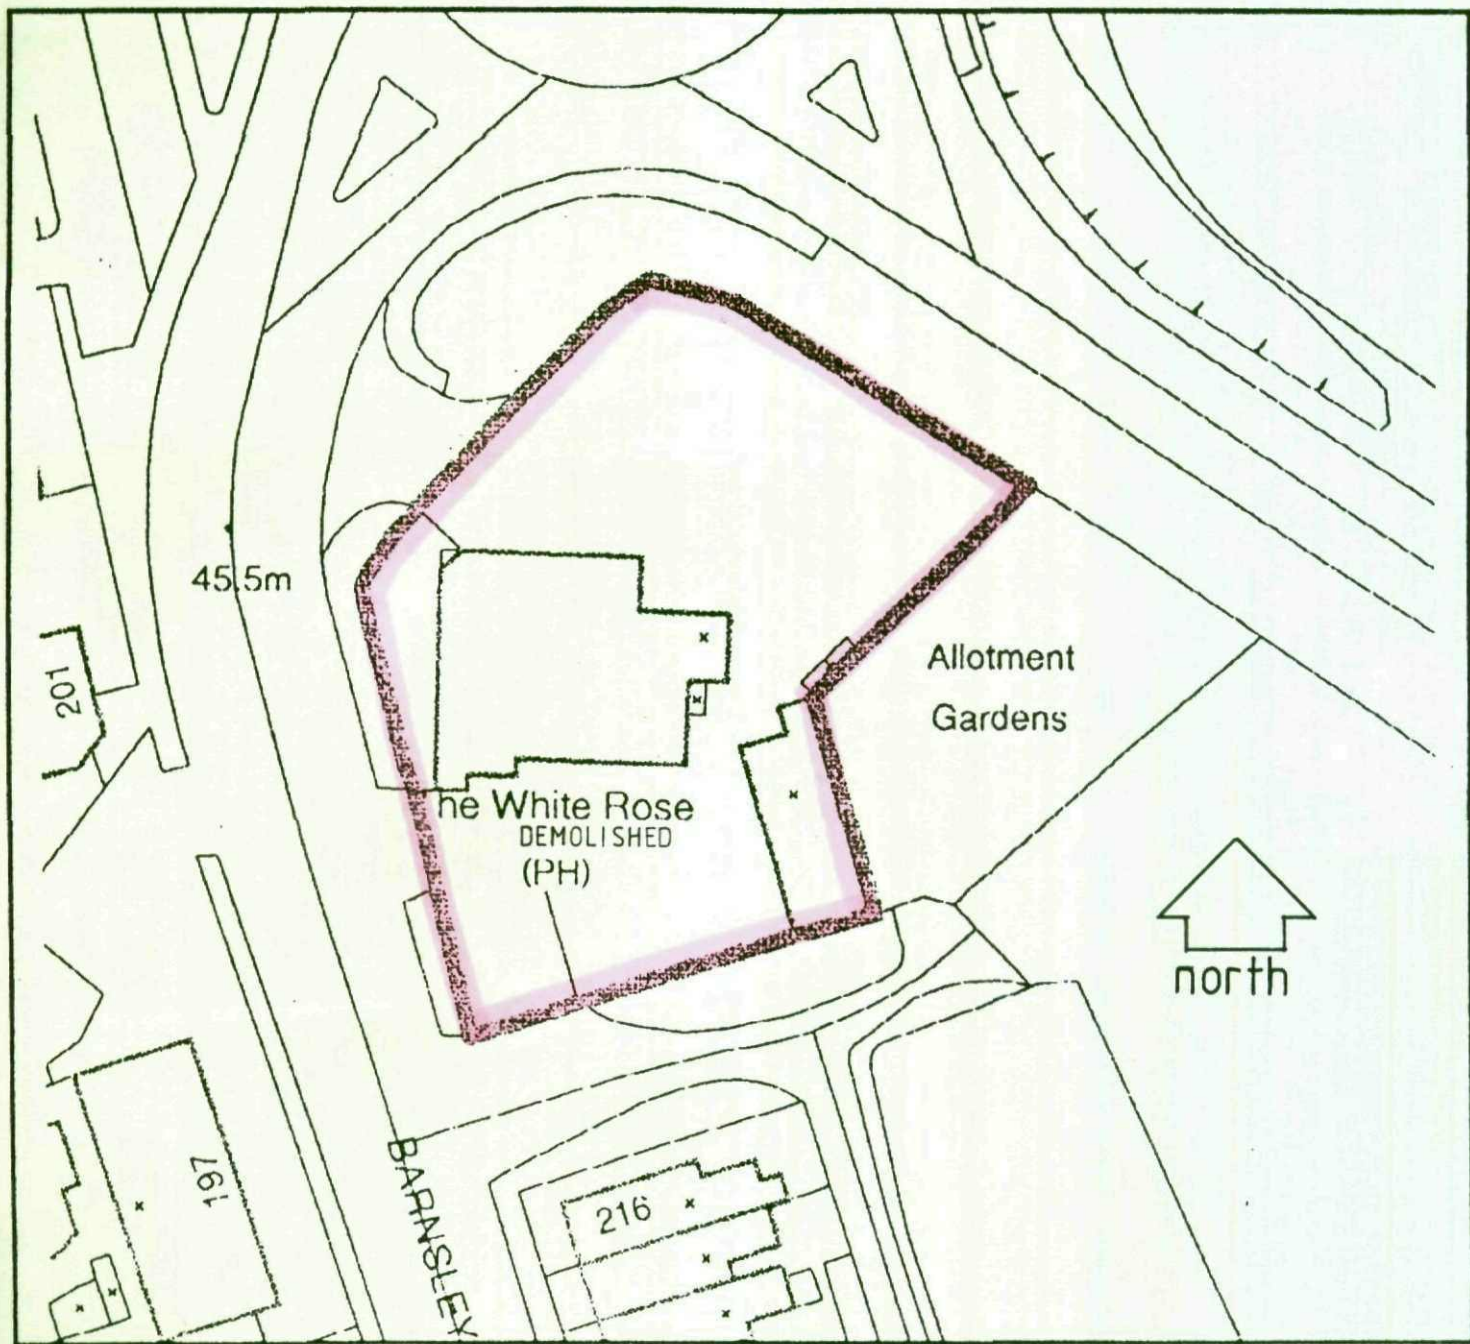

LOCATION PLAN

1:500