

NO DIMENSIONS TO BE SCALED FROM THIS DRAWING

Key

Existing Buildings

Proposed Building

Office Parking Areas (84 spaces)

Commercial Parking Areas

Pedestrian Walkways

Tracking lines for 3m wide X 12m long vehicle

Electricity Charge Points

Dis Disabled Parking Boys

Content Edged Red: 1.57ha (3.88 acres) or thereabouts.

P07	Revision 7 - Footpath to west of 4 boy removed & all Civils following clients request	31.10.17	IMB	IMEB
P06	Revision 6 - Direction grows mirrored.	04.10.17	IMB	MAA
P05	Revision 5 - Position of 4 boy modular building amended. foundations.	03.10.17	IMB	MAA
P04	Revision 4 - Armco barrier removed. alligator teeth added.	13.09.17	IMB	MEB
P03	Revision 3 - General alterations to site following client review.	15.08.17	IMB	MEB
P02	Revision 2 - General alterations to site.	11.08.17	IMB	IMEB
P01	Revision 1 - Additional spaces added.	03.08.17	IMB	IMEB
Revision		Date	Dm	Chk

BALFOUR BEATTY - THURNSCOE.

Project
Proposed refurbishment of existing building, erection of new modular building & external works.
Drawing Number
Proposed Site Layout.

Suitability Status			
S3 - Suitable for Review & Comment			
Job No.	Scale	Site	Rev
170866	1:500 & 1:1000	@ A3	07
Drawing Number			
BB000-IMB-XX-XX-DR-B-0001			
Project Code - Originator - Zone - Level - Type - Role - Number			


PICK
EVERARD

T 0345 045 0050 www.pick-everard.co.uk

This drawing is issued for the sole and exclusive use of the intended recipient and is subject to copyright in favour of Pick Everard. Pick Everard does not accept any responsibility or liability whatsoever for its use by a person other than the intended recipient.



Proposed Site Layout (Scale 1:500)

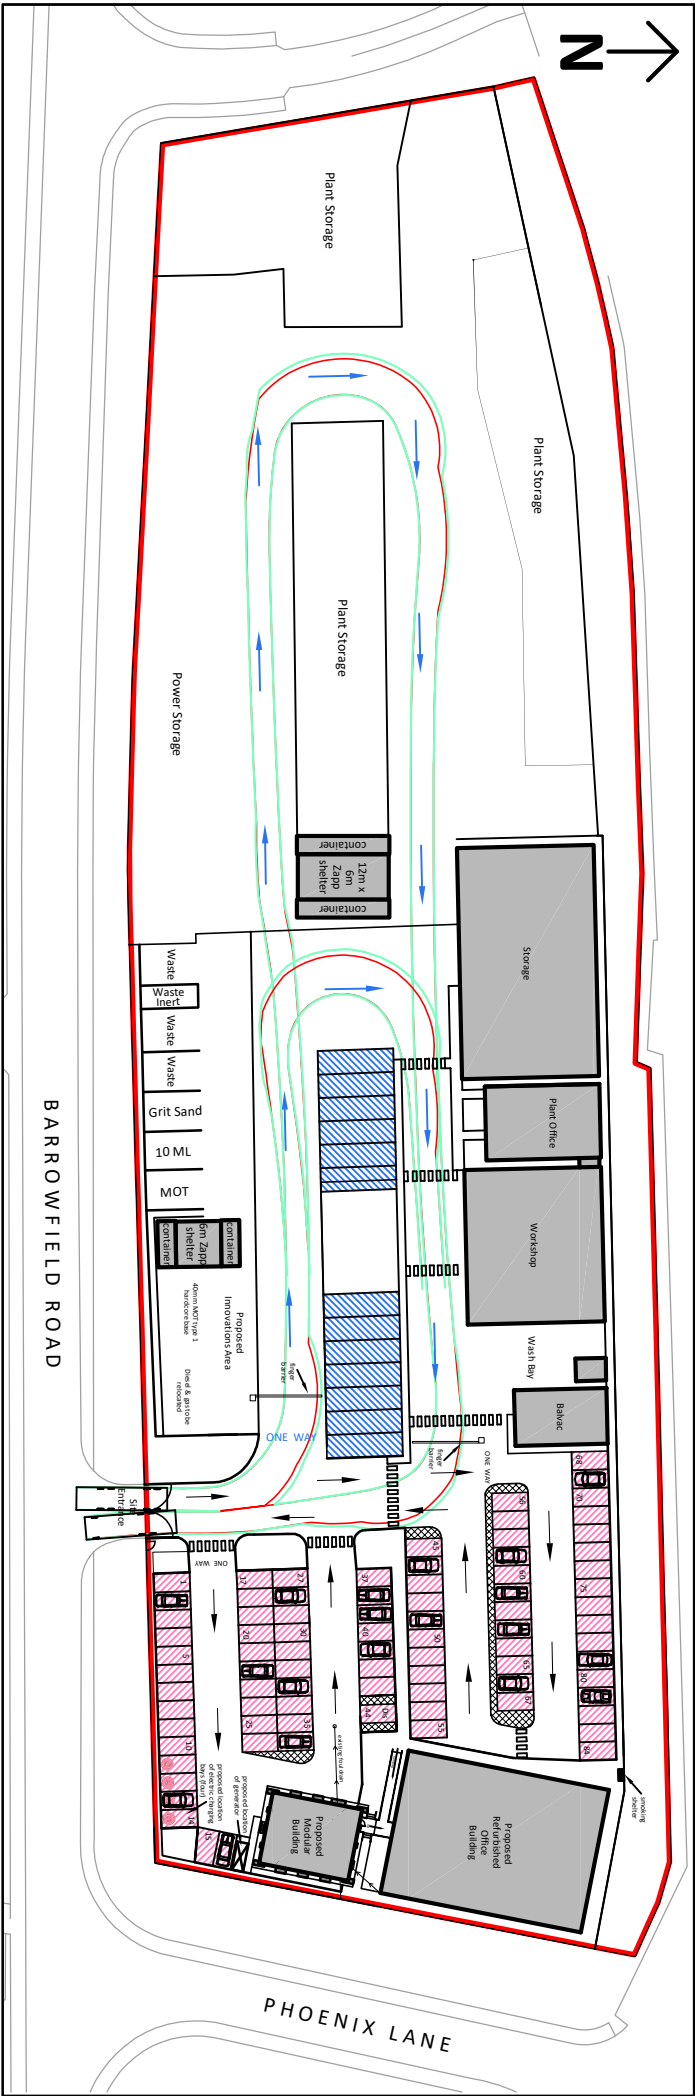

Proposed Site Layout (Scale 1:1000)