
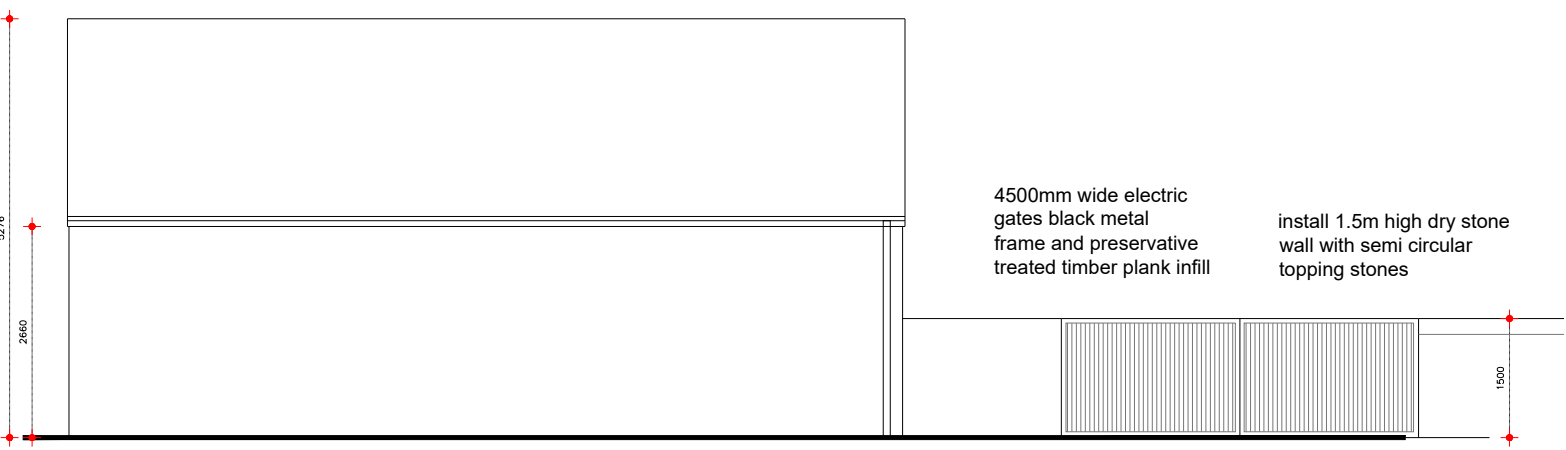


plans as proposed
site plan

A 628 BARNSELEY ROAD

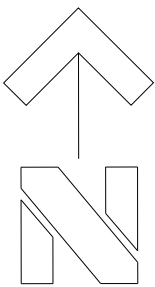

elevation of gates and wall

GARDEN

DRIVE

SIDE OF GARAGE BLOCK
SET 2M BEHIND FRONT
ELEVATION OF HOUSE

garage

garage

log store

garage block 7m x 10.5 m

garage block 7m x 10.5 m

PARK/TURN

gravel drive

1200mm wide Yorkstone path

LINE OF FRONT OF HOUSE


LINE OF BACK OF HOUSE

HOUSE

install velux
on inner roof slope

infill extension
with flat roof

Scale 1 to 100 @A4

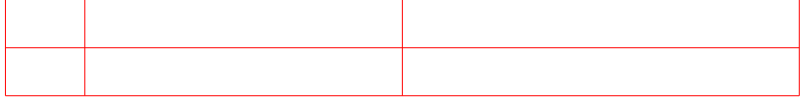

install 1.5m high dry stone
wall stone faced to match
boundary walls

