


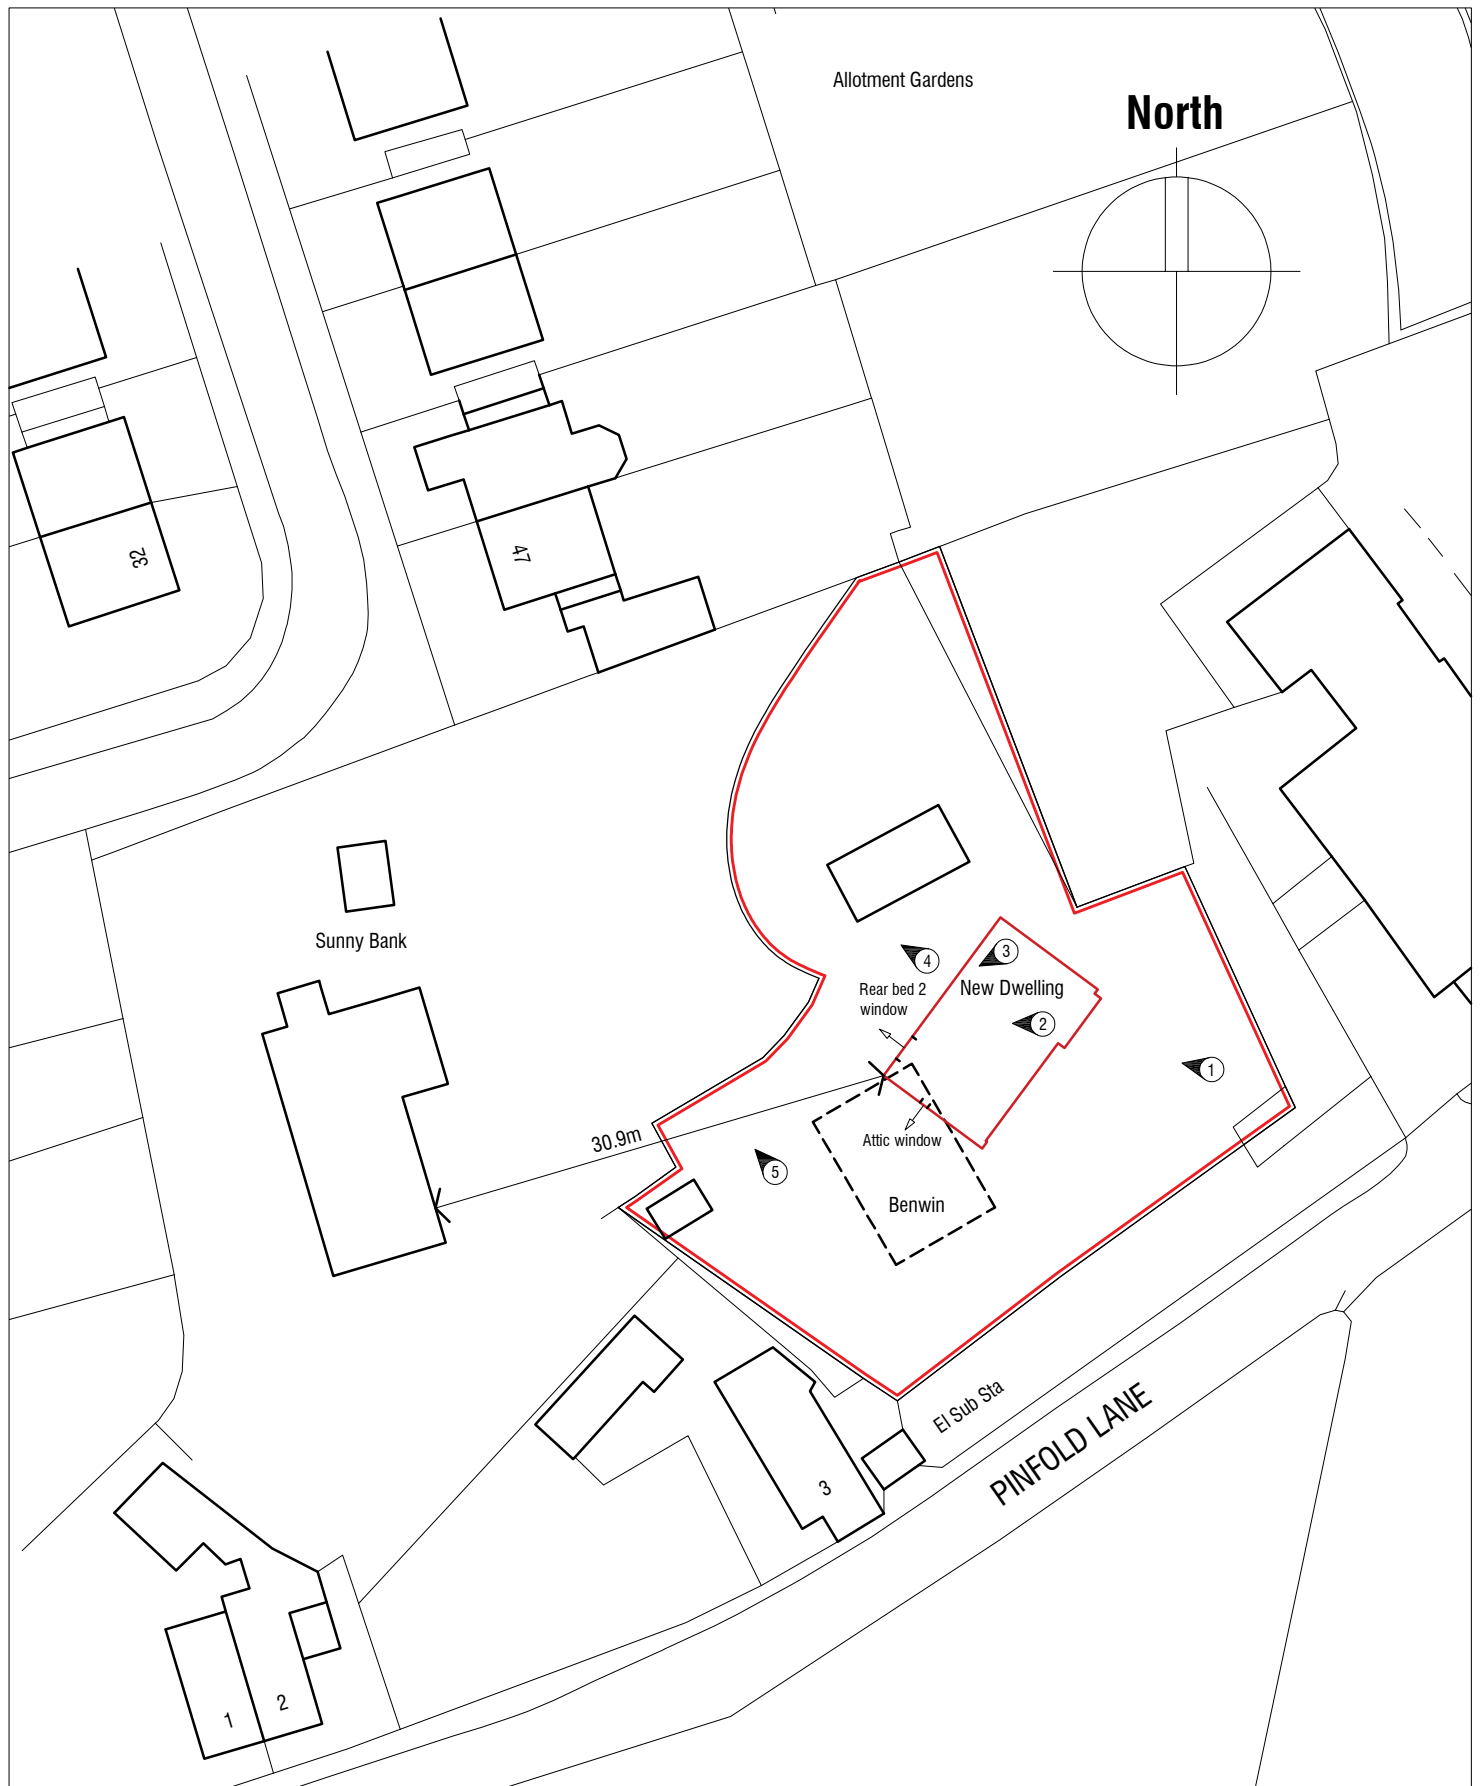

BENWIN
PINFOLD LANE
DARFIELD
BARNSELEY
S73 9HJ

BLOCK PLAN

Scale 1:500

Date Dec 2021

Ref 21.14

Drwg No **BP1**

 **mboothdesign**
architectural design and building consultants

Fairfield House
Berneslai Close Barnsley
S70 2FL
M: 07881898300
E: mark@mboothdesign.co.uk



View 1. View from access drive looking west towards Benwin (left).



View 2. View from top pf access drive looking west towards corner boundary.



View 3. View of corner boundary and landscaping (06/12/2021) looking west towards Sunny Bank.



View 4. Close view of existing east boundary to Sunny Bank.



View 5. Close view of rear garden boundary.