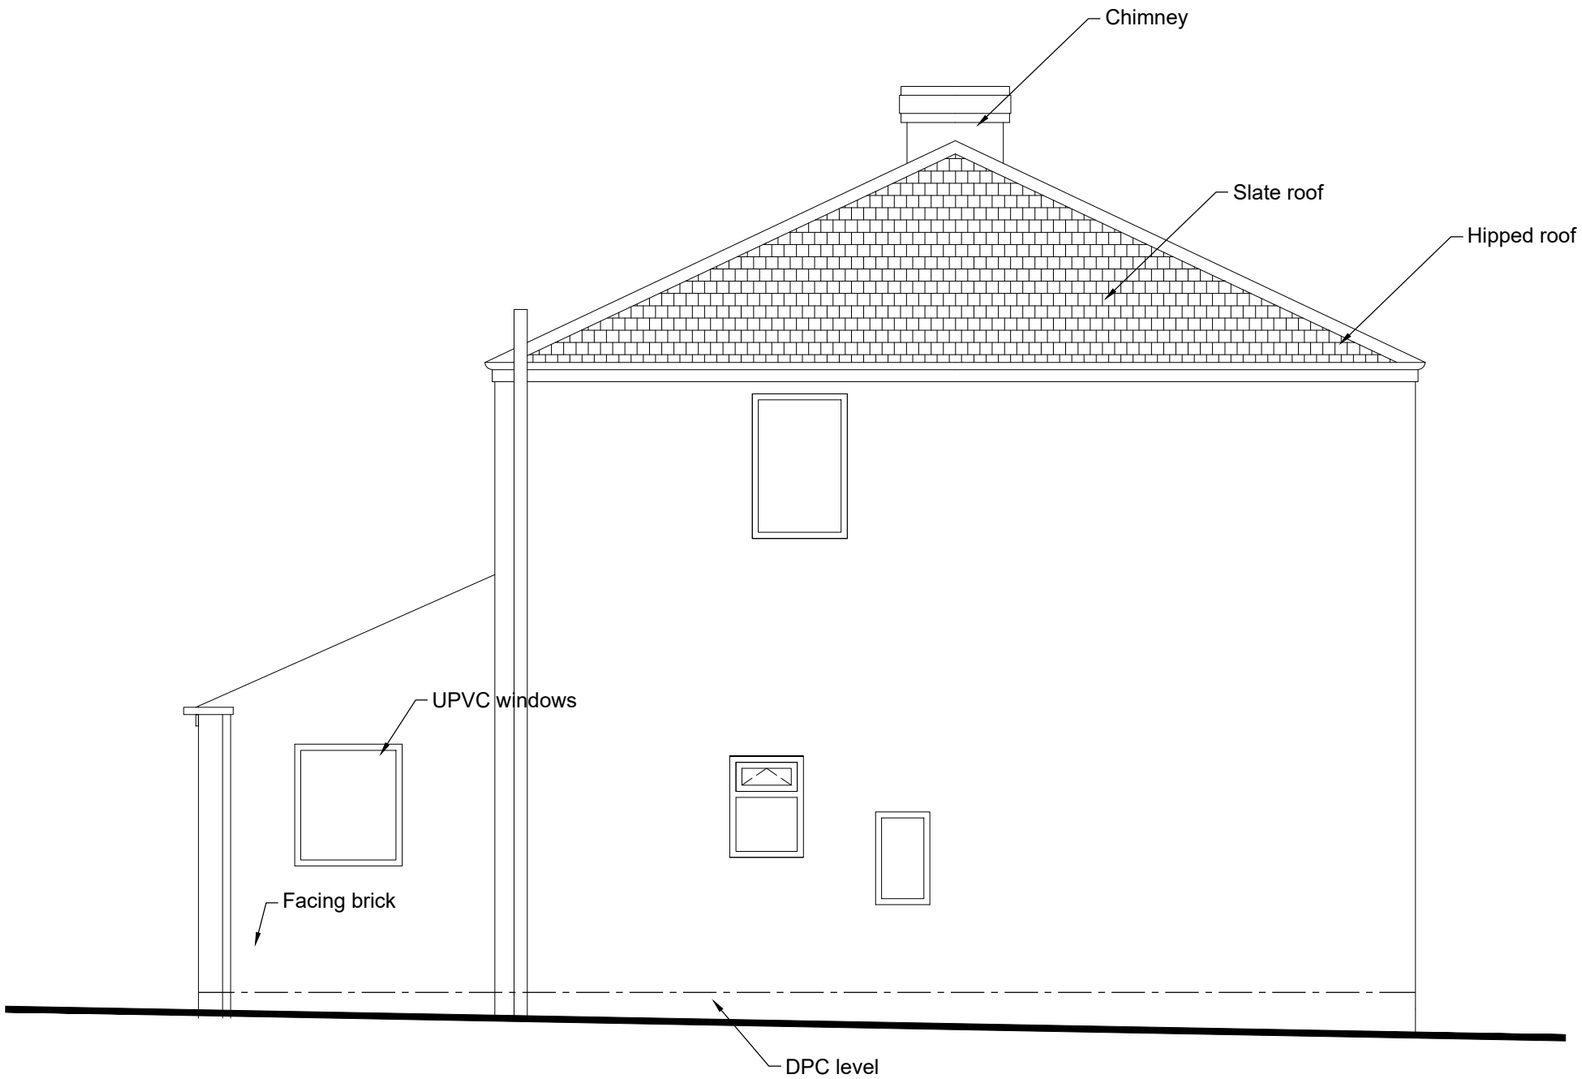


Existing Side Elevation
1:50

Revisions	A. A-----	00-00-00
This drawing is for planning permission only and is not a construction drawing.		
Drawing Title	EXISTING-SIDE-ELEVATION	
Job No. - Dwg No.	CW/2023/03 . –	
Client:	CHRIS WOOD 138 BARNSLEY ROAD DARFIELD BARNSLEY S73 9DG	
Scale.	1:50	