

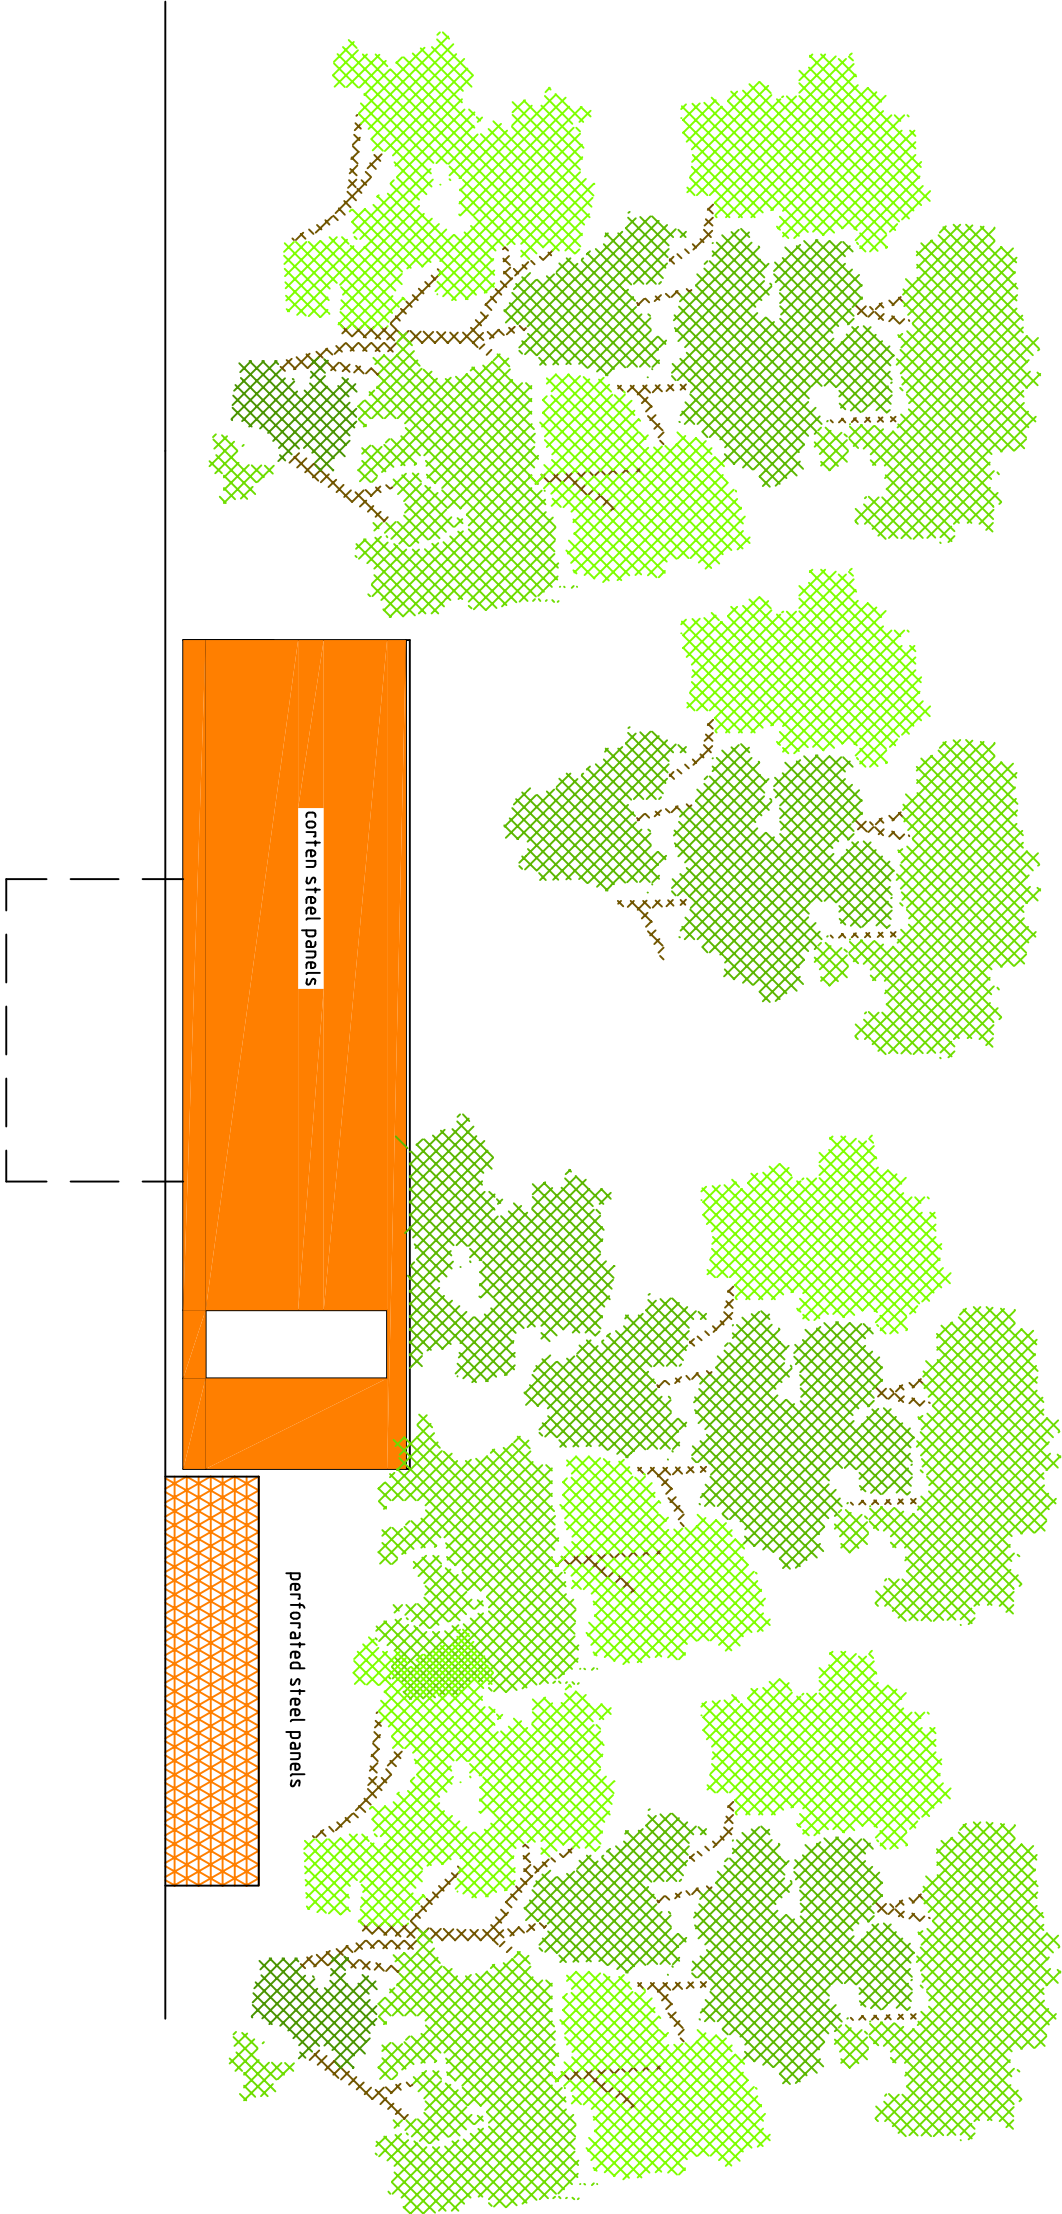


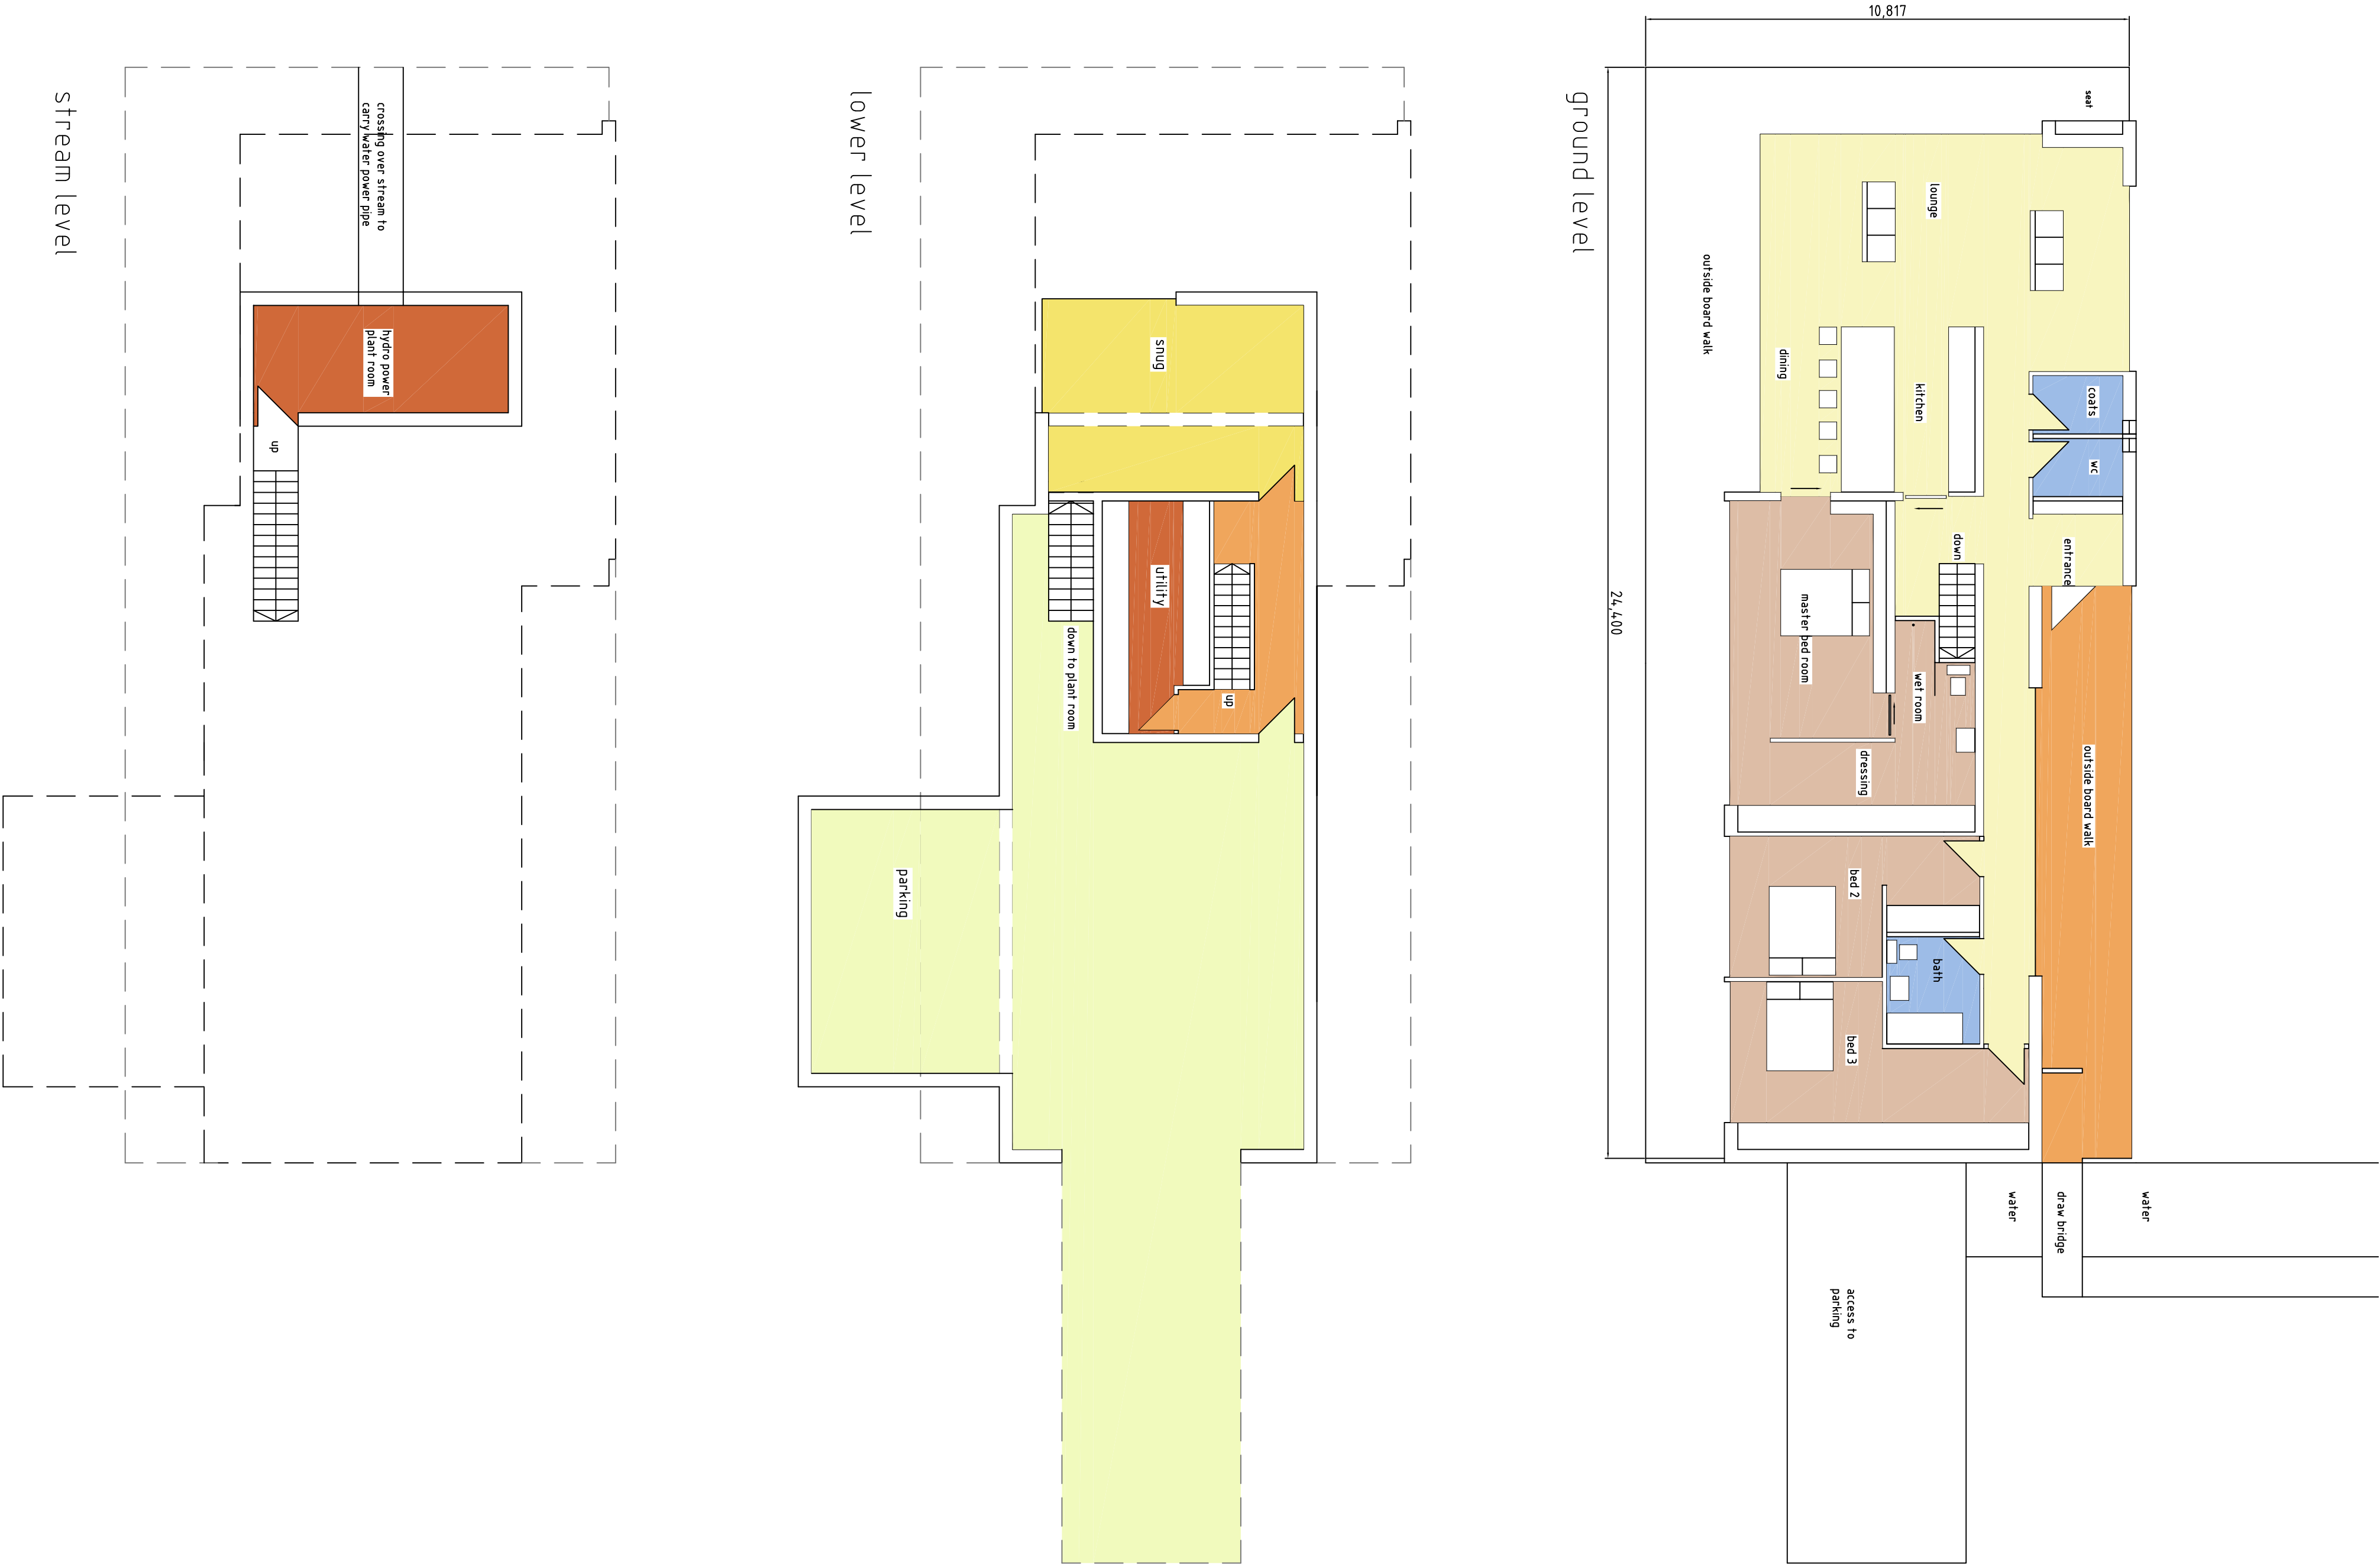

end view from within site

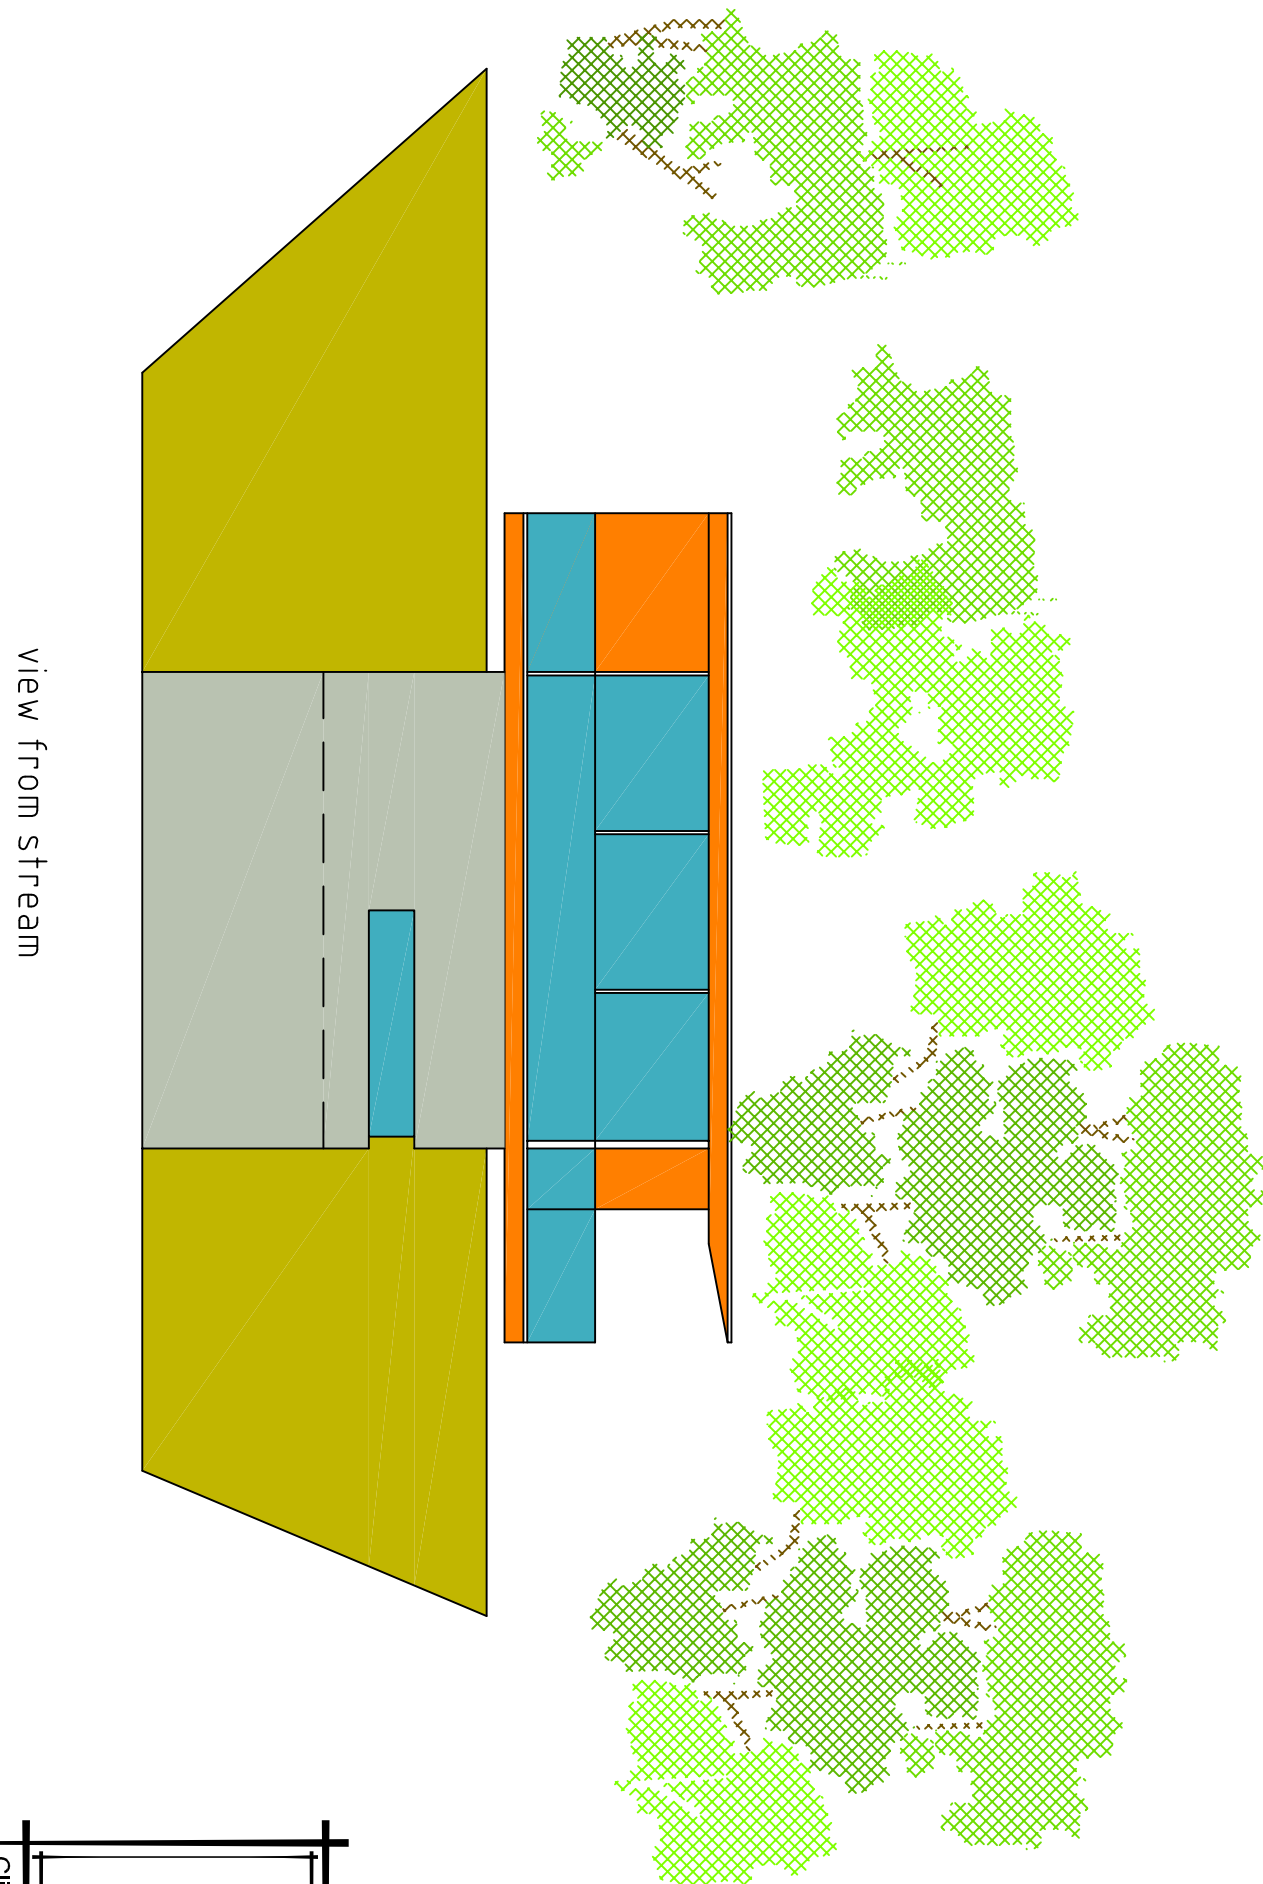

view from stream

|                                                                                                |             |       |  |
|------------------------------------------------------------------------------------------------|-------------|-------|--|
| roy harrison architects                                                                        |             |       |  |
| 41 A Staincross Common<br>S Yorkshire S75 6JF<br>tel 07922686649<br>E-Mail: rhoy@rcn@gmail.com |             |       |  |
| Client                                                                                         |             |       |  |
| Mr & Mrs P England                                                                             |             |       |  |
| Project                                                                                        |             |       |  |
| New Dwelling<br>Blacker green Lane<br>Silkstone<br>Barnsley S75 4NF                            |             |       |  |
| Title                                                                                          |             |       |  |
| Plans ,elevations                                                                              |             |       |  |
| Date                                                                                           | Drawing No. | Scale |  |
| 9/3/2016                                                                                       | rh/pe/1     | 1:100 |  |
| Sheet 1                                                                                        | Revision    | Drawn |  |
| of 1                                                                                           |             | rh    |  |