LOCATION DRNG 1


ELSECAR HERITAGE RAILWAY Ltd.
CORTONWOOD RAILWAY DEVELOPMENT
APPLICATION SITE

Ordnance Survey®
Superplan®

Planning Ref. PP 0359 5062

Option 1

Site-centred

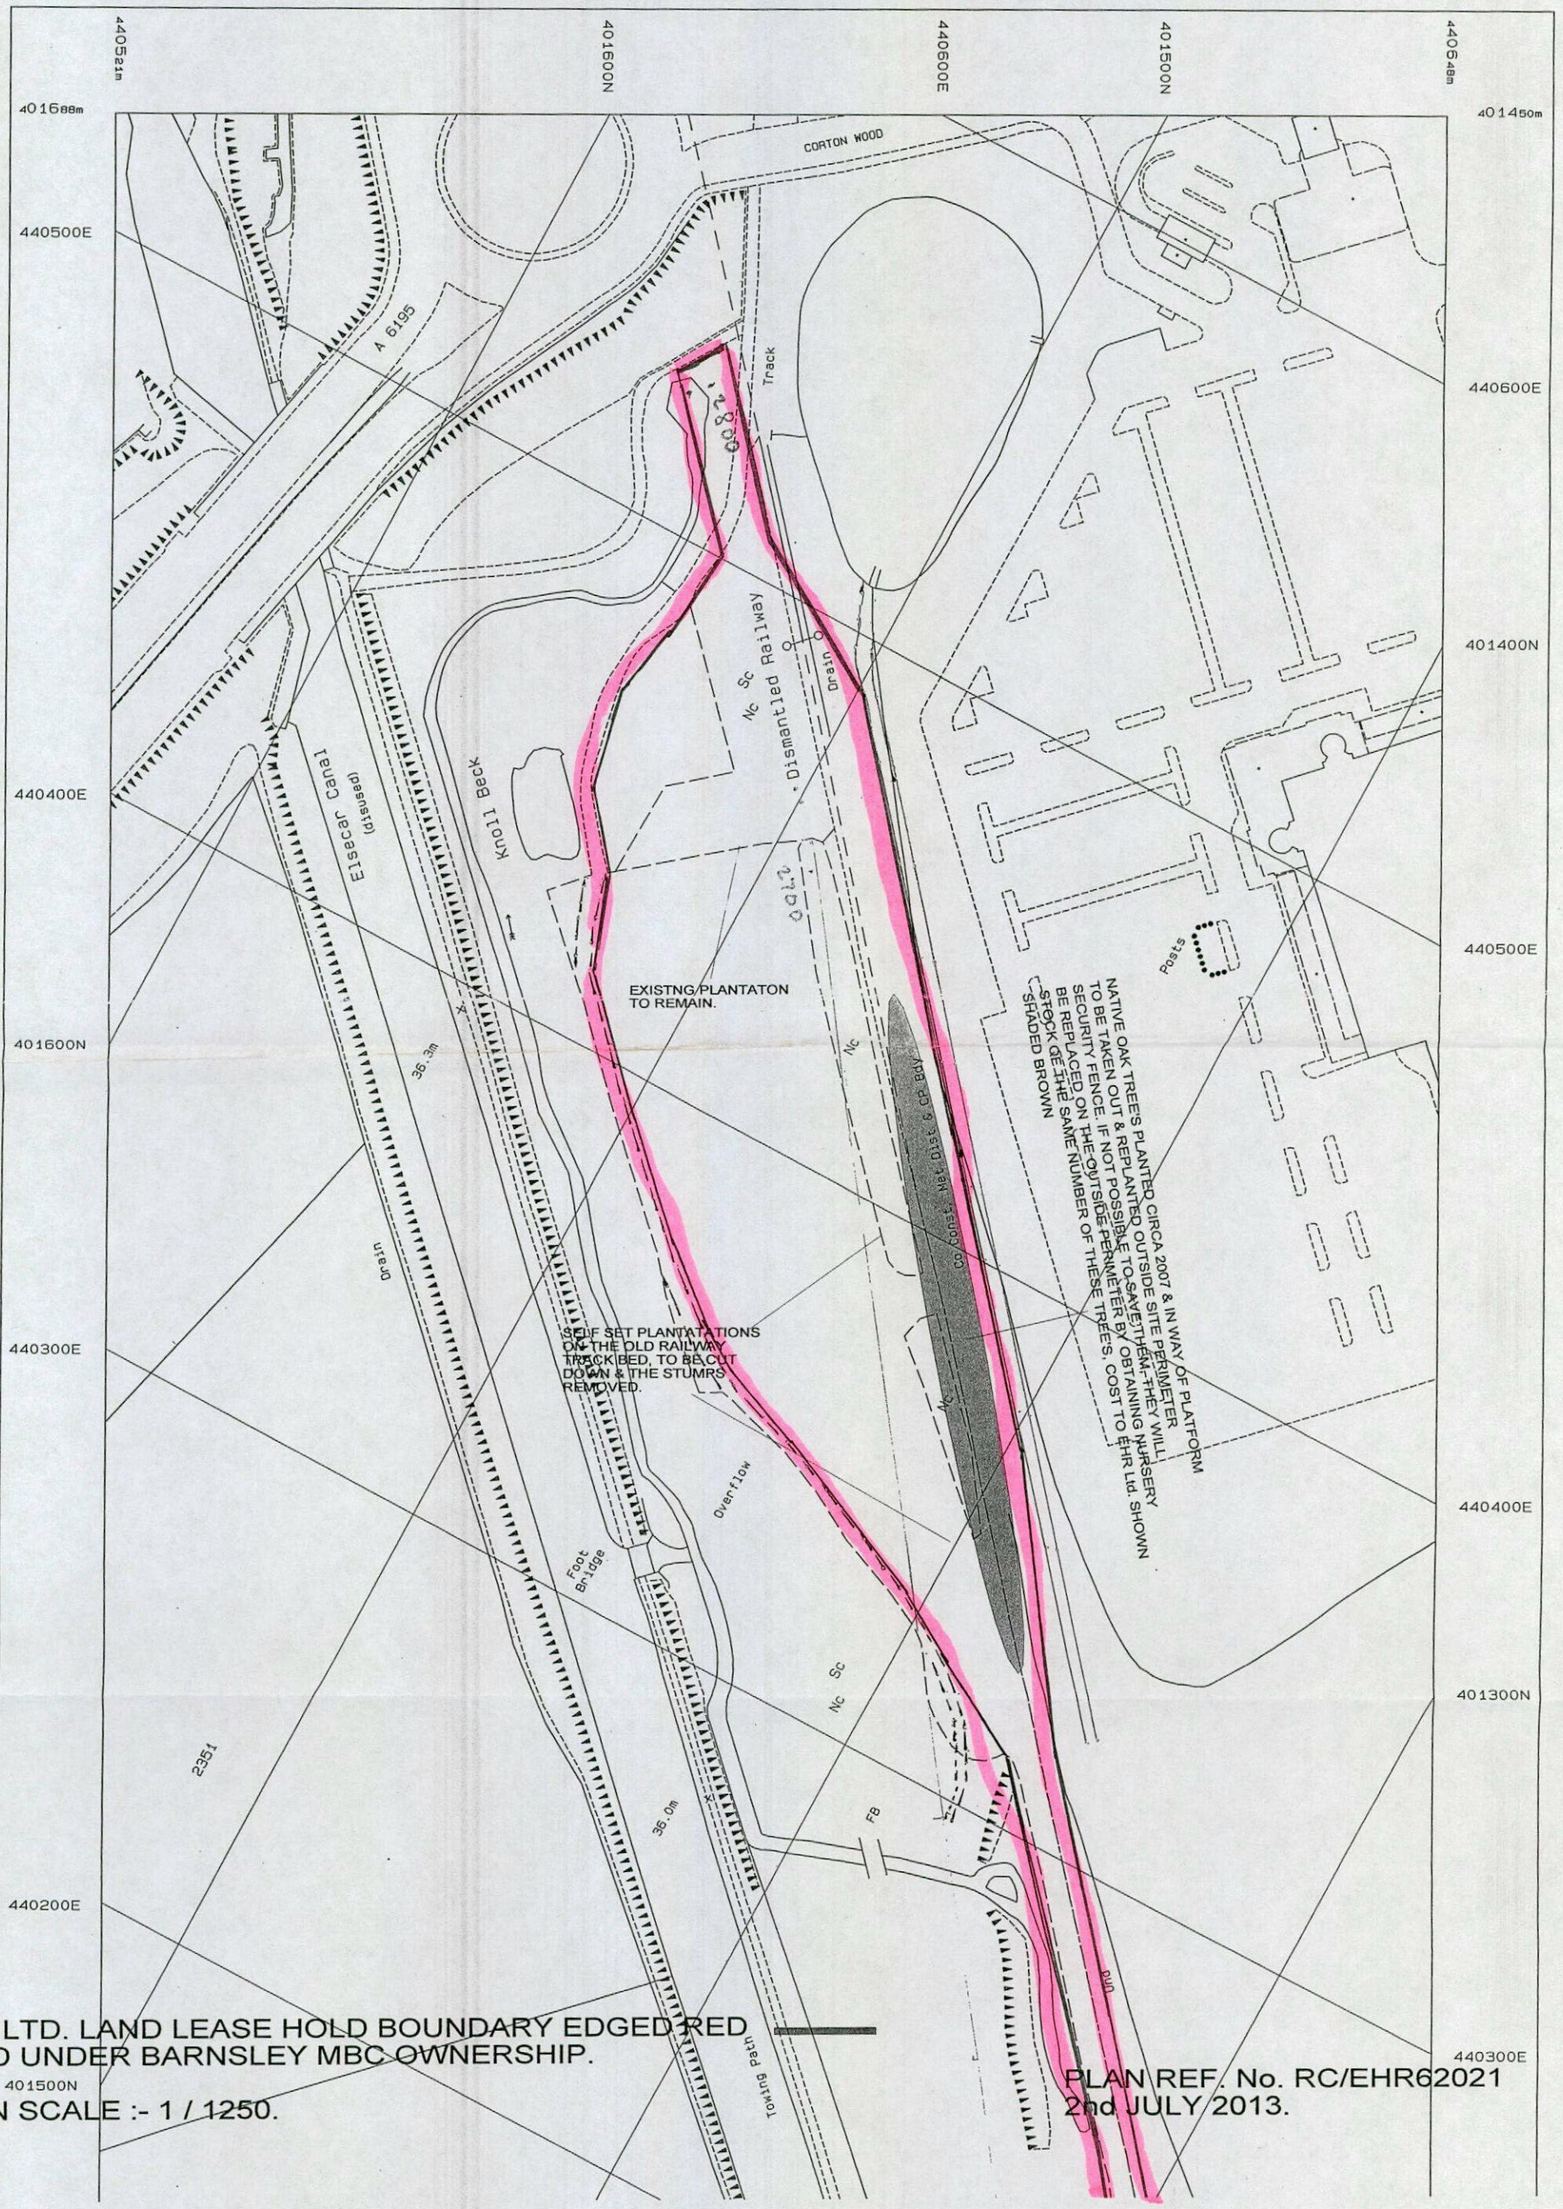

EHR LTD. LAND LEASE HOLD BOUNDARY EDGED RED
LAND UNDER BARNSLEY MBC OWNERSHIP.

PLAN SCALE :- 1 / 1250.

PLAN REF. No. RC/EHR62021
2nd JULY 2013.