

LOCATION PLAN Scale 1:50000

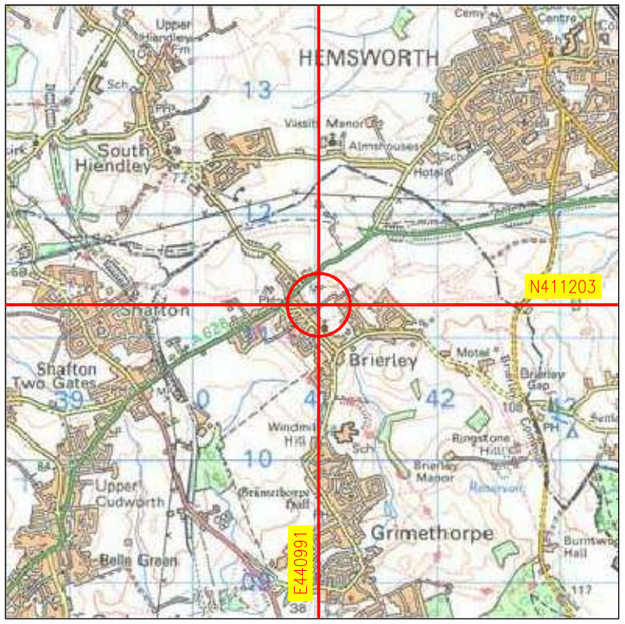

Digital Mapping Solutions from Dotted eyes
© Crown Copyright 2011
All rights reserved Licence number 100019918

SITE BLOCK PLAN Scale 1:1250

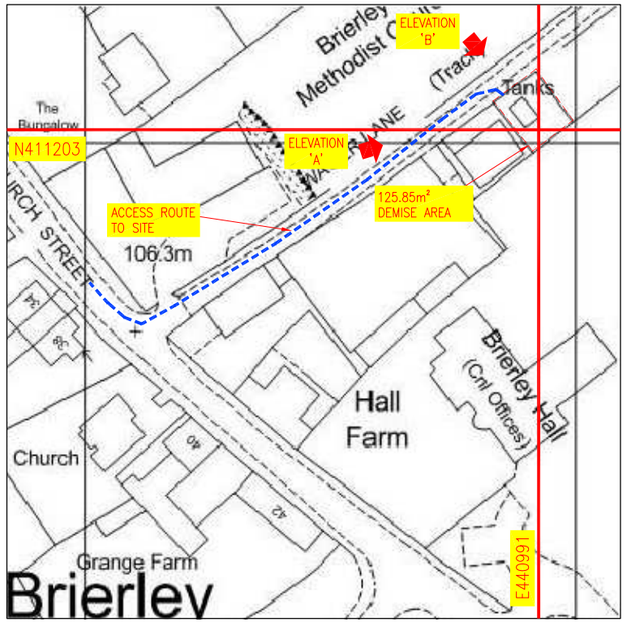

Digital Mapping Solutions from Outlet User
© Crown Copyright 2011
All rights reserved Serial number 00358200

DIRECTIONS
TAKE M62 LEAVING AT JUNCTION 36. FOLLOW THE A628 THROUGH BARNSLEY. WHEN THIS ROAD PASSES THROUGH BRIERLEY, TURN RIGHT INTO CHURCH STREET. CONTINUE THROUGH THE BENDS AND THE FARMS APPEARS ON THE LEFT.

ELEVATION A PHOTOGRAPH — EXISTING COMPOUND LOCATION



ELEVATION B PHOTOGRAPH — EXISTING COMPOUND LOCATION



This site has been designed to ICNIRP compliancy for 'Public Access'

COLOUR CHART (represents proposed work and not the actual colour of Orange equipment)

Black	Text and existing buildings, structures, masts trees, Orange and other Operators equipment
Green	Proposed Orange installation
Blue	Access route
Yellow	Proposed cable routes
Red	Proposed site demise

SITE ADDRESS
HALL FARM
CHURCH STREET
BRIERLEY
SOUTH YORKSHIRE, S72 9JR

ALL SCALES AS SHOWN WHEN PRINTED AT A3

0cm 1cm 2cm 3cm 4cm 5cm 6cm 7cm 8cm 9cm 10cm

ACQUISITION CONSULTANT

HARLEQUIN

Harlequin (Acquisition) Limited

Suite L, Kirkton Business Centre
Kirk Lane, Livingston, EH54 7AY
Tel 01506 462 174 Fax 01506 462 023

CONSULTANT

HARLEQUIN Design

Harlequin (Design) Limited
Suite L, Kirkton Business Centre
Kirk Lane, Livingston, EH54 7AY
Tel 01506 462 174 - Fax 01506 462 023

CONTRACTOR

DOES THIS SITE DESIGN CONFORM TO THE FOLLOWING OPCS DOCUMENTS : PLAN 168 Ver 6.2 & SPEC 252 Ver 5.4	YES	NO
	X	.

IF NO DETAIL THE EXCEPTIONS BELOW :
1.
2.
3.

CROWN COPYRIGHT RESERVED.
MAPS REPRODUCED WITH THE PERMISSION OF THE CONTROLLER OF HM's STATIONERY OFFICE.

LOCATION PLAN - Digital Mapping Solutions from Dotted eyes.
© Crown Copyright 2011. All rights reserved Licence number 100019918

SITE BLOCK PLAN - Digital Mapping Solutions from Outlet User.
© Crown Copyright 2011. All rights reserved Serial number 00388100

REV	DESCRIPTION	BY	DATE
A	FIRST ISSUE	imc	03.02.11

SCALE AS SHOWN WHEN PRINTED AT A3

DRAWN	imc	CHECKED	AJC	APPROVED	imc
DATE	02.02.11	DATE	02.02.11	DATE	03.02.11

ALL DIMENSIONS IN mm UNLESS OTHERWISE STATED.
THIS DRAWING TO BE READ IN CONJUNCTION WITH OTHER RELEVANT DRAWINGS.

TITLE

HALL FARM

FENCE UPGRADE
UPG No: MS1: U99458682
PLANNING DRG: SHT 2 OF 4

orange
St. James Court
Great Park Road
Almondsbury Park
Bradley Stoke
BS12 4QJ Bristol
Tel 01454 624600
Fax 01454 618501

THIRD PARTY REF.	SITE CODE	OPT LETTER	DRG TYPE	DRG No	REV
HD201-10012	SYK0155	-	GA	02	A

ALL SCALES AS SHOWN WHEN PRINTED AT A3