


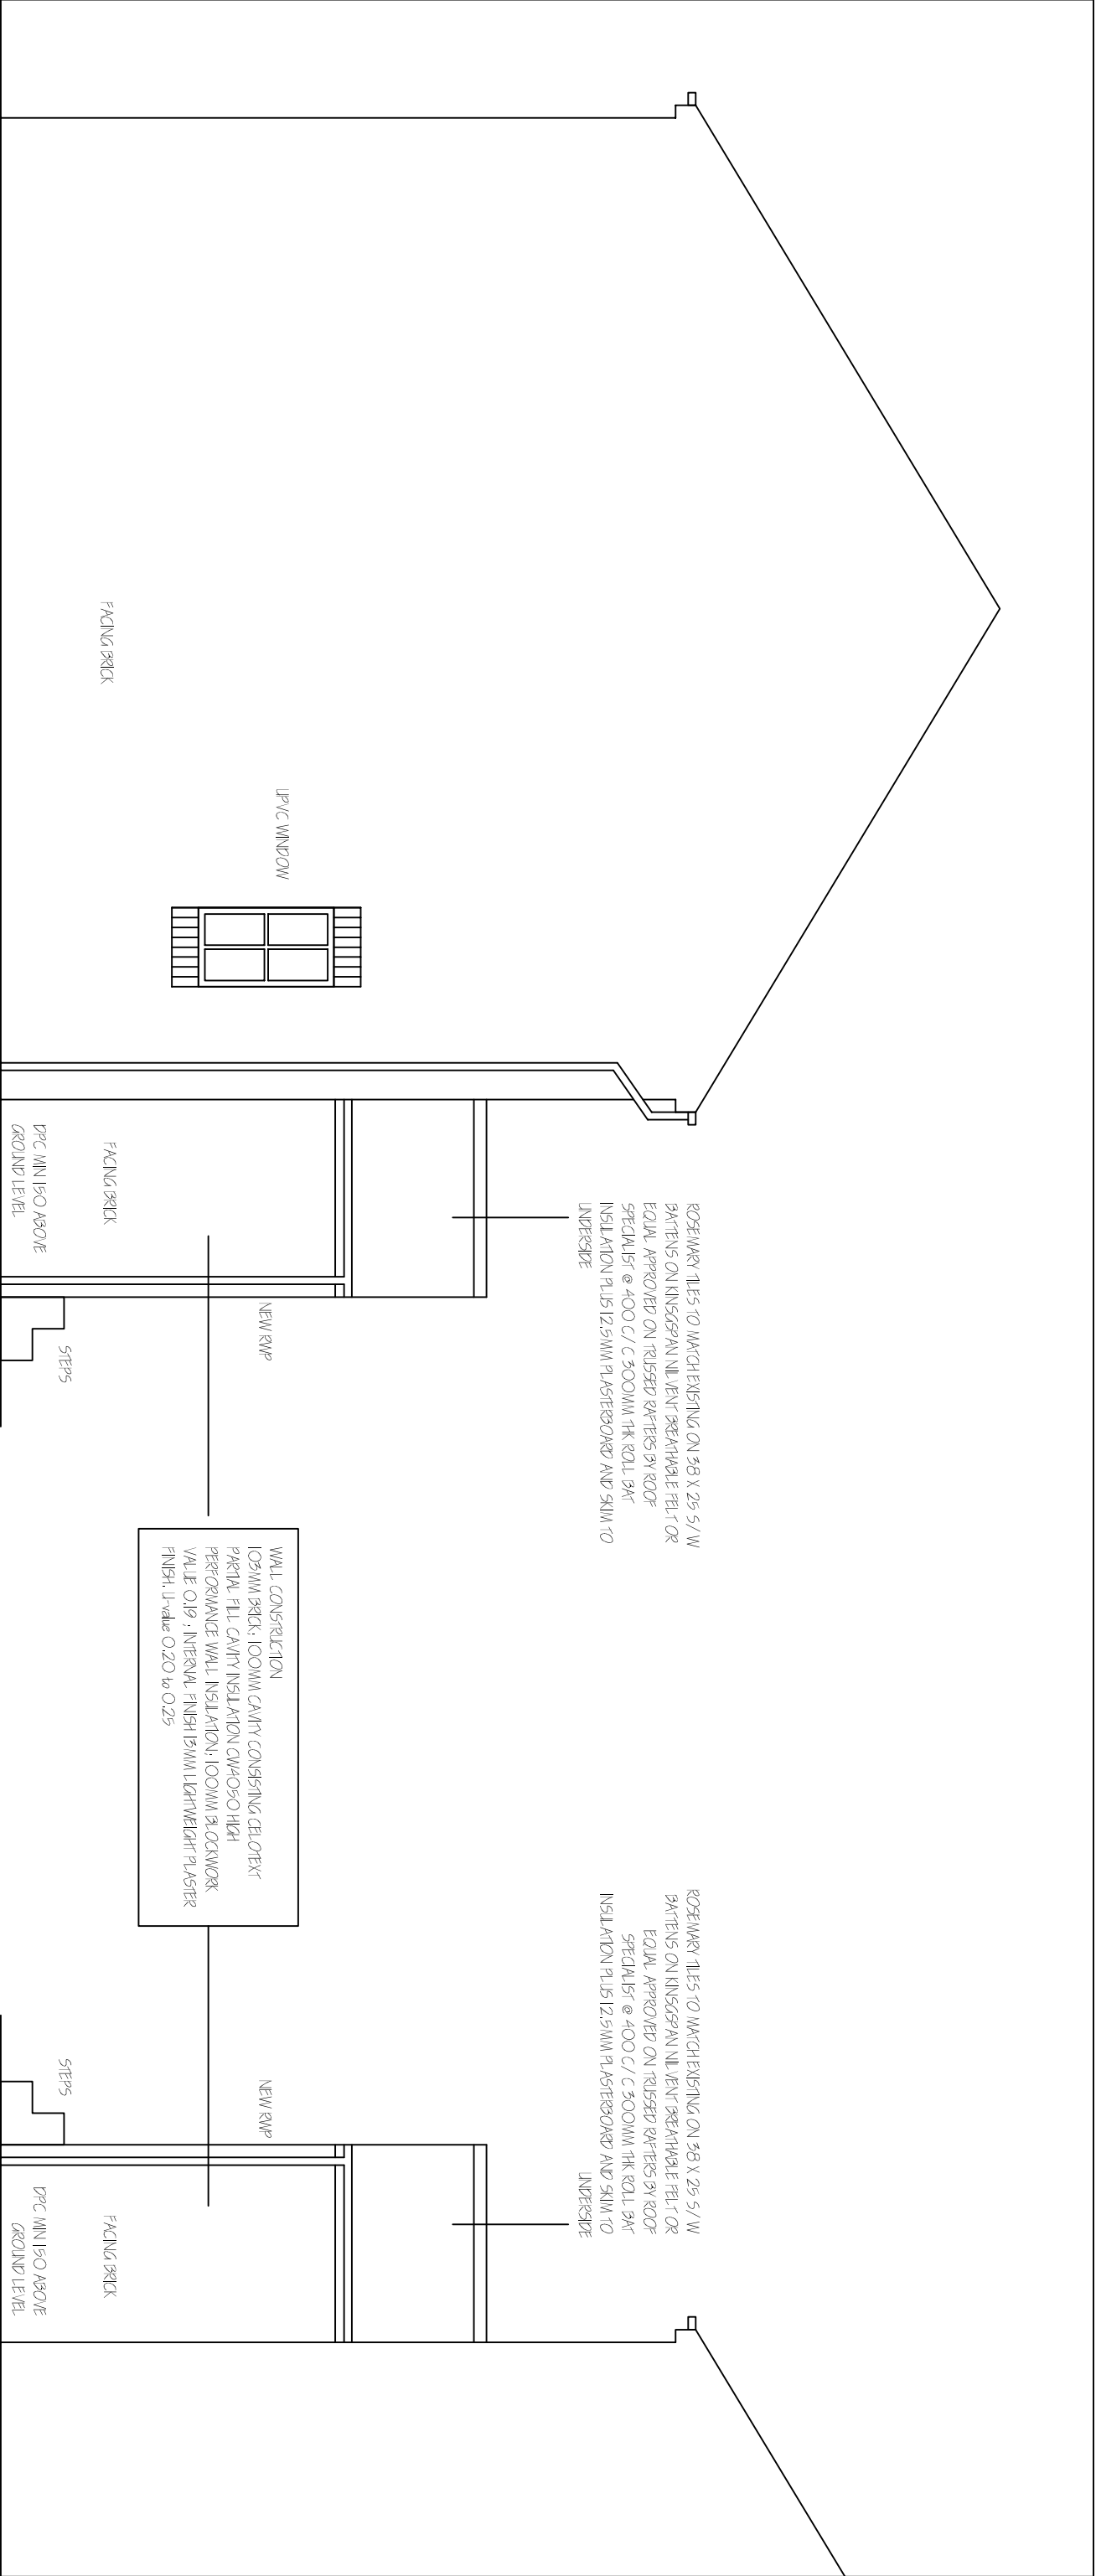

PROPOSED SIDE
ELEVATION
1:50

PROPOSED SIDE
ELEVATION
1:50

Revisions	A. Proposed side elevation added	15-09-
This drawing is for planning permission only and is not a construction drawing.		
Drawing Title	PROPOSED—ELEVATION	
Job No. - Dwg No.	RJ/2013/5A	—

Client:
ROB JOHNSON
66 TOWNGATE
SILKSTONE
S75 4SN

Scale,
1:50