


SITE LAYOUT PLAN

*NOTES:*

*This drawing is for Planning Permission and Building Regulations Approval only. Do not build from this drawing*

**FOR APPROVAL**

| Revision | By: | Checked: | |
|---|---|---|---|
| * | RS | | 07.01.2013 |

*First Issue.*

CLIENT:

MR AND MRS T BROWN
MARKET STREET
HOYLAND

PROJECT:

PROPOSED NEW DWELLING
SITE LAYOUT PLAN

| DRAWING: | | | |
|---|---|---|---|
| DRAWN BY: | SCALE: | | DATE: |
| RS | 1:500 @ A3 | | 07.01.2014 |
| DISCIPLINE: | JOB NO: | DRAWING NO: | REV: |
| ARCH / | 2014001 / | 002 | / * |


A1SHT

*NOTES:*


*This drawing is for Planning Permission and Building Regulations Approval only. Do not build from this drawing*

*PROPOSED MATERIALS:–*

*Walls – Facing Brickwork*
*Windows – Double Glazed uPVC Framed*
*Roof – Slates*

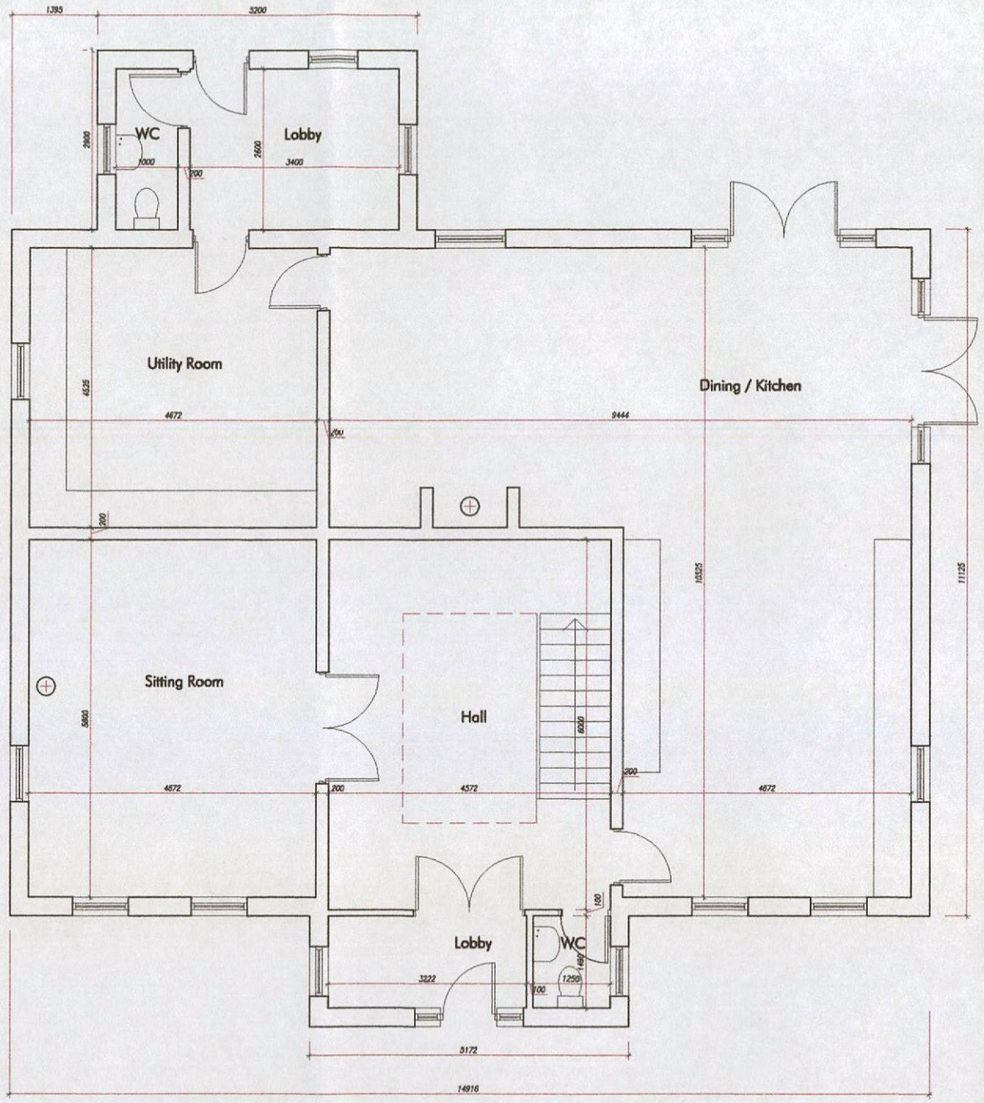


GROUND FLOOR LAYOUT PLAN

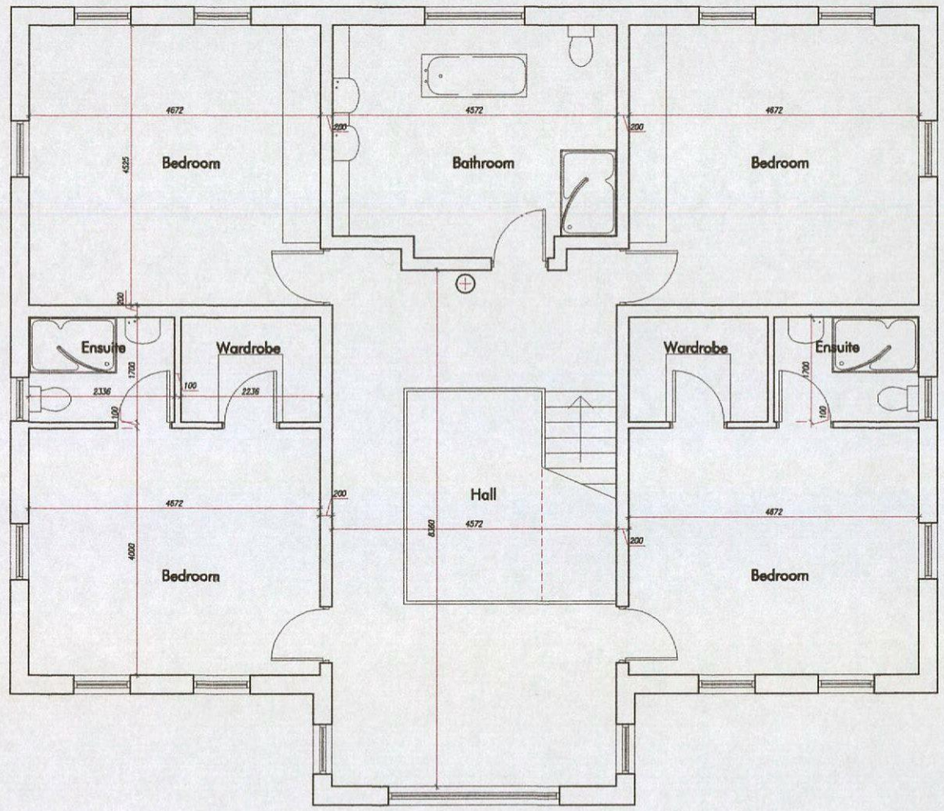


FIRST FLOOR LAYOUT PLAN

**FOR APPROVAL**

*Revision * By: RS Checked: 07.01.2013*

*First Issue.*

CLIENT:

MR AND MRS T BROWN
MARKET STREET
HOYLAND

PROJECT:


PROPOSED NEW DWELLING
FLOOR LAYOUT PLANS

| DRAWING: | | |
|---|---|---|
| DRAWN BY: | SCALE: | DATE: |
| RS | 1:100 @ A3 | 07.01.2014 |
| DISCIPLINE: | JOB NO: / DRAWING NO: | REV: |
| ARCH / | 2014001 / 003 | / * |


A1SHT

NOTES:

This drawing is for Planning Permission and Building Regulations Approval only. Do not build from this drawing

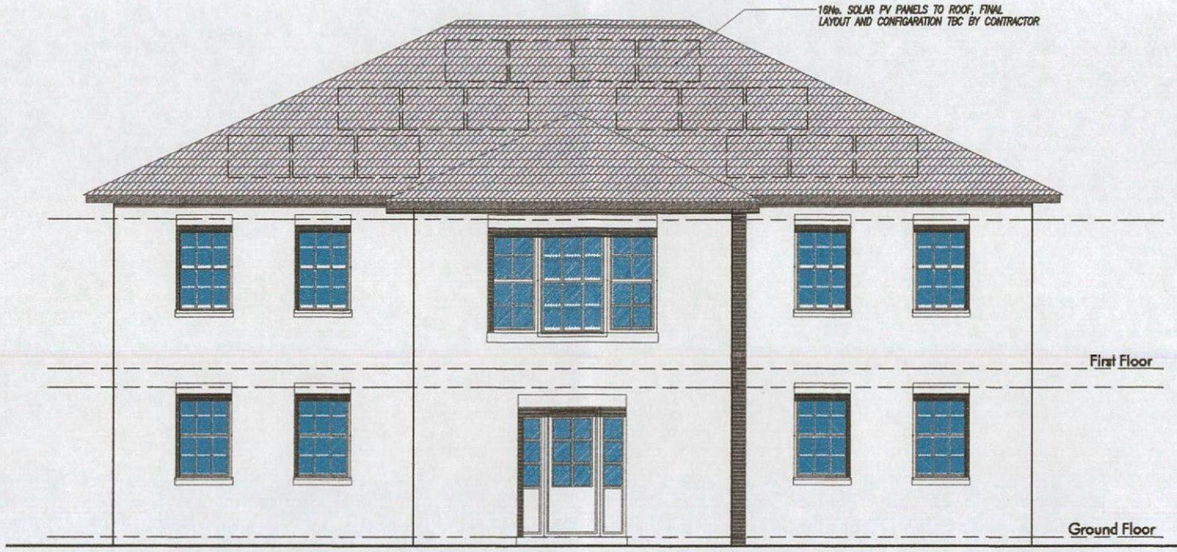


FRONT ELEVATION (SOUTH)

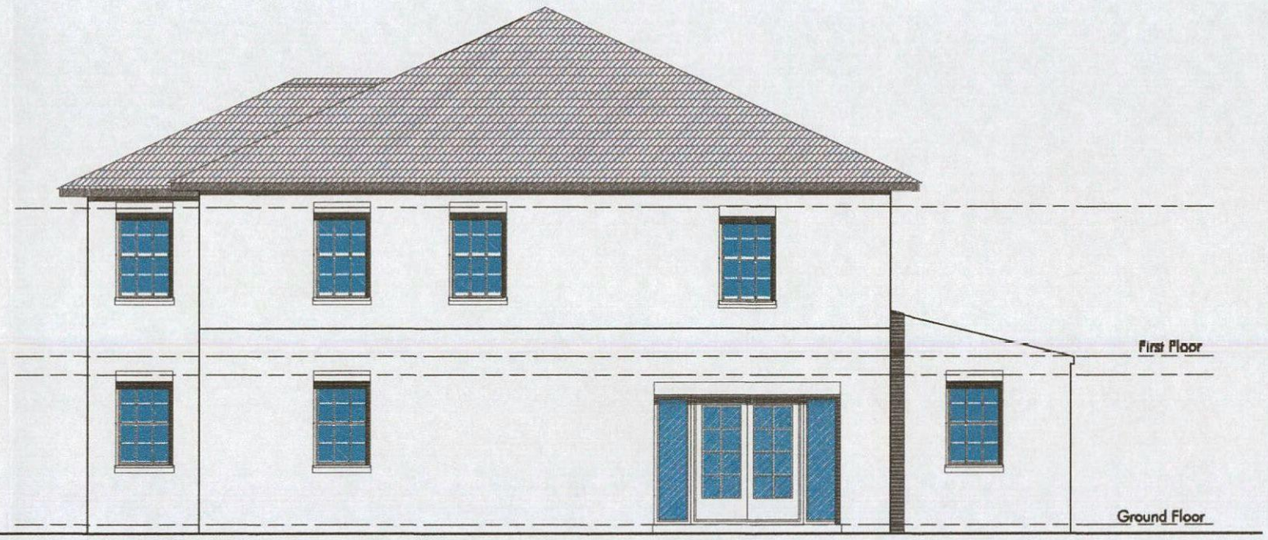


SIDE ELEVATION (EAST)




REAR ELEVATION (NORTH)

**FOR APPROVAL**

Revision * By: RS Checked: 07.01.2013

First Issue.

CLIENT:

MR AND MRS T BROWN
MARKET STREET
HOYLAND

PROJECT:

PROPOSED NEW DWELLING
ELEVATIONS SHEET 1 OF 2

DRAWING:


| DRAWN BY: | SCALE: | DATE: |
|---|---|---|
| RS | 1:100 @ A3 | 07.01.2014 |

| DISCIPLINE: | JOB NO: | DRAWING NO: | REV: |
|---|---|---|---|
| ARCH / | 2014001 / | 004 | / * |


A1SHT

NOTES:

*This drawing is for Planning Permission and Building Regulations Approval only. Do not build from this drawing*

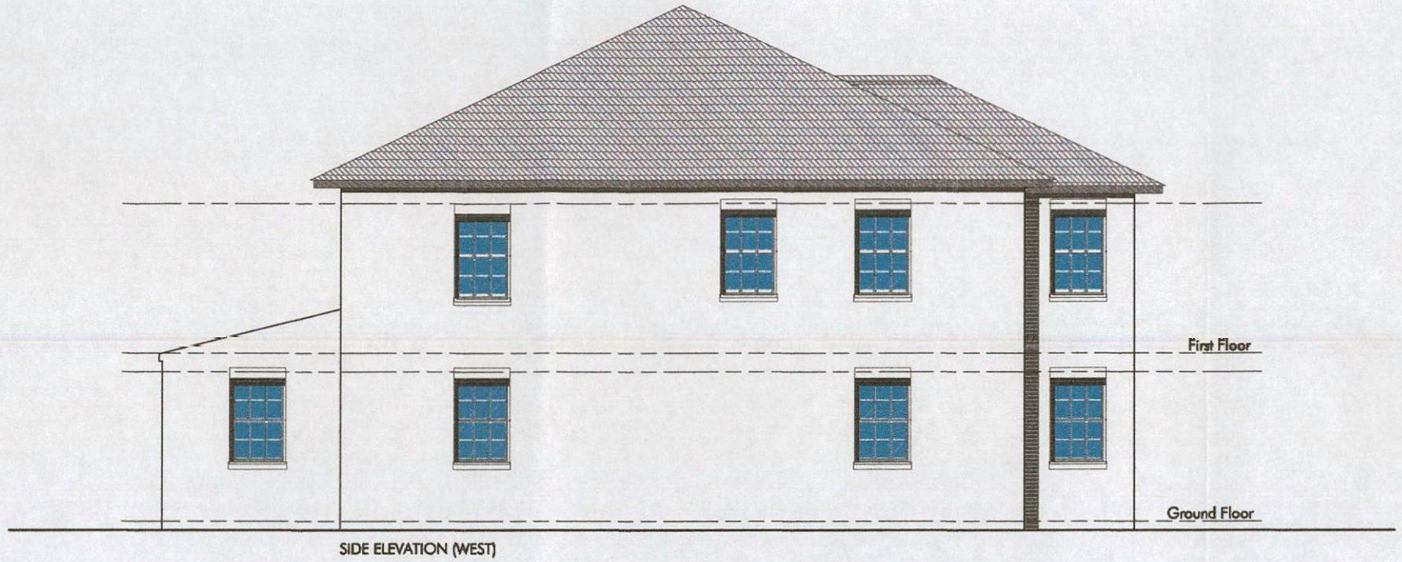


SIDE ELEVATION (WEST)

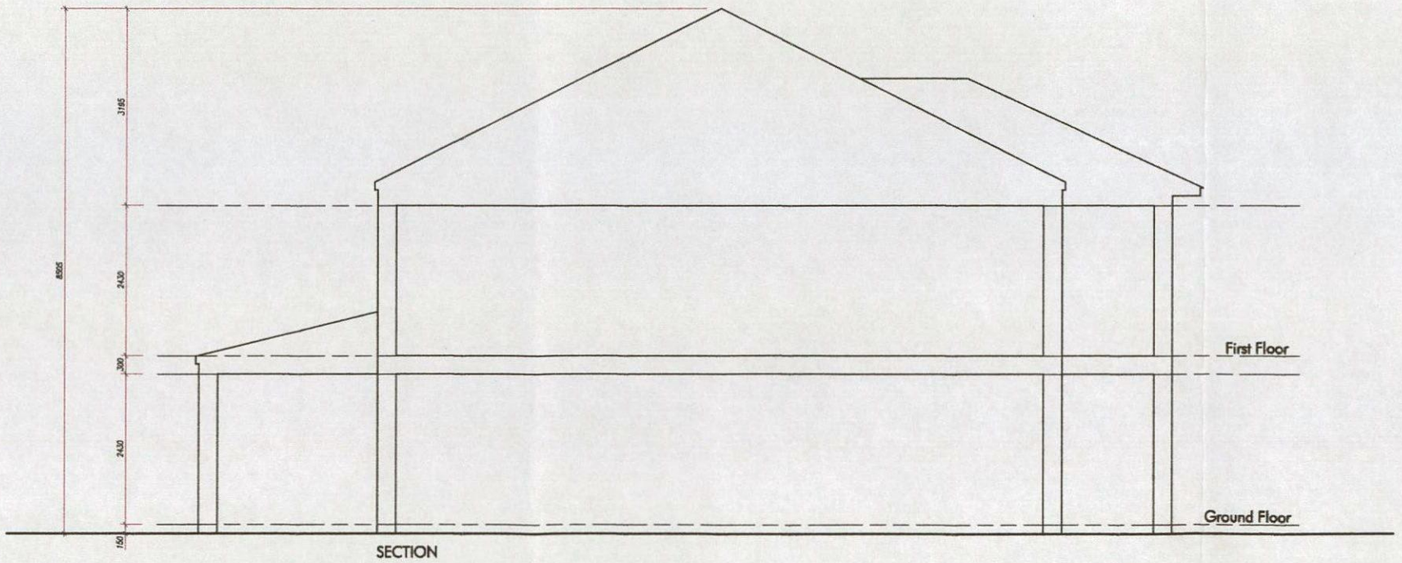


SECTION

**FOR APPROVAL**

*Revision * By: RS Checked: 07.01.2013*

*First Issue.*

CLIENT:

MR AND MRS T BROWN
MARKET STREET
HOYLAND

PROJECT:

PROPOSED NEW DWELLING
ELEVATIONS SHEET 2 OF 2

DRAWING:

| DRAWN BY: | SCALE: | DATE: |
|---|---|---|
| RS | 1:100 @ A3 | 07.01.2014 |

| DISCIPLINE: | JOB NO: | DRAWING NO: | REV: |
|---|---|---|---|
| ARCH / | 2014001 / | 005 | / * |

A1SHT

NOTES:

This drawing is for Planning Permission and Building Regulations Approval only. Do not build from this drawing




SITE LOCATION PLAN

**FOR APPROVAL**

Revision * By: RS Checked: 07.01.2013

First issue.

CLIENT:

MR AND MRS T BROWN
MARKET STREET
HOYLAND

PROJECT:

PROPOSED NEW DWELLING
SITE LOCATION PLAN

| DRAWING: | | | |
|---|---|---|---|
| DRAWN BY: | SCALE: | | DATE: |
| RS | 1:1250 @ A3 | | 07.01.2014 |
| DISCIPLINE: | JOB NO: | DRAWING NO: | REV: |
| ARCH / | 2014001 / | 001 | / * |

A1SHT