LOCATION PLAN. SCALE 1:1250 FT.

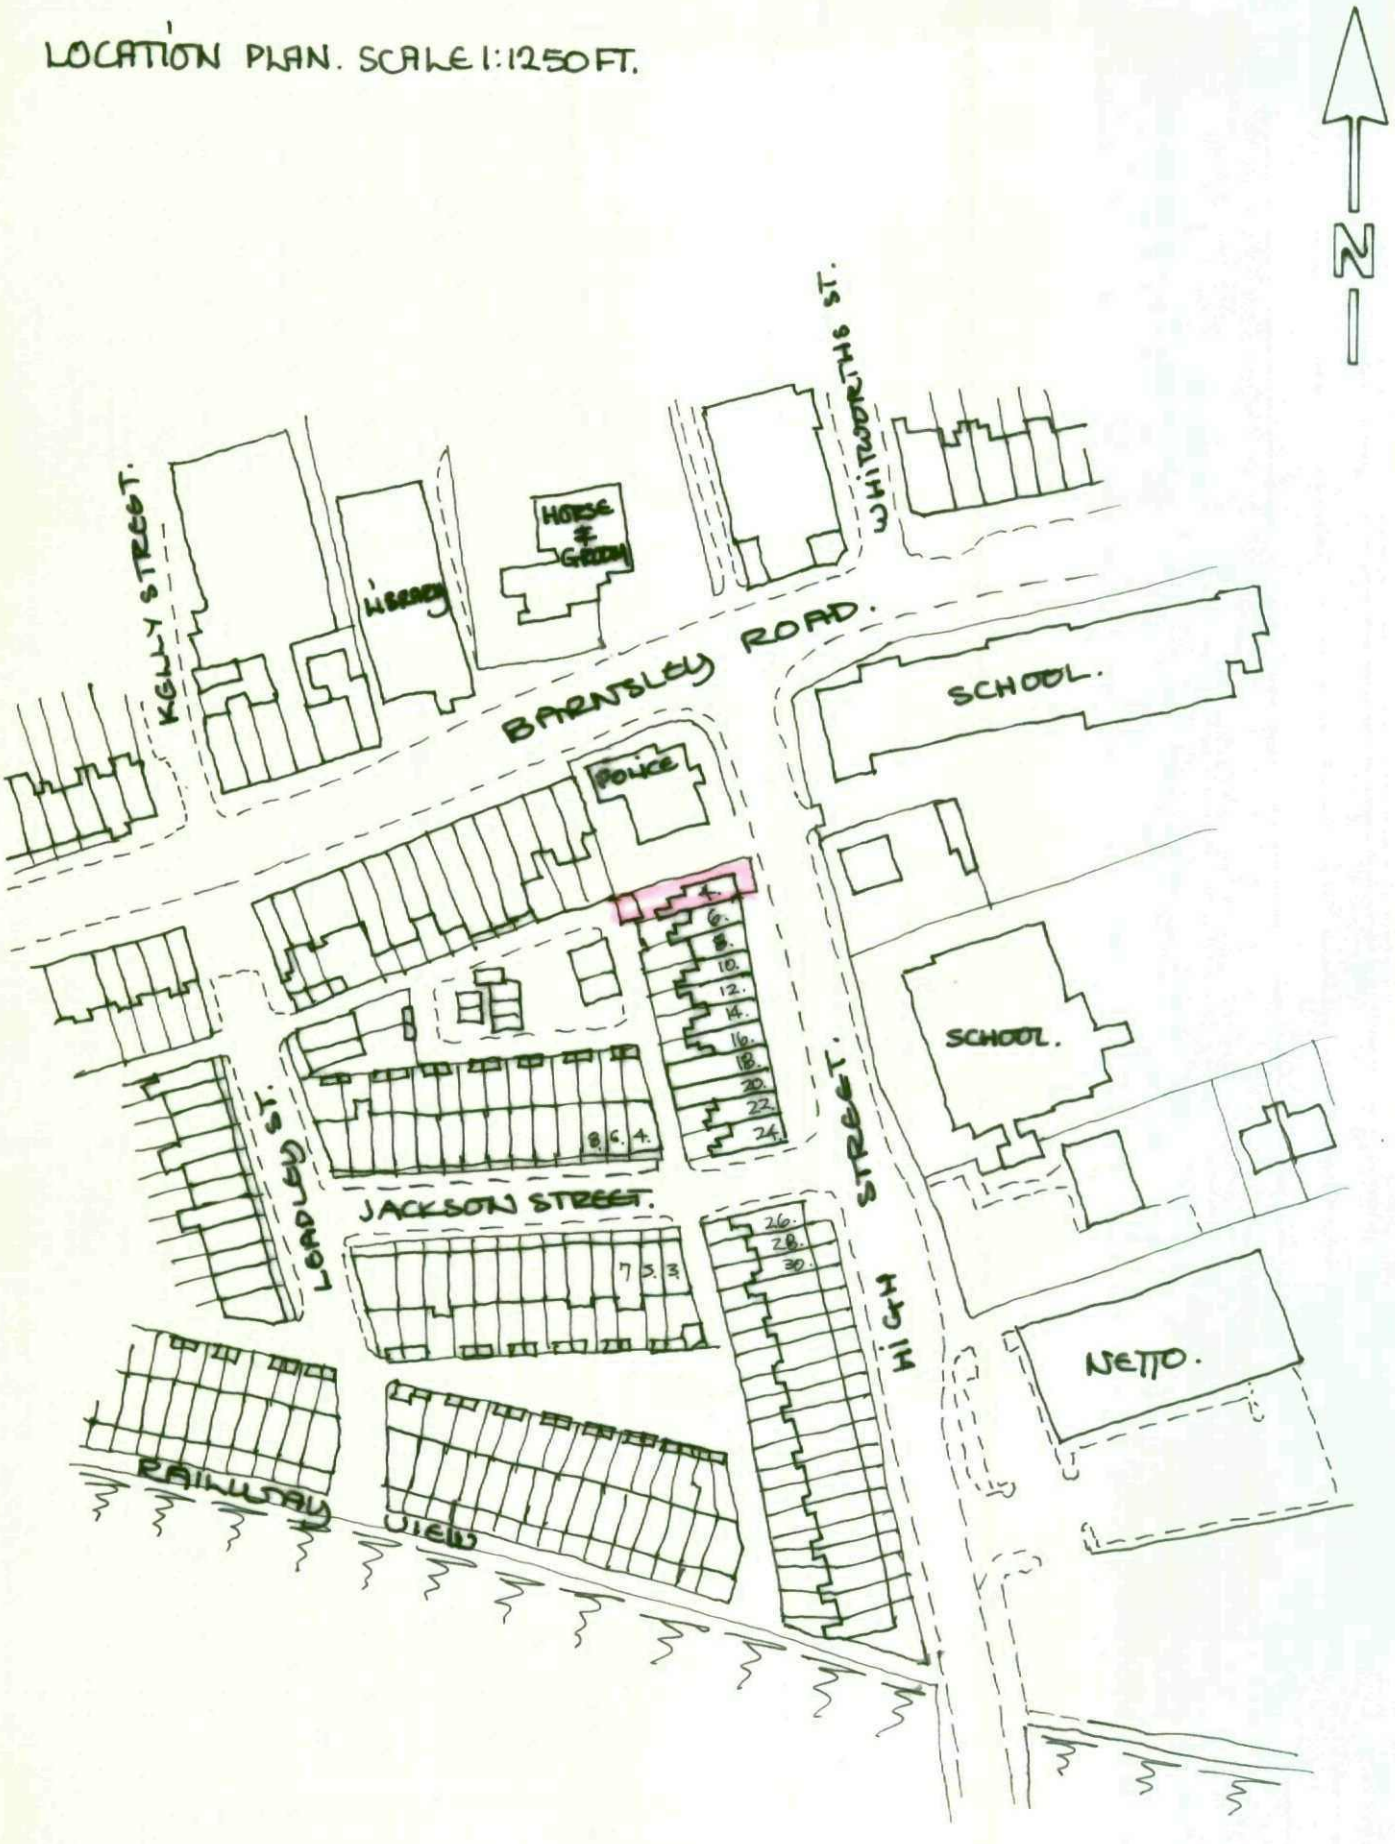

NOTE: THE PROPERTY IS BUILT OUT OF SQUARE.

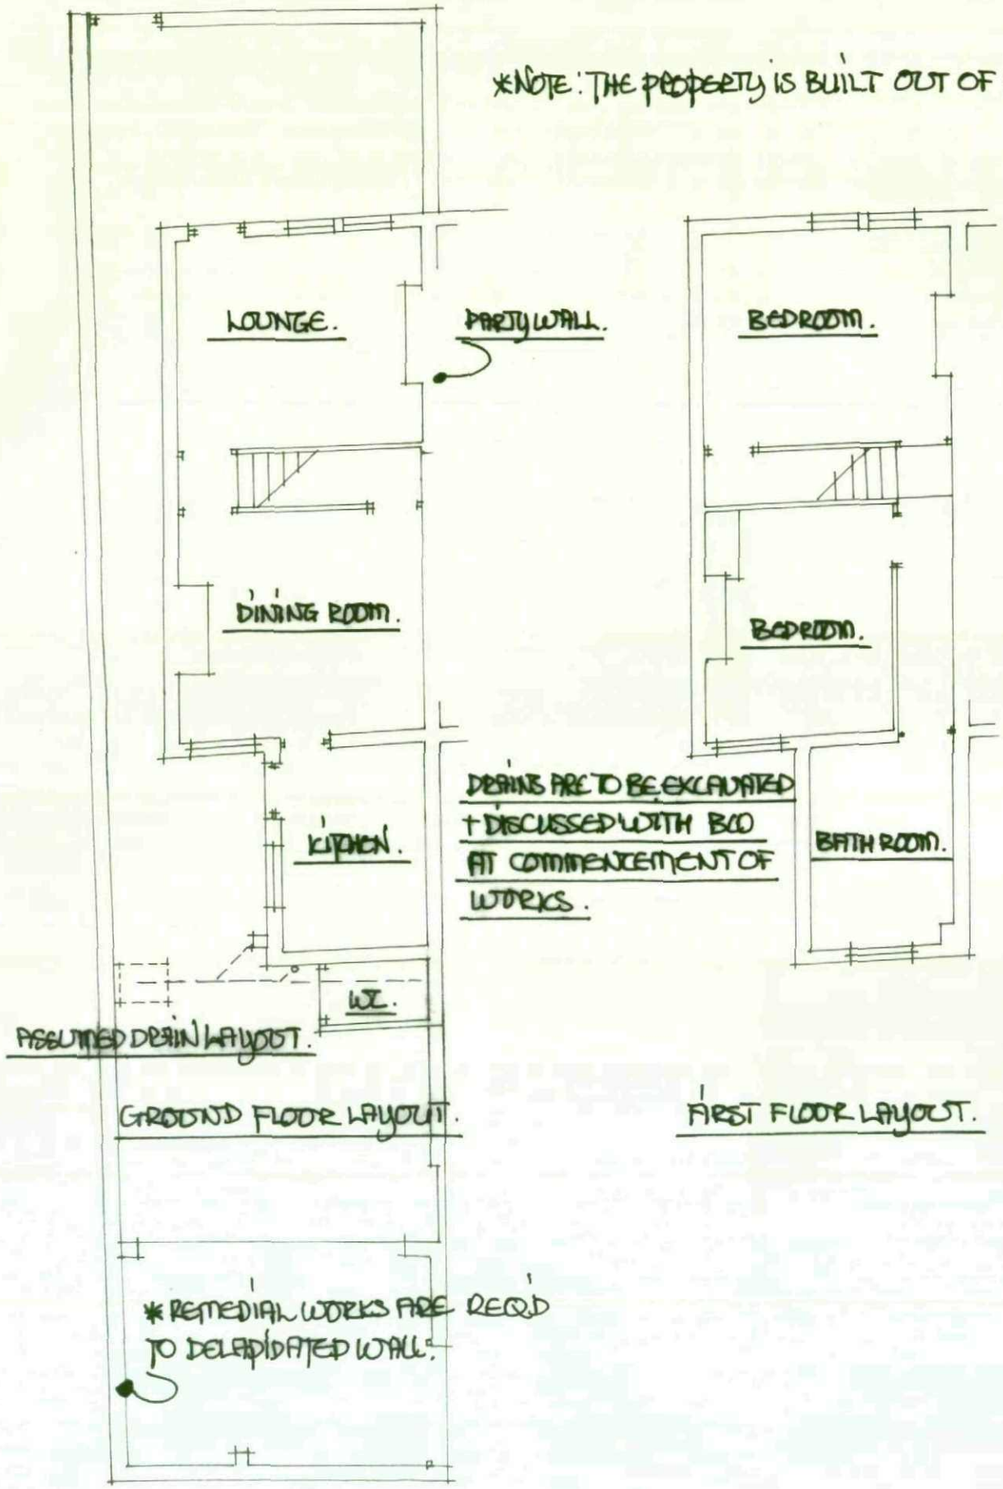

FRONT VIEW FROM HIGH STREET.

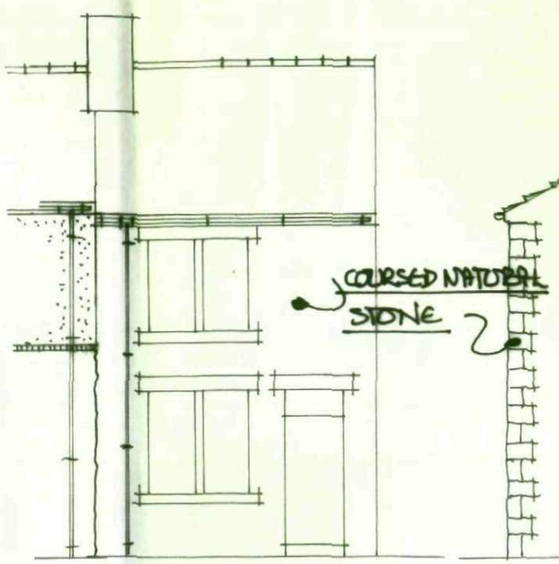

GABLE VIEW FROM POLICE STATION.

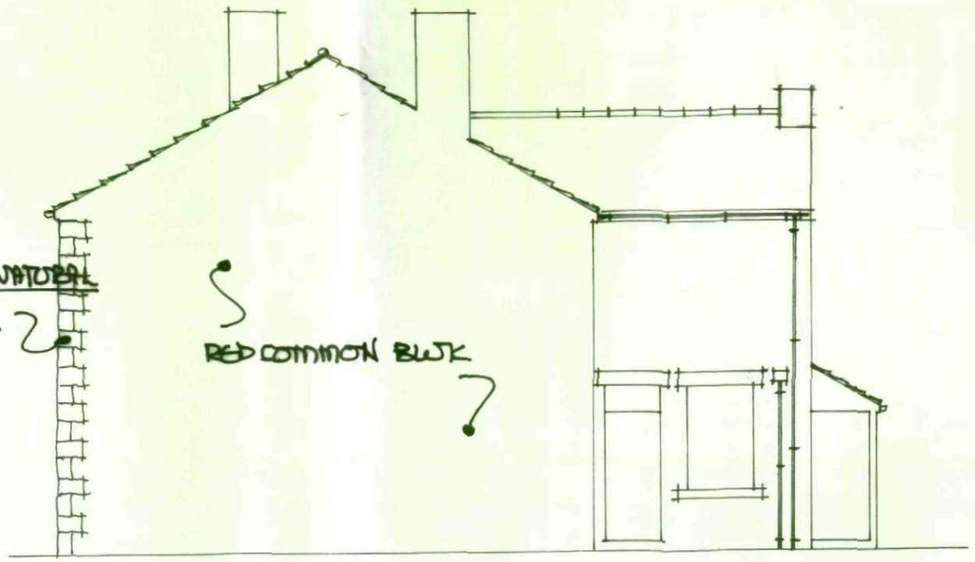

REAR VIEW.

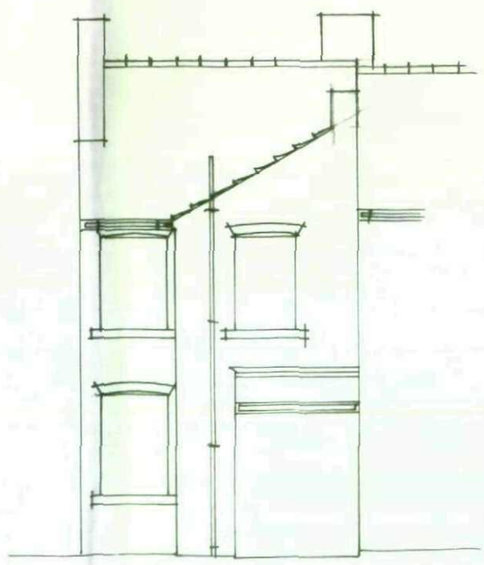

SITE PLAN SCALE 1:500m.

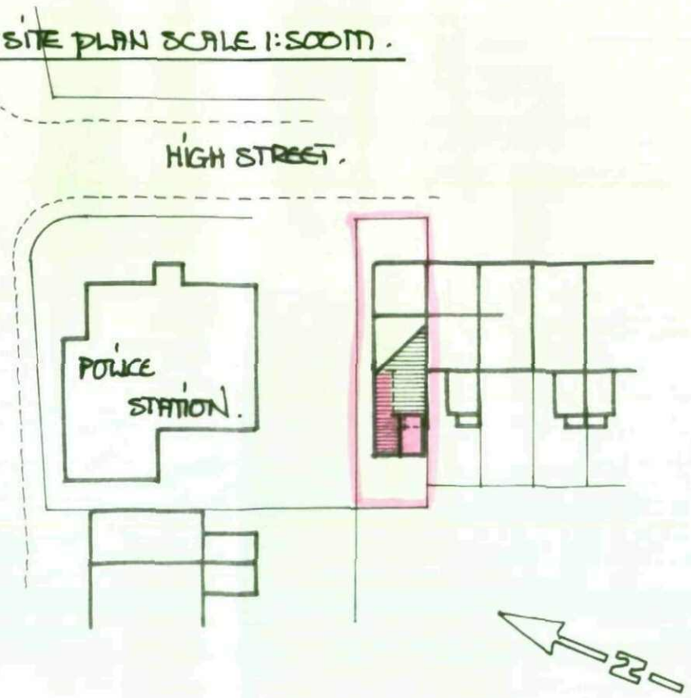

SURVEY DETAILS SHOWN 1:100m.

PROPOSED G.F. PLAN.

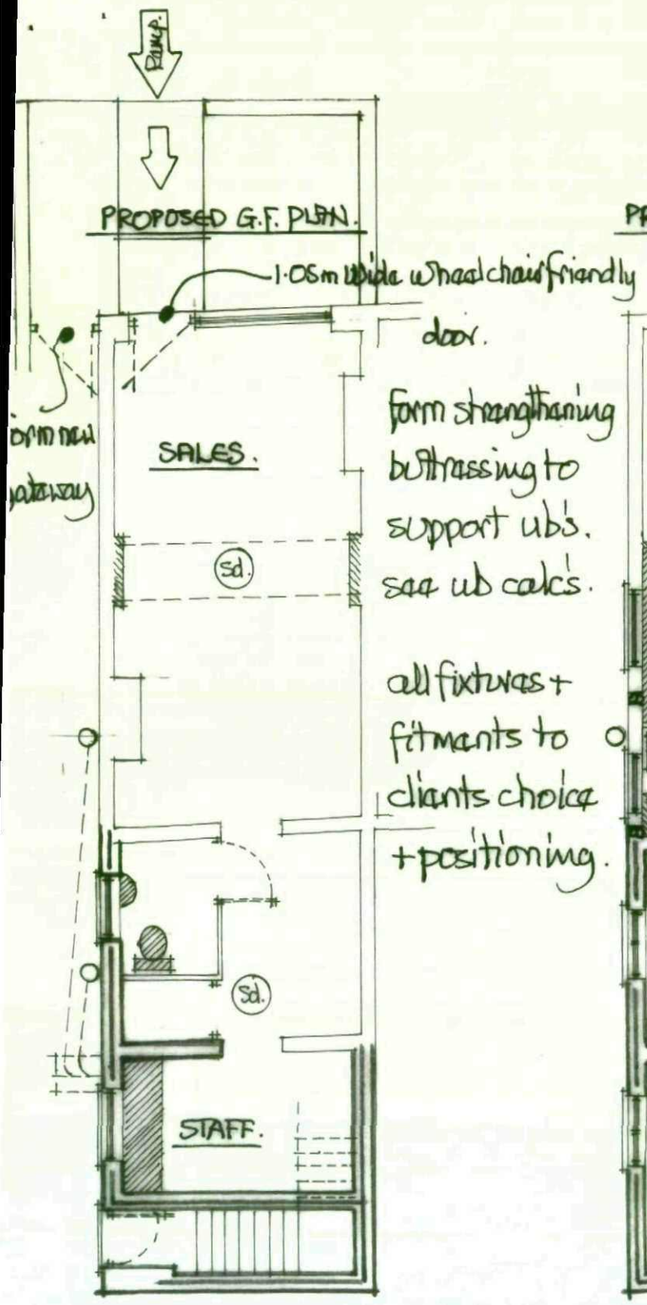

form strengthening buttressing to support ub's. see ub calc's.

all fixtures + fitments to clients choice + positioning.

PROPOSED FIRST FLOOR PLAN.

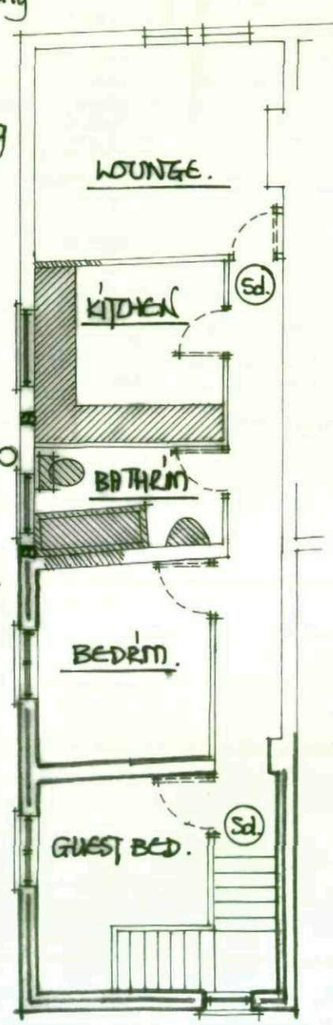

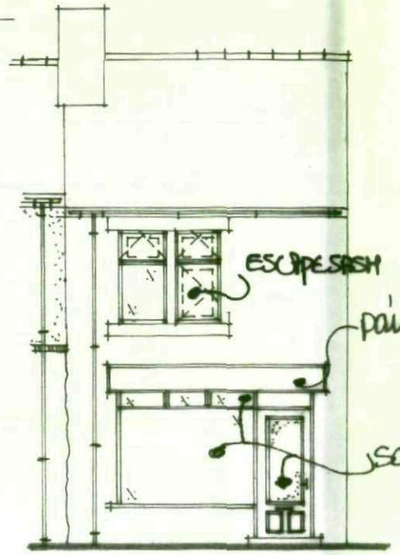

PROPOSED FRONT VIEW.

PROPOSED REAR VIEW.

SCALE 1:100m.

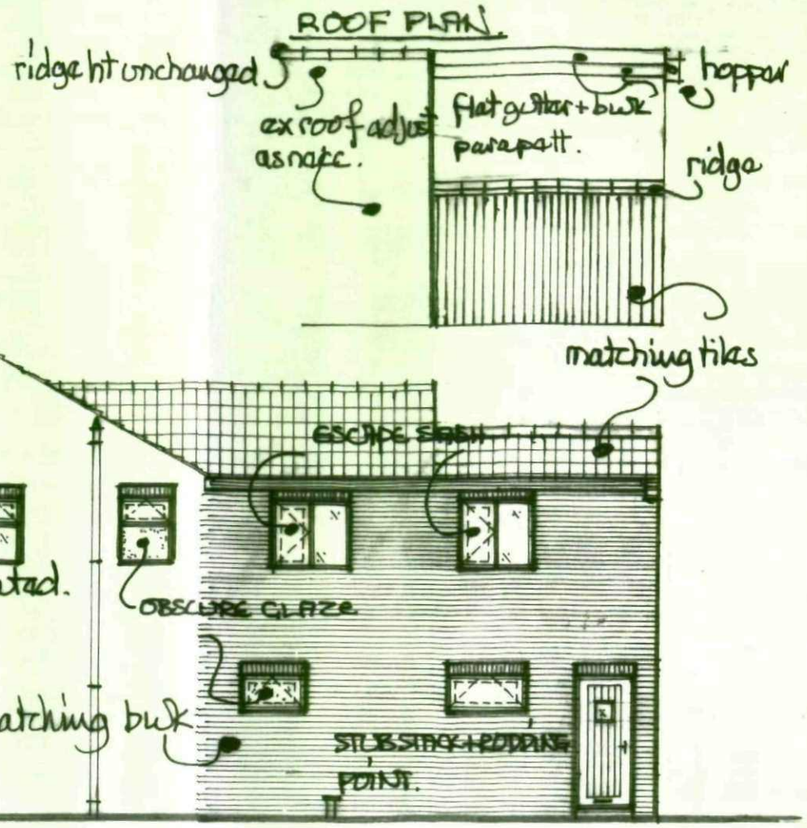

PROPOSED GABLE VIEW FROM REAR OF POLICE STATION.

PROPOSED SIDE VIEW FROM NO 6 HIGH STREET.

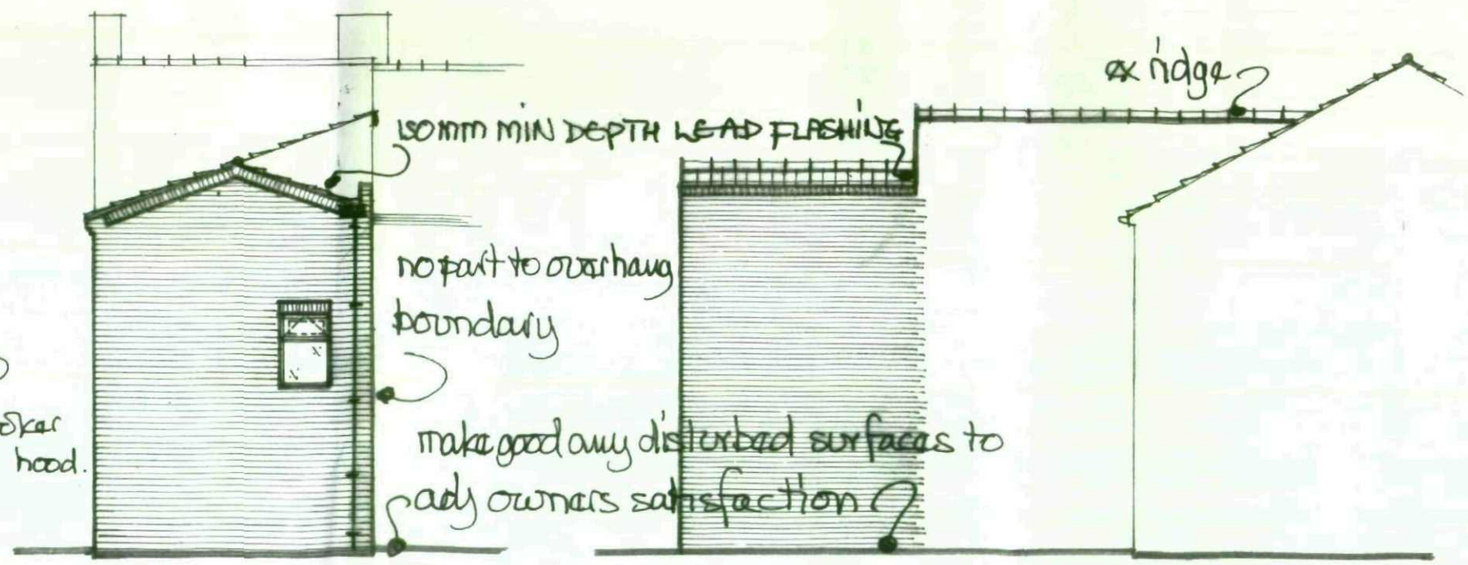

shows electric extract fans ducted thro' to external air KITCHEN :- 60l/sec or 30l/sec cooker hood.
BATH :- 15l/sec.

(Sd) shows ceiling mounted smoke detectors wired back to fuse bd + interlinked - fixed 300mm from wall junctions + light fittings.