


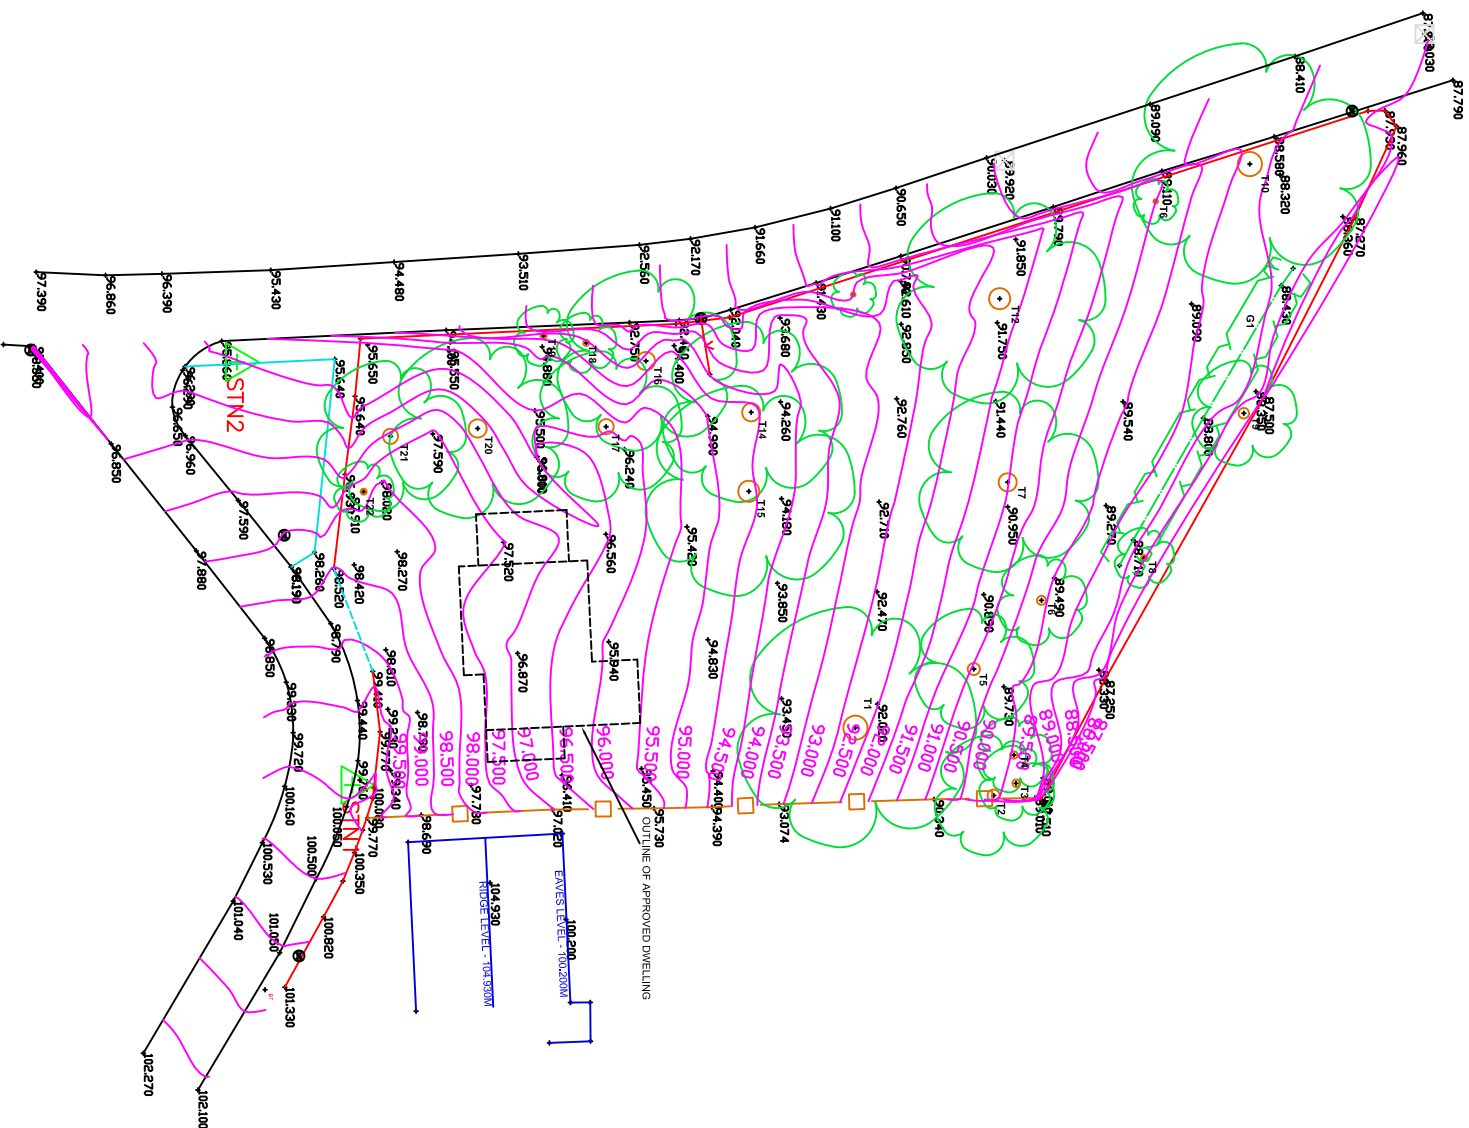

23, Thirlmere, Spenny Moor, Co. Durham, DL16 6UE
01388 816634 07808 501237
Email: - purnin@bunimnet.com

DO NOT SCALE FROM DRAWINGS ALL MEASUREMENTS TO BE CHECKED ON
SITE BY BUILDER AND CLIENT

LAND AT
1, MEADOW DRIVE, DARFIELD, BARNSELEY

EXISTING SURVEY

SCALE: 1:500 DATE: JULY 07

DWG No.: MED01