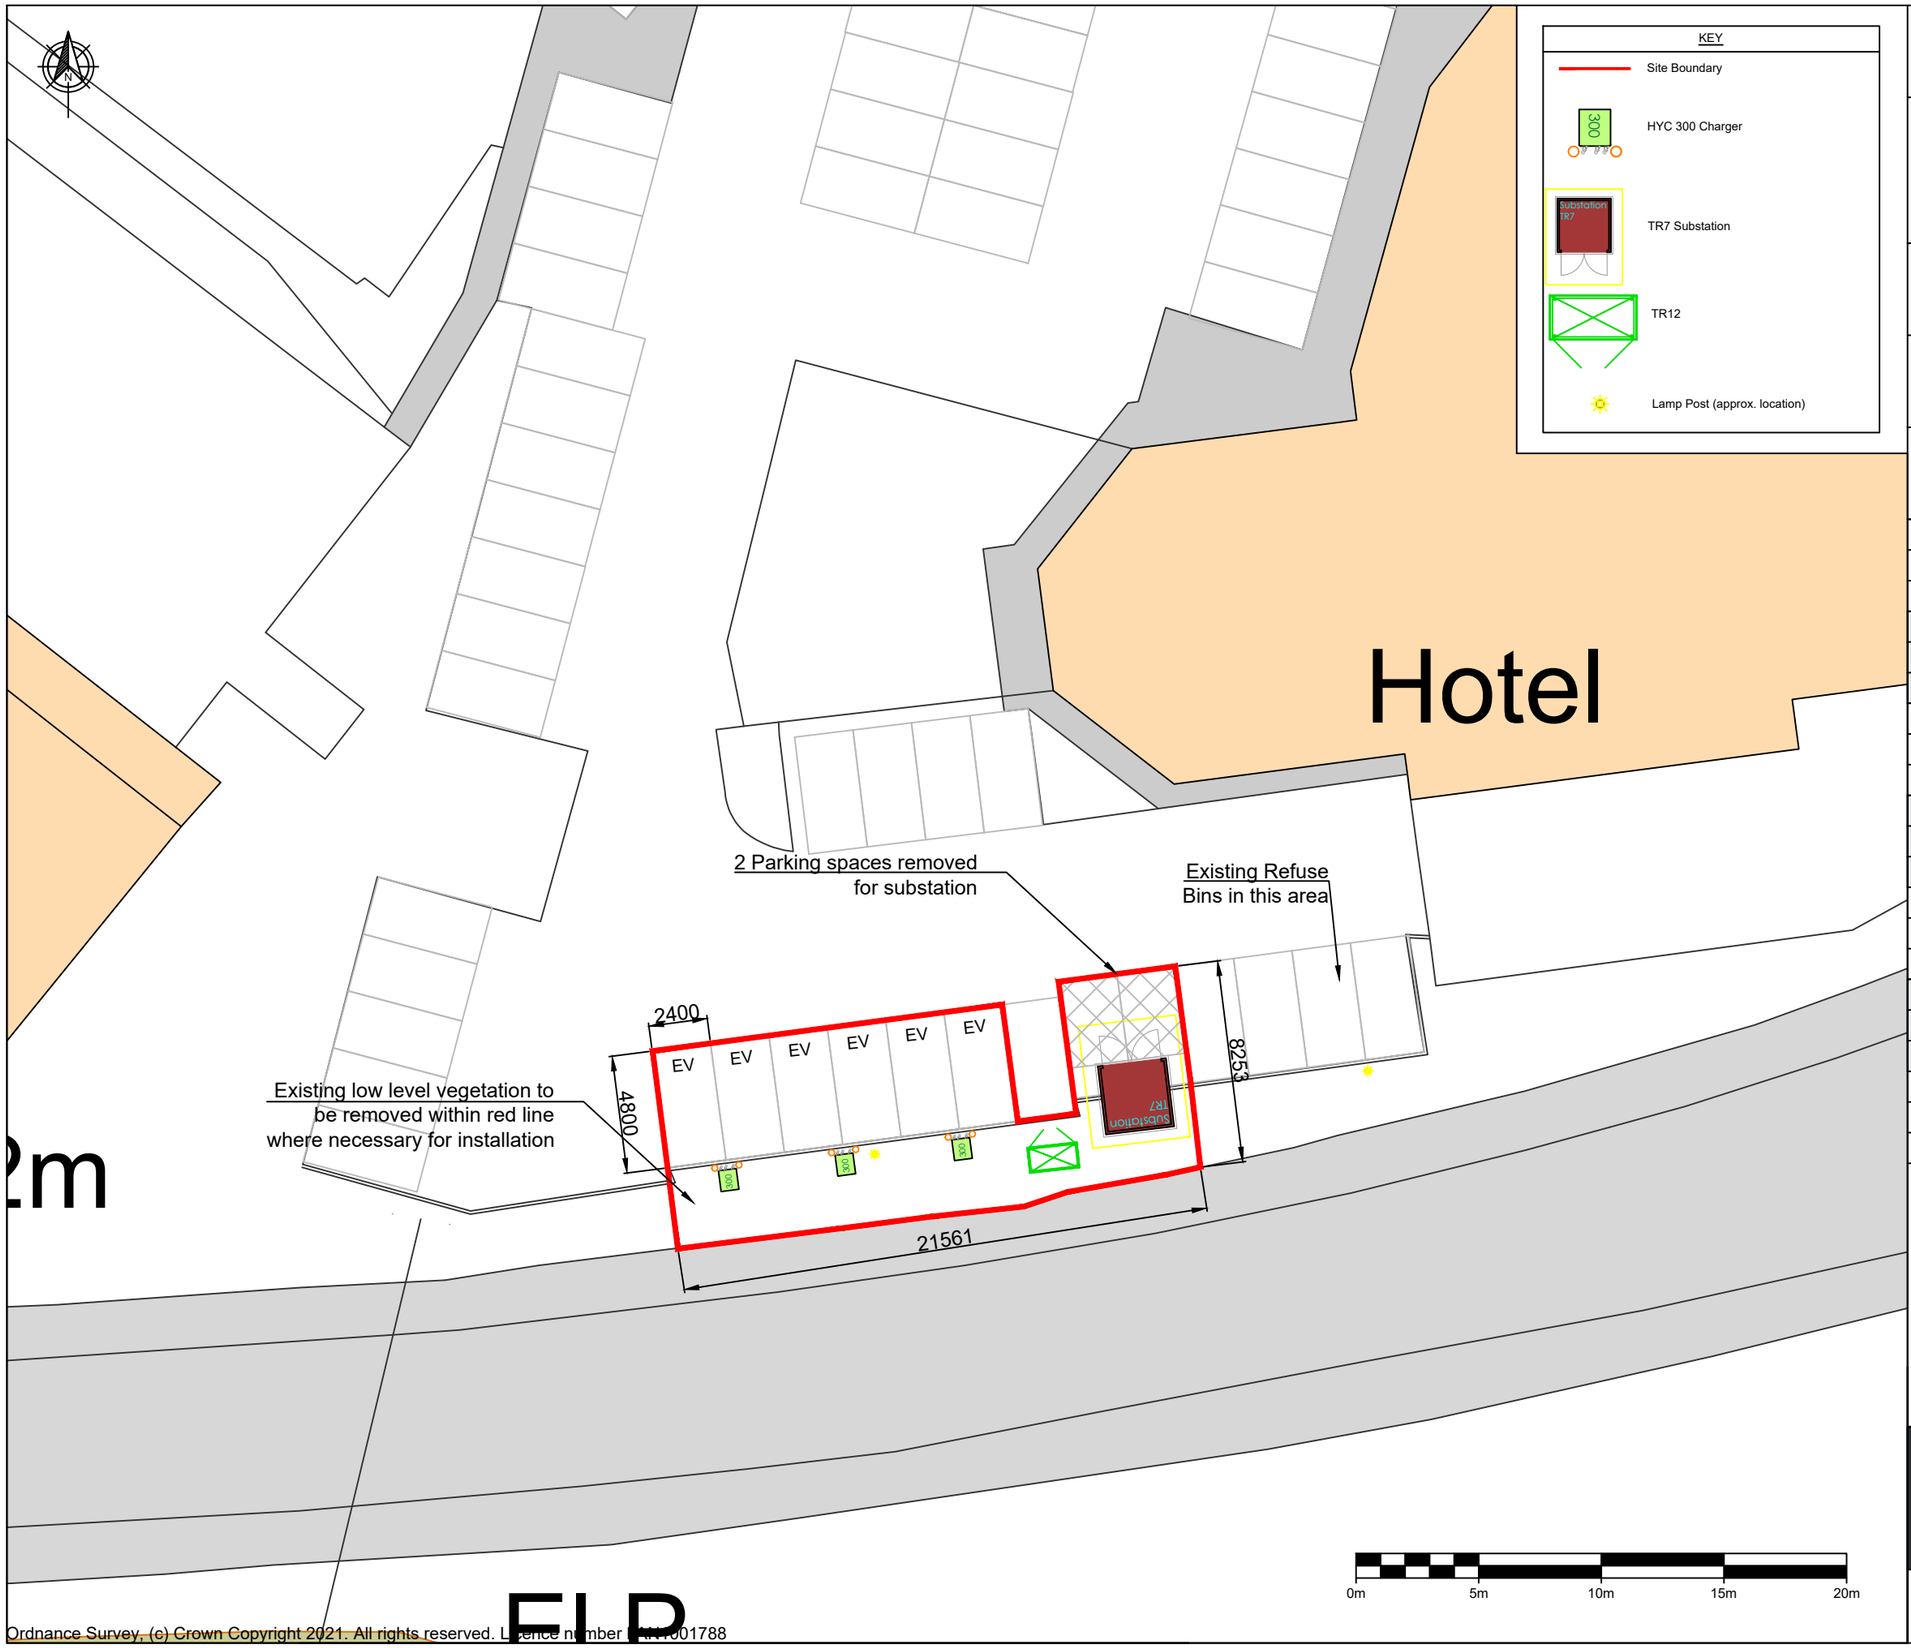


KEY

- Site Boundary
- HYC 300 Charger
- TR7 Substation
- TR12
- Lamp Post (approx. location)

PROJECT NAME	ELMHIRST LANE
ADDRESS	Elmhirst Lane, Dodworth, Barnsley S75 4LS
DRAWING TITLE	PLANNING LAYOUT
DRAWING NO.	EVN363_02

SCALE (@A3)	DRAWN BY	REV.
1:250	PH	A

REV.	DESCRIPTION				
A	Issued for comment				
DATE	15/12/21	REV. BY	PH	APP. BY	MG
REV.	DESCRIPTION				
DATE		REV. BY		APP. BY	
REV.	DESCRIPTION				
DATE		REV. BY		APP. BY	
NOTES

Drawing for illustration only. This drawing has been prepared by The EV Network and issued to authorised individuals only. Users should complete their own risk assessments.The EV Network accept no responsibility for any inaccuracies.

The EV Network, 8th Floor Park House, Park Street, London W1K 6SS.
© The EV Network. 2021

Ordnance Survey, (c) Crown Copyright 2021. All rights reserved. Licence number [illegible]001788