


Drawing No.	Rev No.
MDR001 -002	A

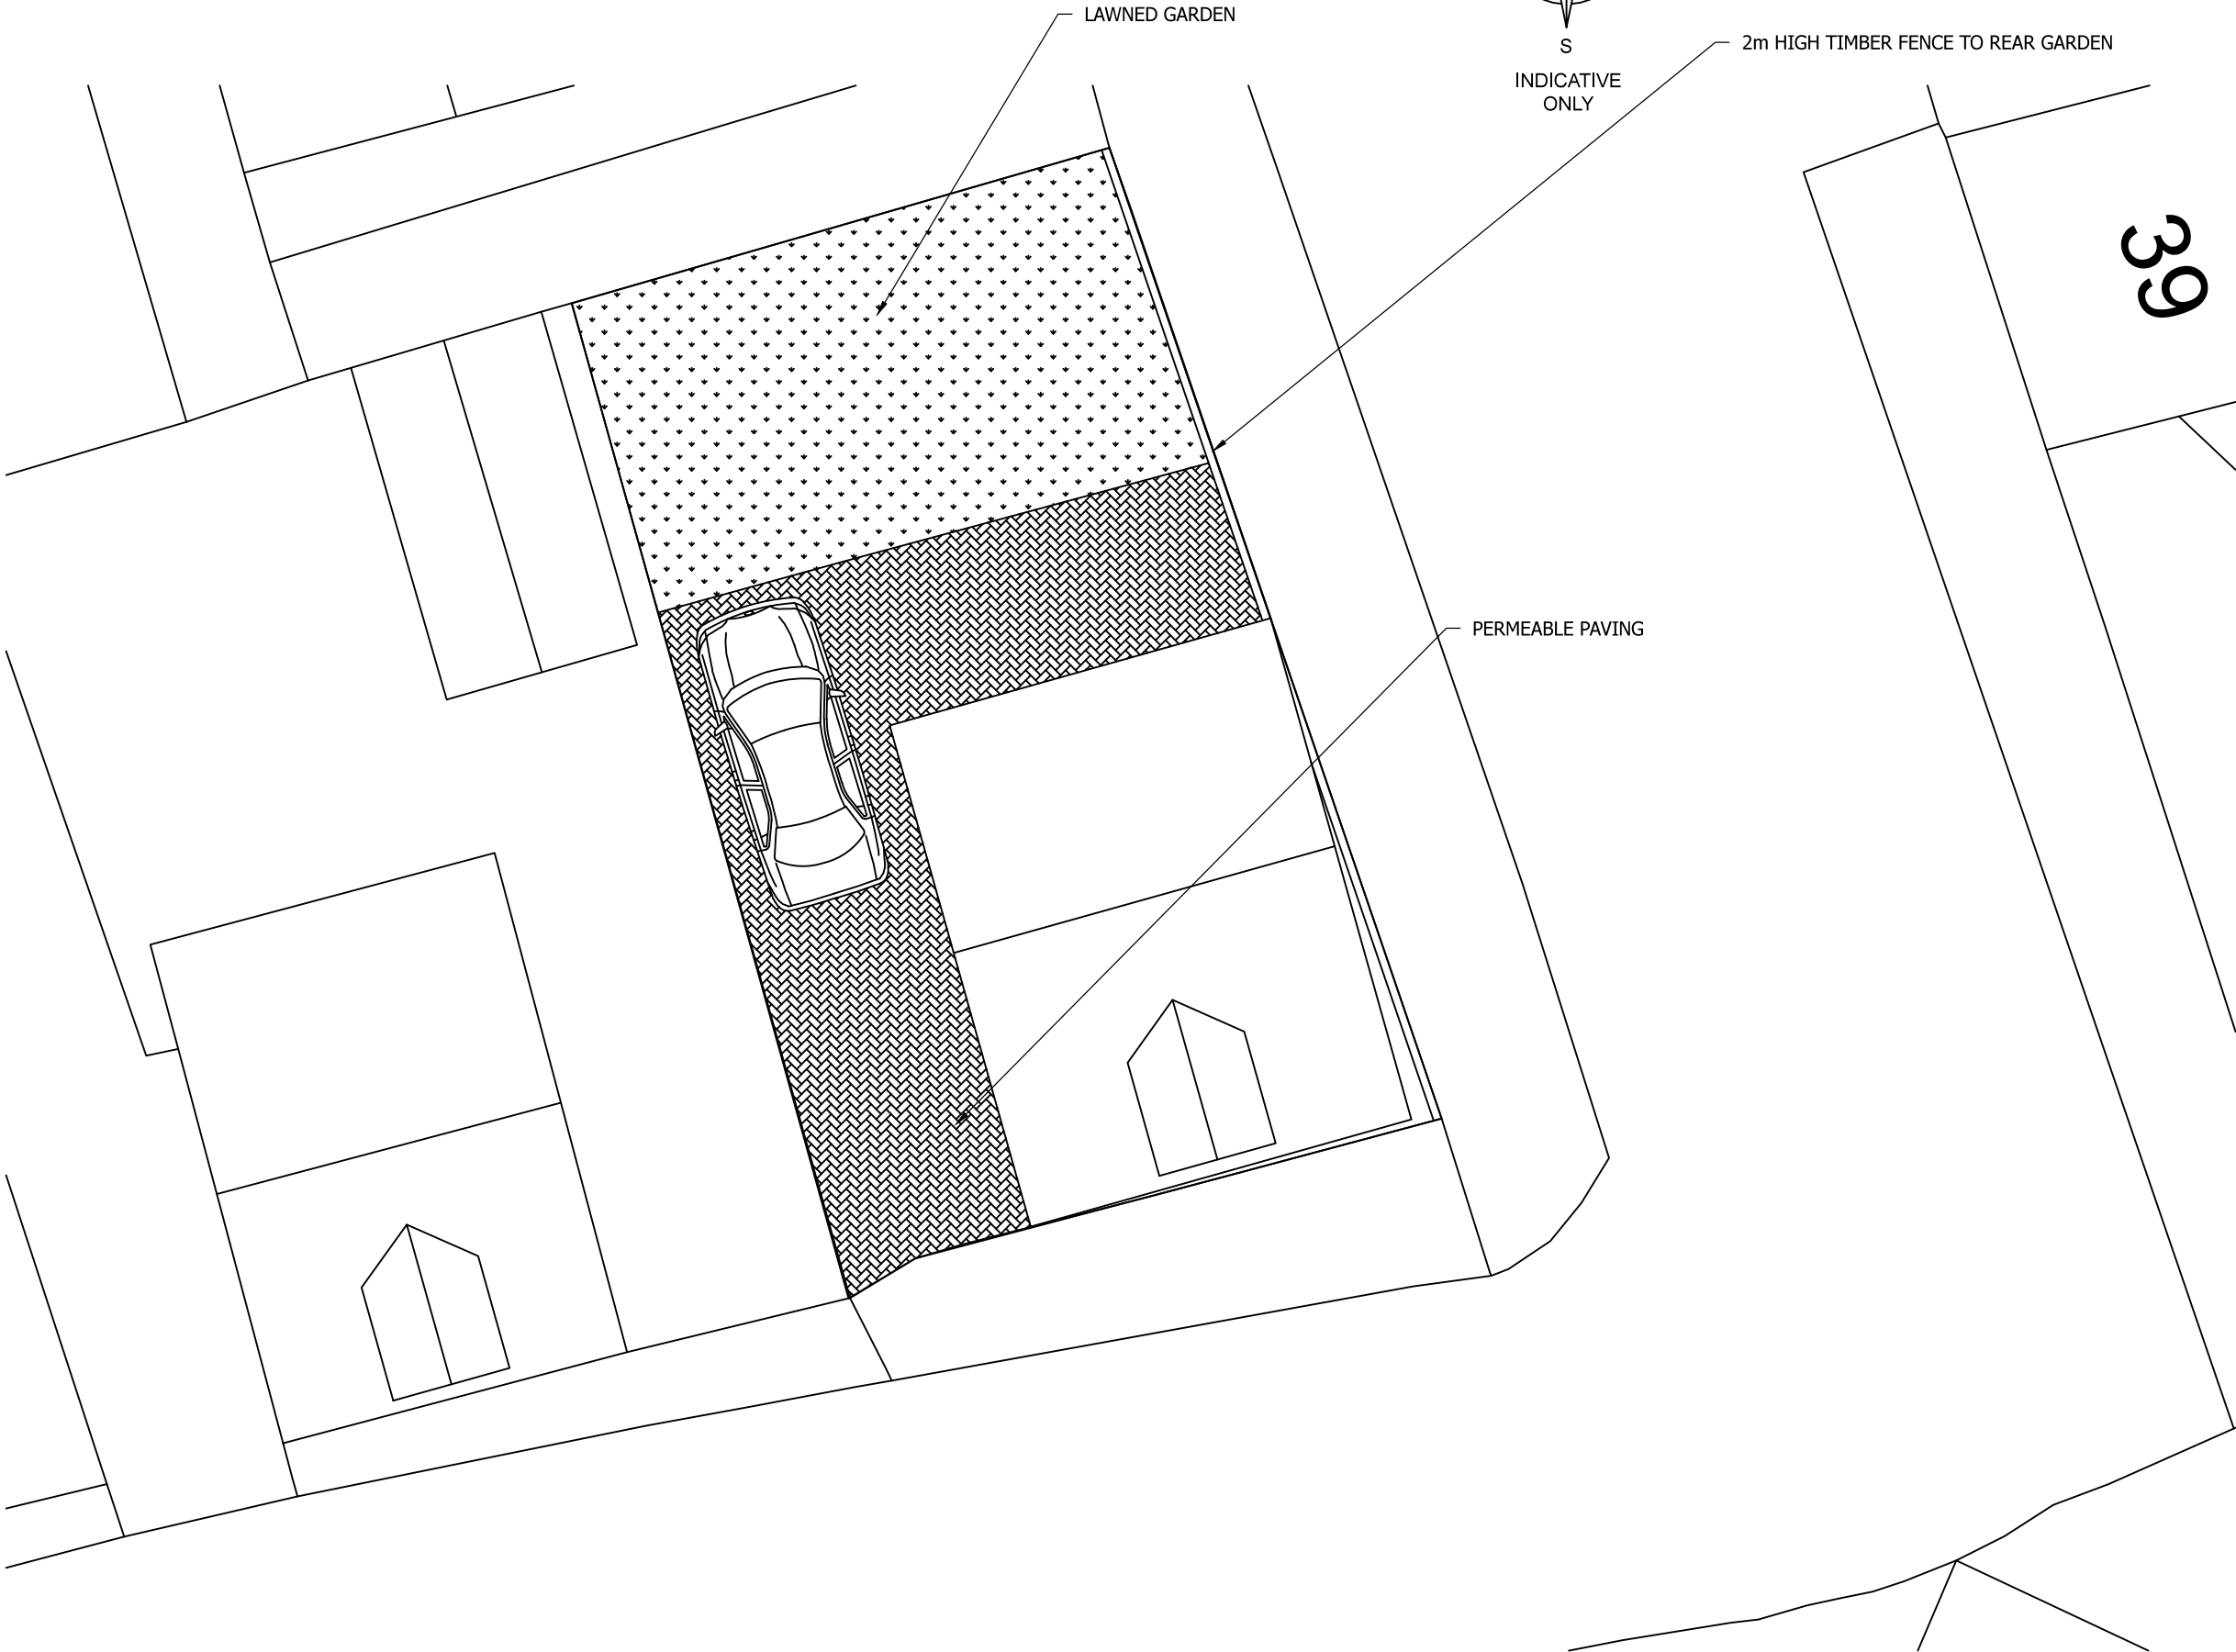

BLOCK PLAN OF SITE
SCALE 1:100 AT A3

DO NOT SCALE: Contractor to check all dimensions and report any omissions or errors

NOTES

A	Scheme revised	JRB			20/10/21
Rev	Description	By	Chk	App	Date

JRB DESIGNS Ltd
1 Saville Road
Cudworth
Barnsley
S72 8LT
Tel: 01226 383542
Fax: 01226 380078
Mob: 07970 541192
Email: john@jrbdesigns.co.uk

This drawing is copyright. © jrbdesigns Ltd.

Client
MR. D REMMINGTON

Drawing Title
BLOCK PLAN OF SITE

Address
**LAND OFF WOOD STREET
WOMBWELL
BARNSELY**

Project Title:
**PROPOSED DETACHED NEW
DWELLING**

Purpose of Issue:
PLANNING

Drawing Status
FIRST ISSUE

Scale at A3 AS SHOWN	Drawn By JRB	Date 02/02/2021
Checked By	Date 02/02/2021	Approved By Date 02/02/2021
Project No. MDR001	Drawing No. 002	Revision A

APPROVAL ☒ INFORMATION ☐ TENDER ☐ CONTRACT ☐ CONSTRUCTION ☐