



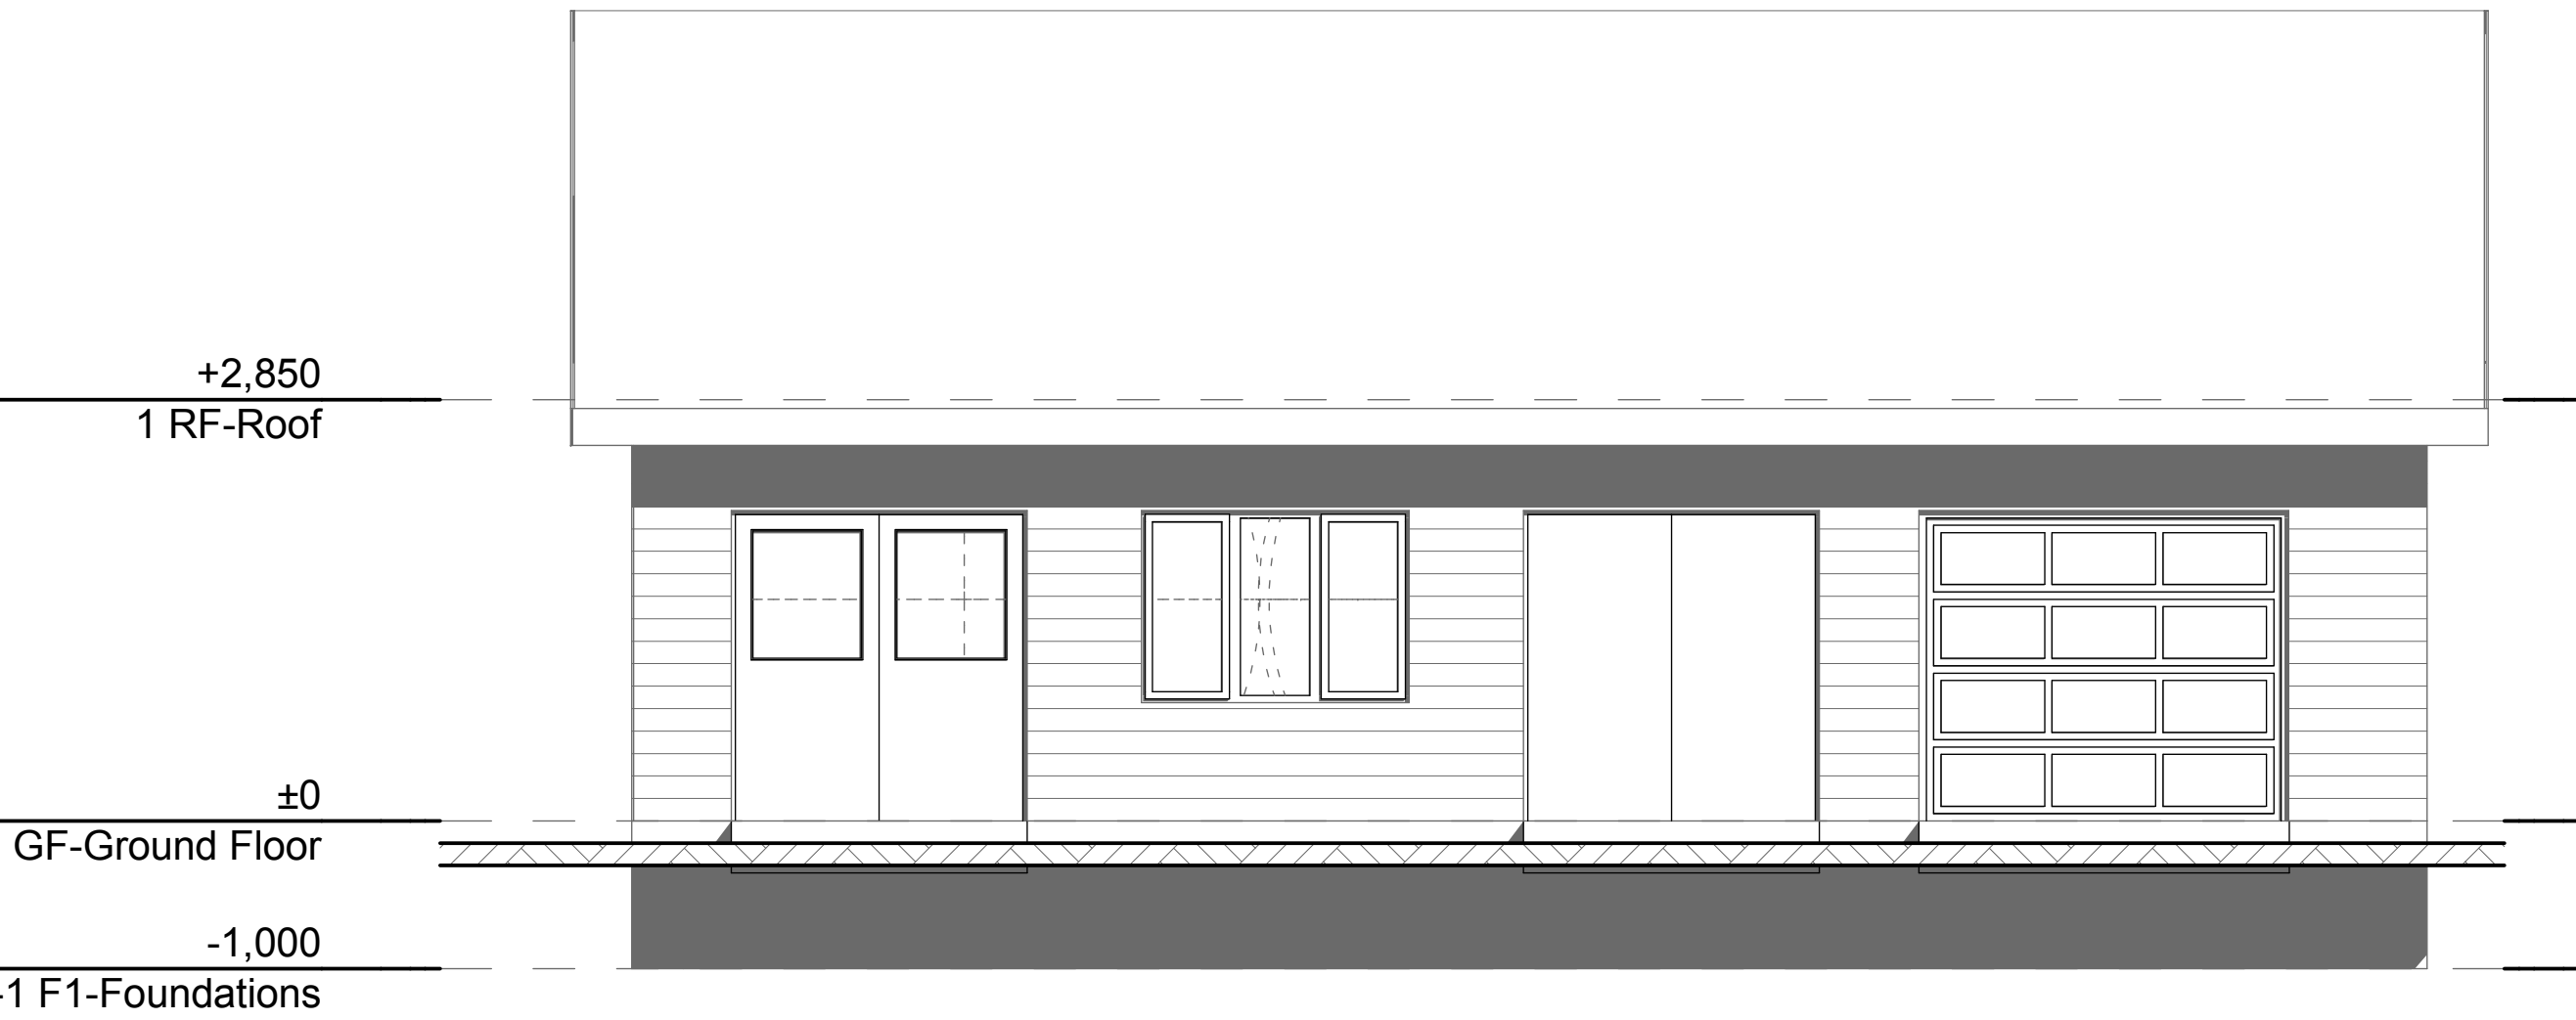

E-01 Elevation 1:50

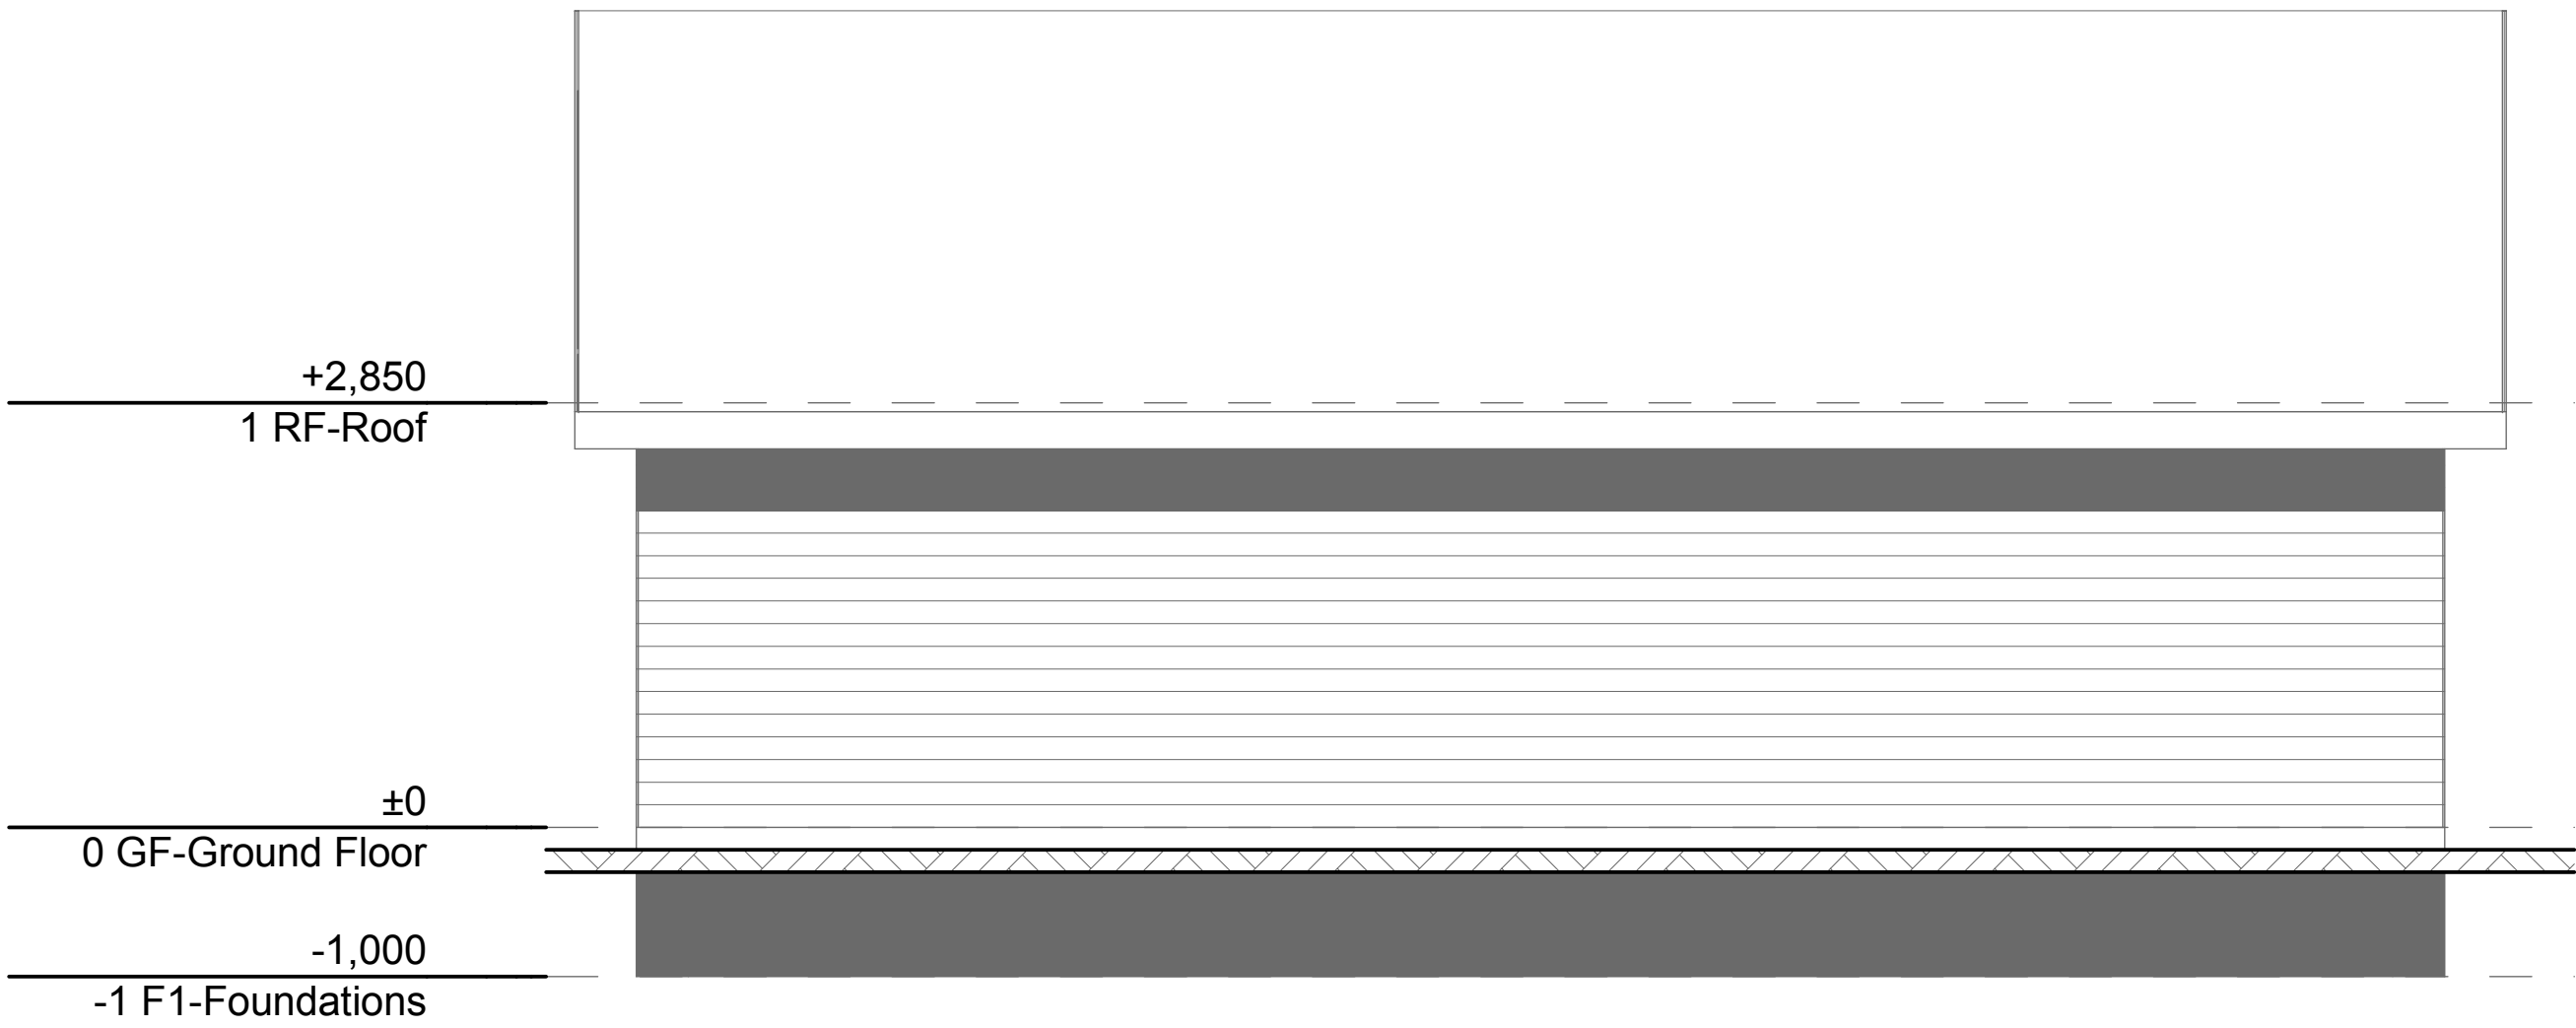

E-03 Elevation 1:50



E-02 Elevation 1:50



E-04 Elevation 1:50

MATERIALS

ROOF - PLAIN GREY CONCRETE TILES
WALLS - DARK WOOD TIMBER HORIZONTAL CLADDING
WINDOWS - DARK GREY (RAL 7016) UPVC FRAMED DOUBLE GLAZED UNITS
DOORS - DARK GREY (RAL 7016) ALUMINIUM FRAMED
GARAGE DOOR - DARK GREY (RAL 7016) SECTIONAL TYPE

Rev	Date	Description
-----	------	-------------

Client
PENISTONE SCOUT GROUP

Project
NEW MEETING ROOM

Title
PROPOSED ELEVATIONS

Scale 1:50 @ A1	Date 05/09/17	Stage 3
Job No 3159	Drawing No PSG 002	Rev -
Drawn PDS	Approved	

Do not scale the drawings. Only figured dimensions are to be worked to.