A0	✕	A1		A2		A3		A4

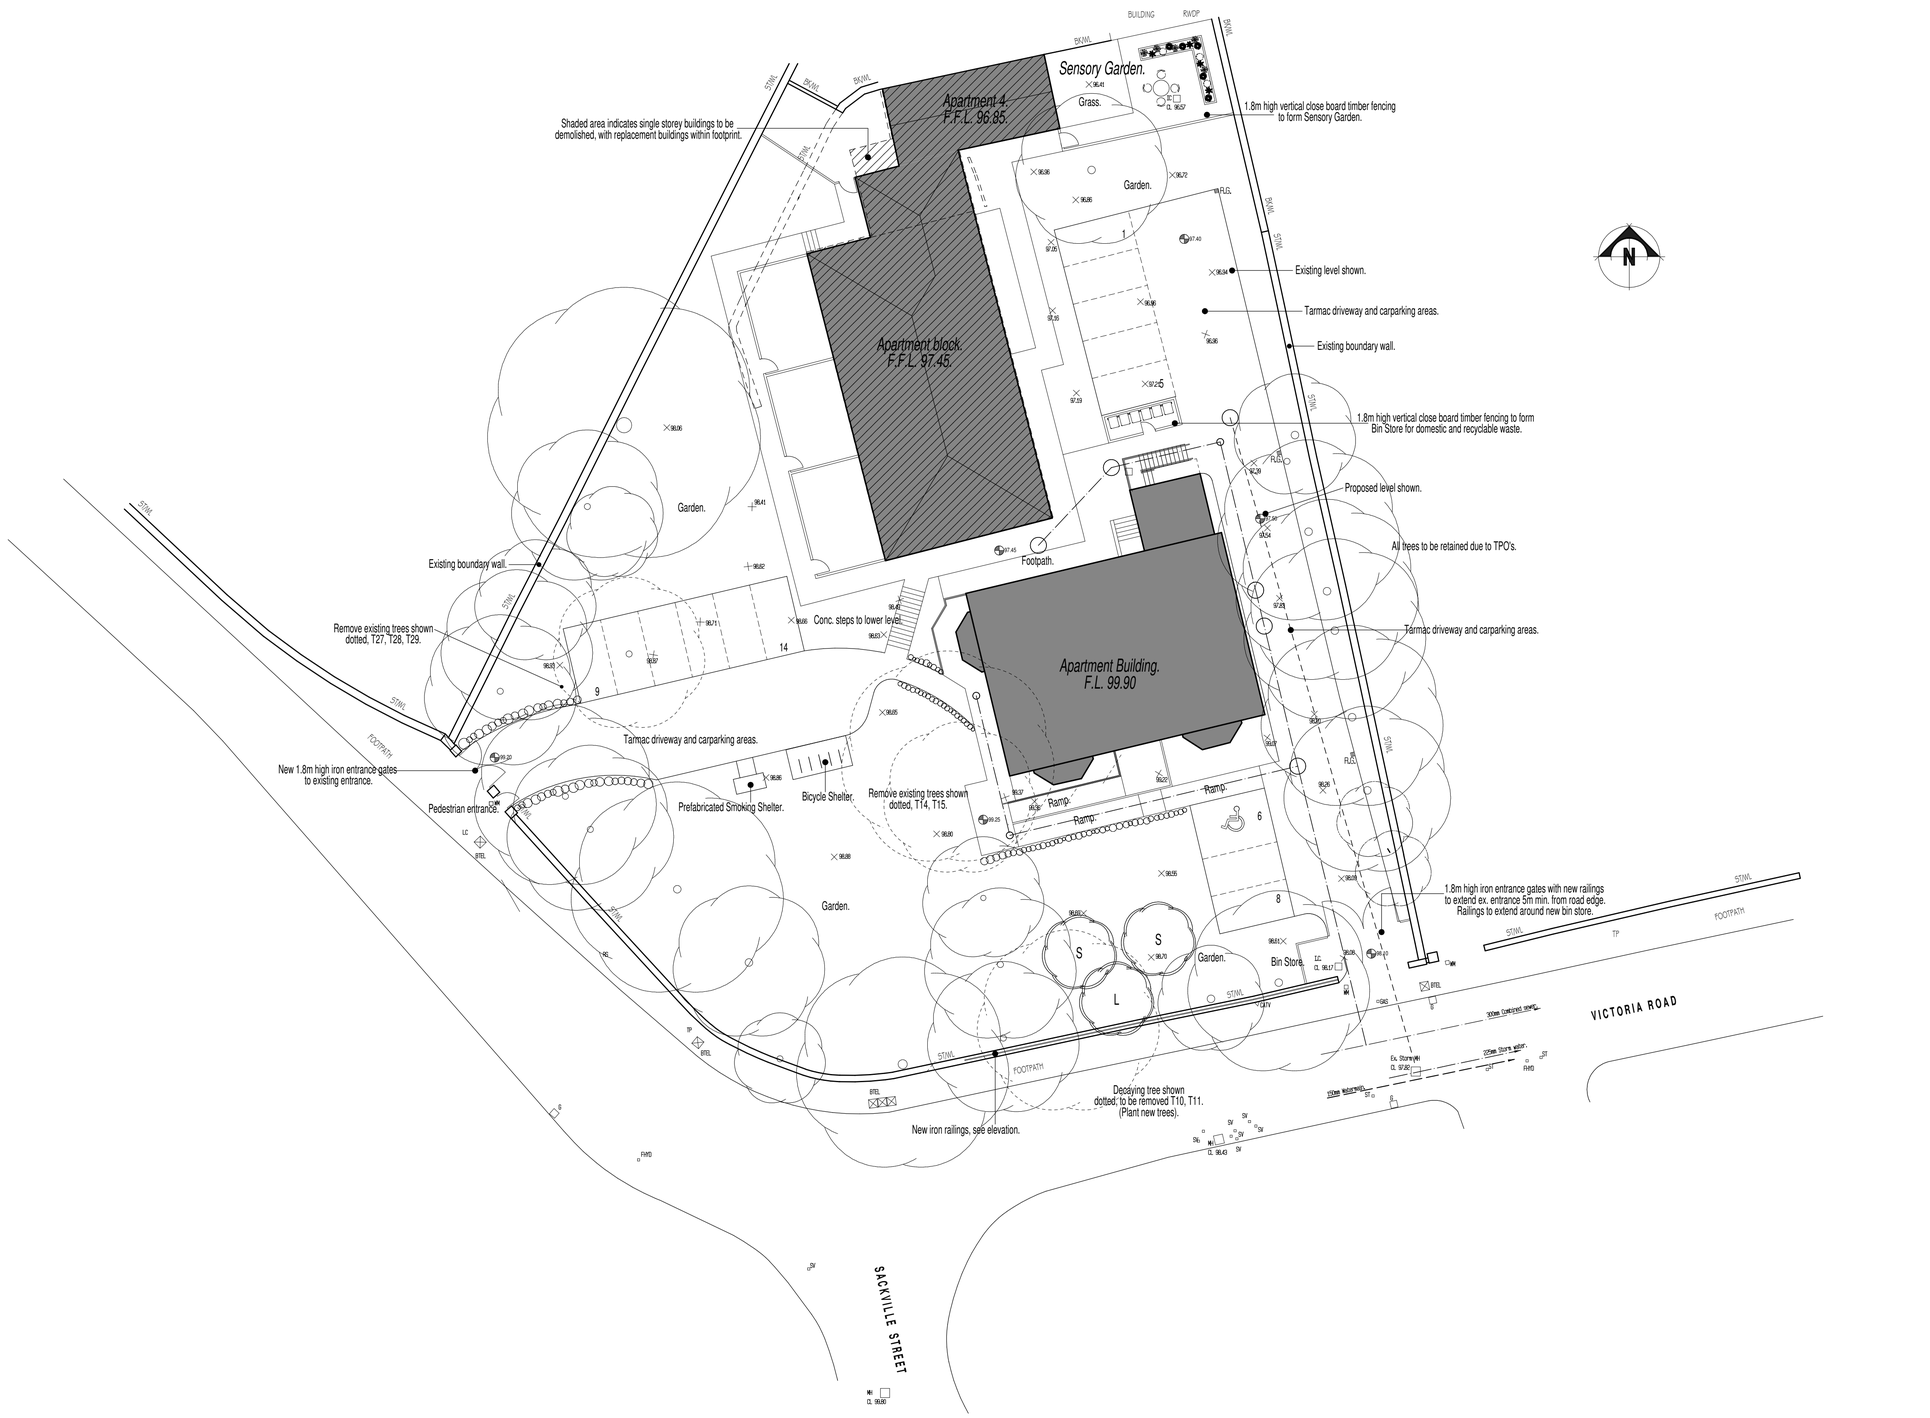

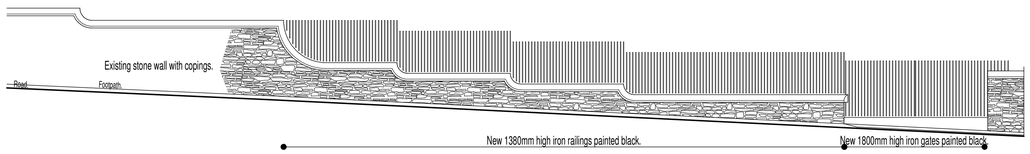

Front boundary elevation. Scale: 1-100.

0m 5m 10m 15m 20m 25m

Notes: Check all dimensions on site. Do not scale from this drawing. Report any discrepancies and/or omissions to Emerald Construction Ltd. This drawing is Copyright c. Emerald Construction Ltd. UK., see title panel for date of creation. This drawing is project specific and confidential, and no part is to be used or copied in any way without the express prior consent of Emerald Construction Ltd. Emerald Construction Ltd. can accept no liability for content or accuracy of any information provided on this drawing which has been supplied by third party surveyors or consultants.

REV	DATE	DETAILS OF ISSUE	INITIALS

STATUS OF DRAWING

	000 SURVEY/EXISTING (S)		400 TENDER (T)
	100 SKETCH DESIGN (SK)		500 CONSTRUCTION (C)
	200 PLANNING (PL)		600 AS BUILT (AB)
✕	300 WORKING DRAWING (W)		PRELIMINARY (P)

EMERALD CONSTRUCTION Ltd.

HEALTHCARE DESIGN & BUILD SPECIALISTS

49 DARKLEY ROAD
KEADY
Co ARMAGH
BT60 3AX
T: 028 37 531777
F: 028 37 531707

PROJECT:
Proposed Care Facility at 'Westfield House' 47 Victoria Rd. Barnsley. S70 2BU.

TITLE:
Site layout plan.

SCALE:	DRG NO:		REVISION
1-200	BARN/303		
DATE: Feb. 2019	DRAWN: MB	CHECKED: MB	