IF IN ANY DOUBT PLEASE ASK THE ARCHITECT FOR CLARIFICATION.


DO NOT SCALE FROM DRAWING. ALL DIMENSIONS TO BE CHECKED ON SITE

THE COPYRIGHT FOR THESE DRAWINGS REMAINS THE PROPERTY OF THE ARCHITECT, THEY MUST NOT BE REPRODUCED IN ANY WAY WITHOUT THE ARCHITECTS PRIOR WRITTEN CONSENT.

SIGNAGE KEY:

3. PROPOSED SIGN 2400 x 3600
4. PROPOSED SIGN 2400 x 3600
5. ORIGINAL SIGN ADAPTED TO EQUITREK IMAGING
6. ORIGINAL SIGN ADAPTED TO EQUITREK IMAGING
7. EXISTING SIGN 1200 x 3000

ALL LIGHTING TO BE FITTED WITH
BAFFLES TO REDUCE DIRECT GLARE

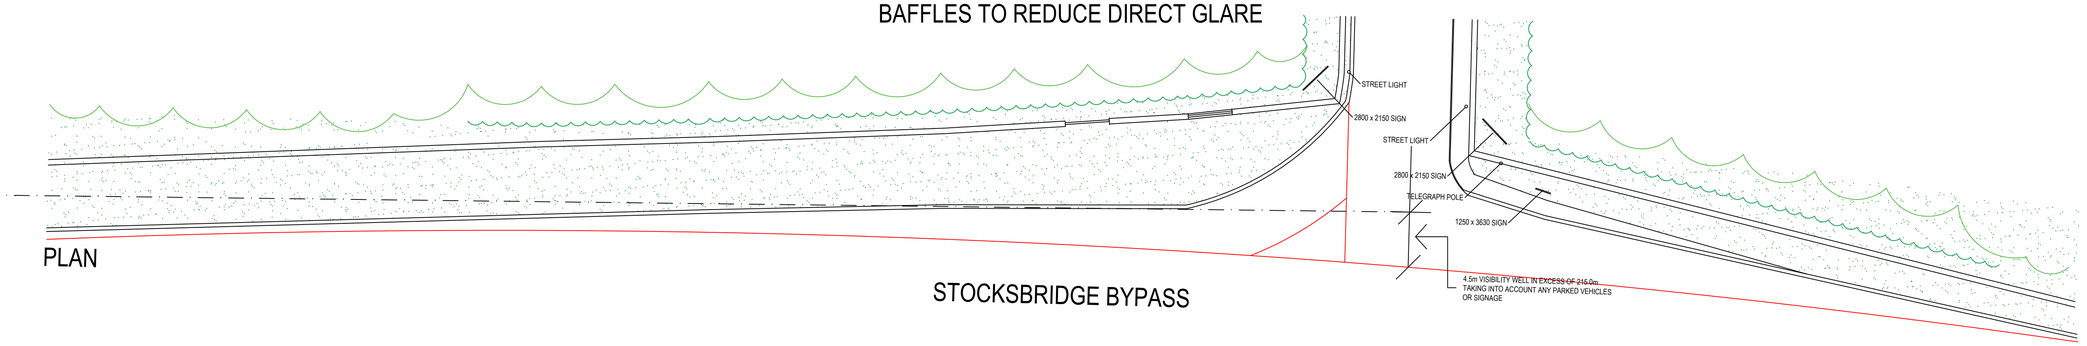

PLAN



STREET VIEW

ALL SIGN POSTS AND FACES ARE TO BE COMPLIANT WITH THE REQUIREMENTS FOR PASSIVE SAFETY AS OUTLINED IN THE APPROPRIATE BS-EN'S AND NATIONAL ANNEX. WIND LOADING TO ENSURE COMPLIANCE WITH THE REQUIREMENTS FOR SIGN STRUCTURE AND SUPPORT DESIGN IN DMRB, MCHW, RELATED BS-EN'S AND NATIONAL ANNEX.

NORTHERN
DESIGN
PARTNERSHIP
Chartered Architects

THE CHAPEL
MILLMOOR ROAD
MELTHAM
HUDDERSFIELD HD9 5JU
TELEPHONE (01484) 854848
FAX (01484) 854949

CLIENT
EQUI-TREK LTD

PROJECT
PROPOSED SIGNAGE
MONTGOMERY HOUSE
SHEEPHOUSE WOOD
STOCKSBRIDGE
S36 4GS

DRAWING TITLE
PLANS AND ELEVATIONS

Rev.	Notes	Date	Drawn
A	flagpoles and parking omitted	07.20	PB
B	Number of signs Reduced	08.20	PB
C	Number of signs Further Reduced	09.20	PB

SCALE 1:250 @ A1 07.19 PB

PROJECT No.	DRAWING No.	Rev.
1952	01	C