




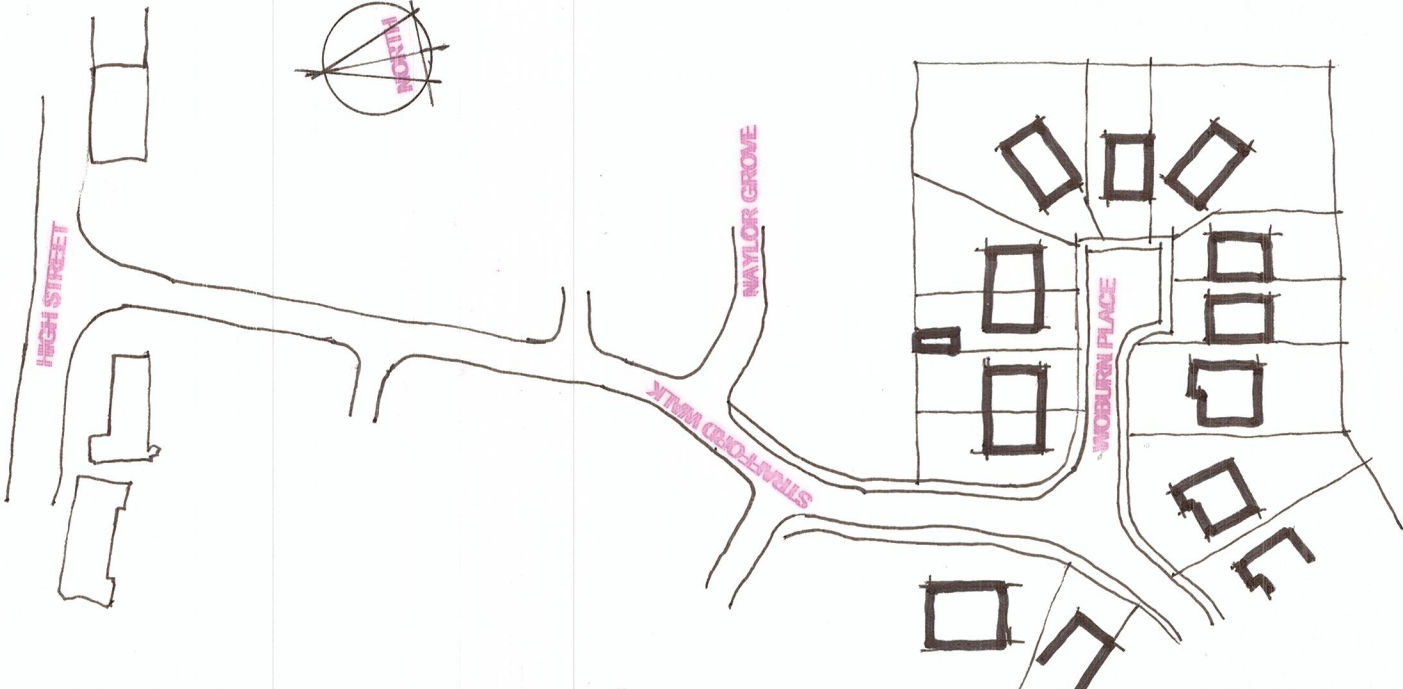

SITE LOCATION PLAN 1:1250

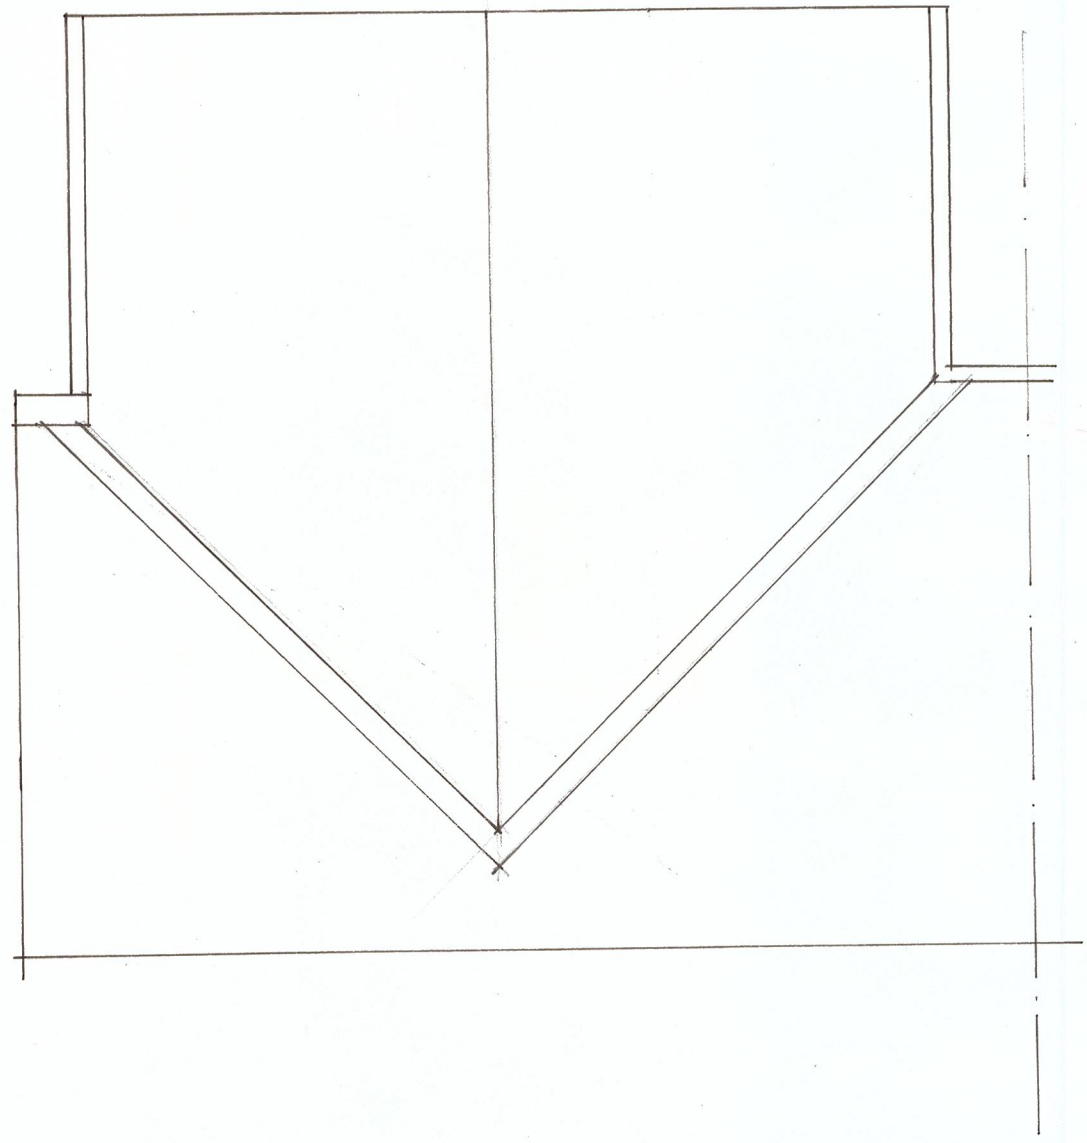

ROOF PLAN 1:50

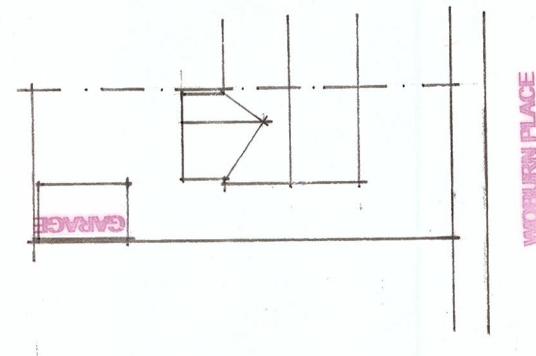

SITE PLAN 1:500

1 A

EXTENSION AT 3 WOBBURN PLACE
DODWORTH BARNSELEY S75 3ST
FOR MR & MRS J LEIGH NOV 2021

A Roof design revised at Planner's request

NOTES
FOR PLANNING APPLICATION PURPOSES ONLY
DO NOT SCALE