


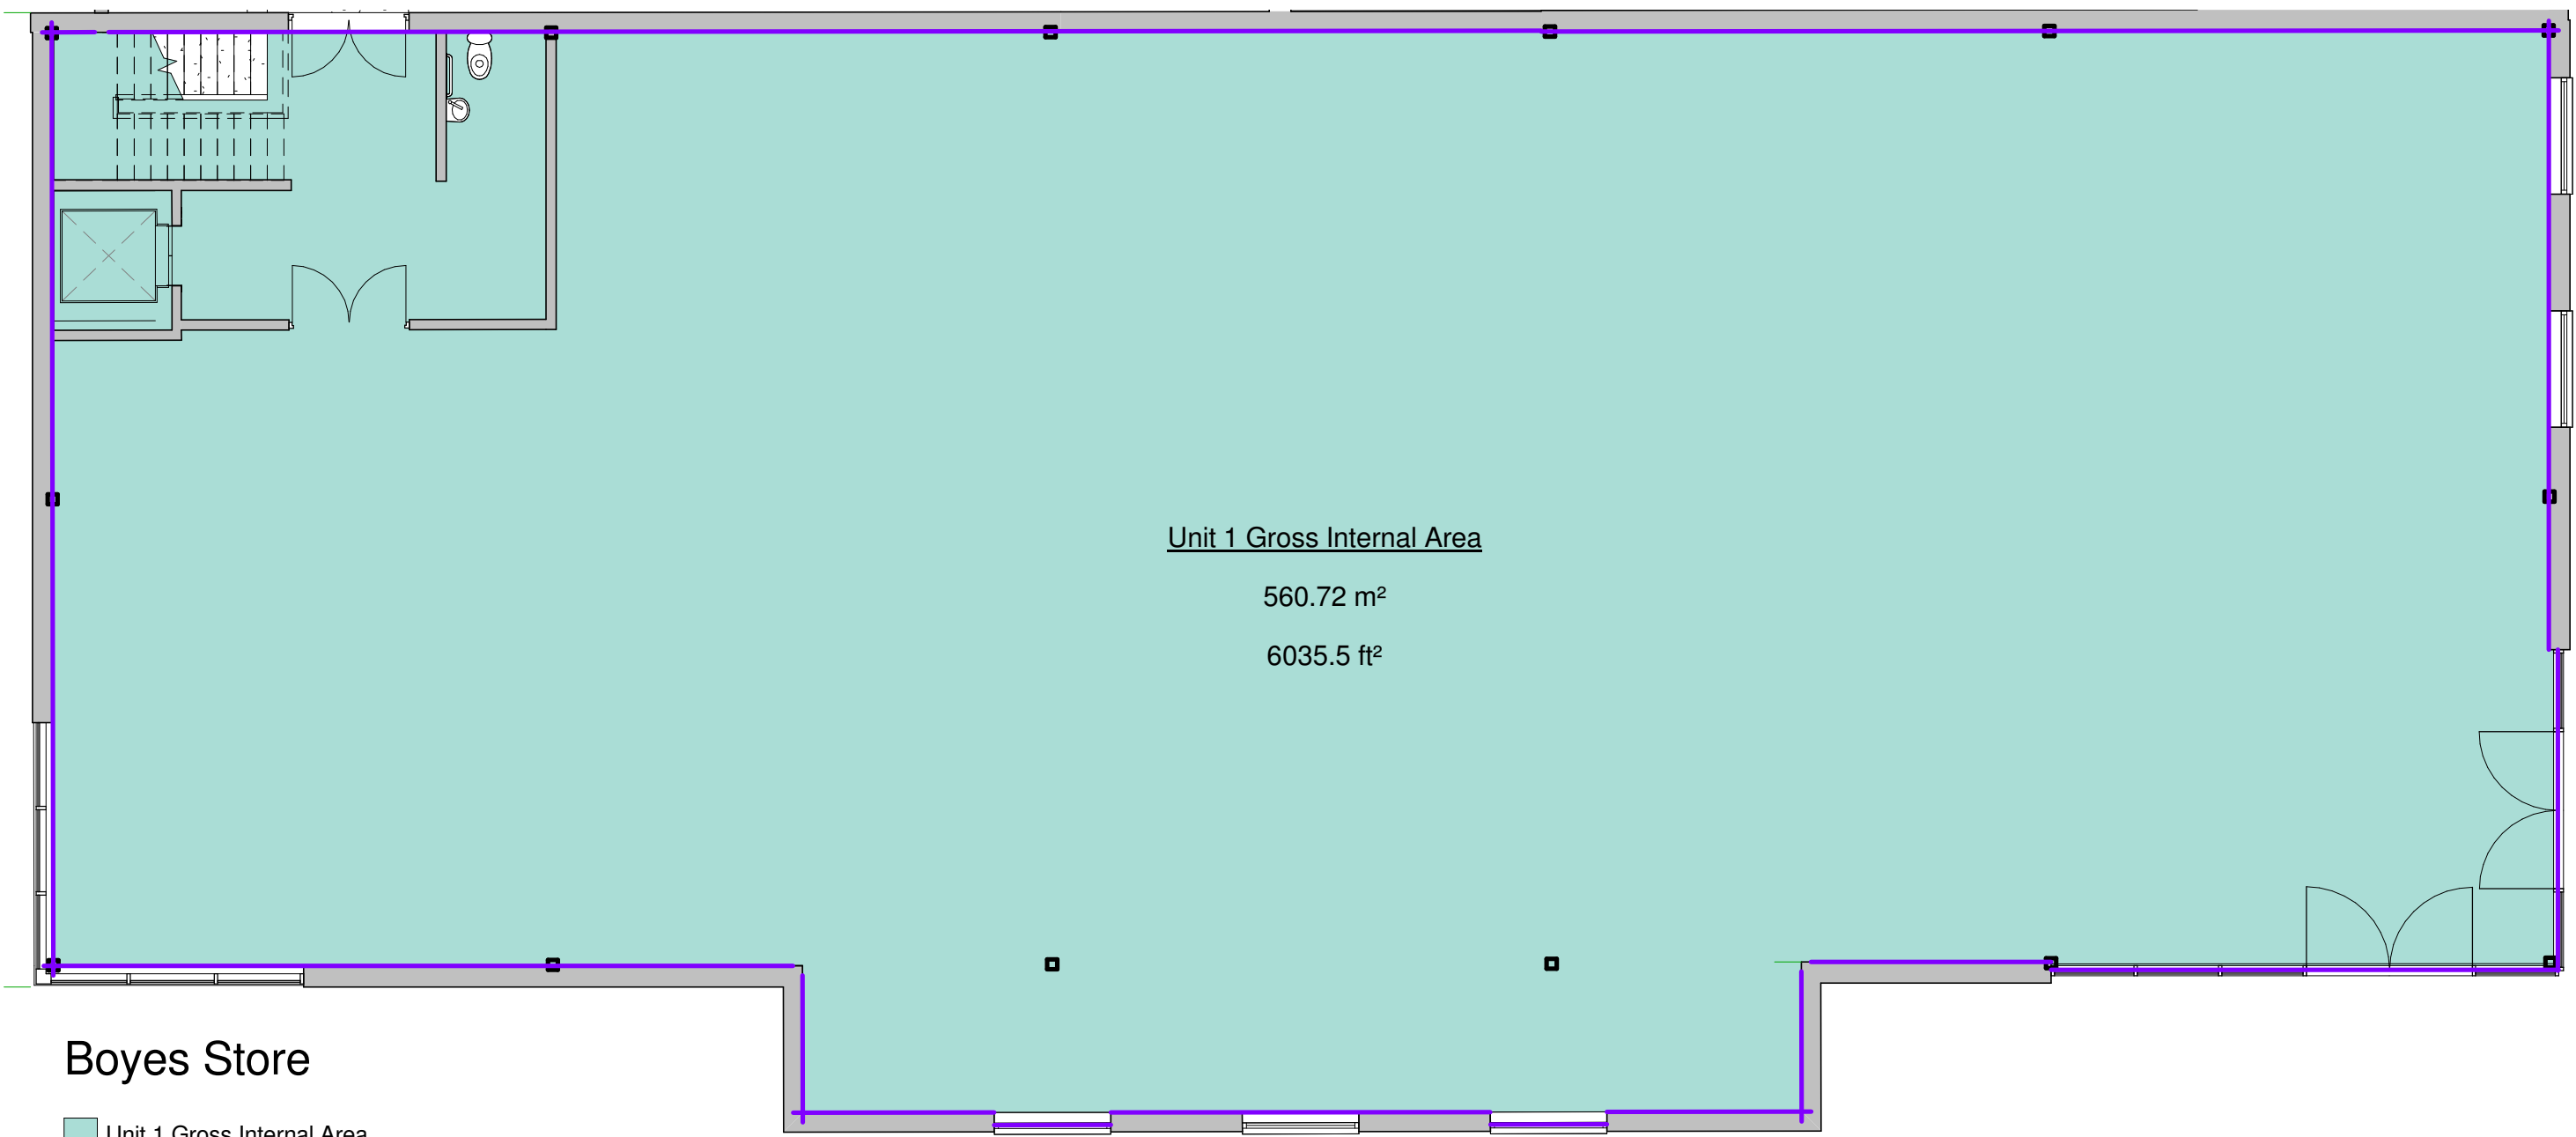


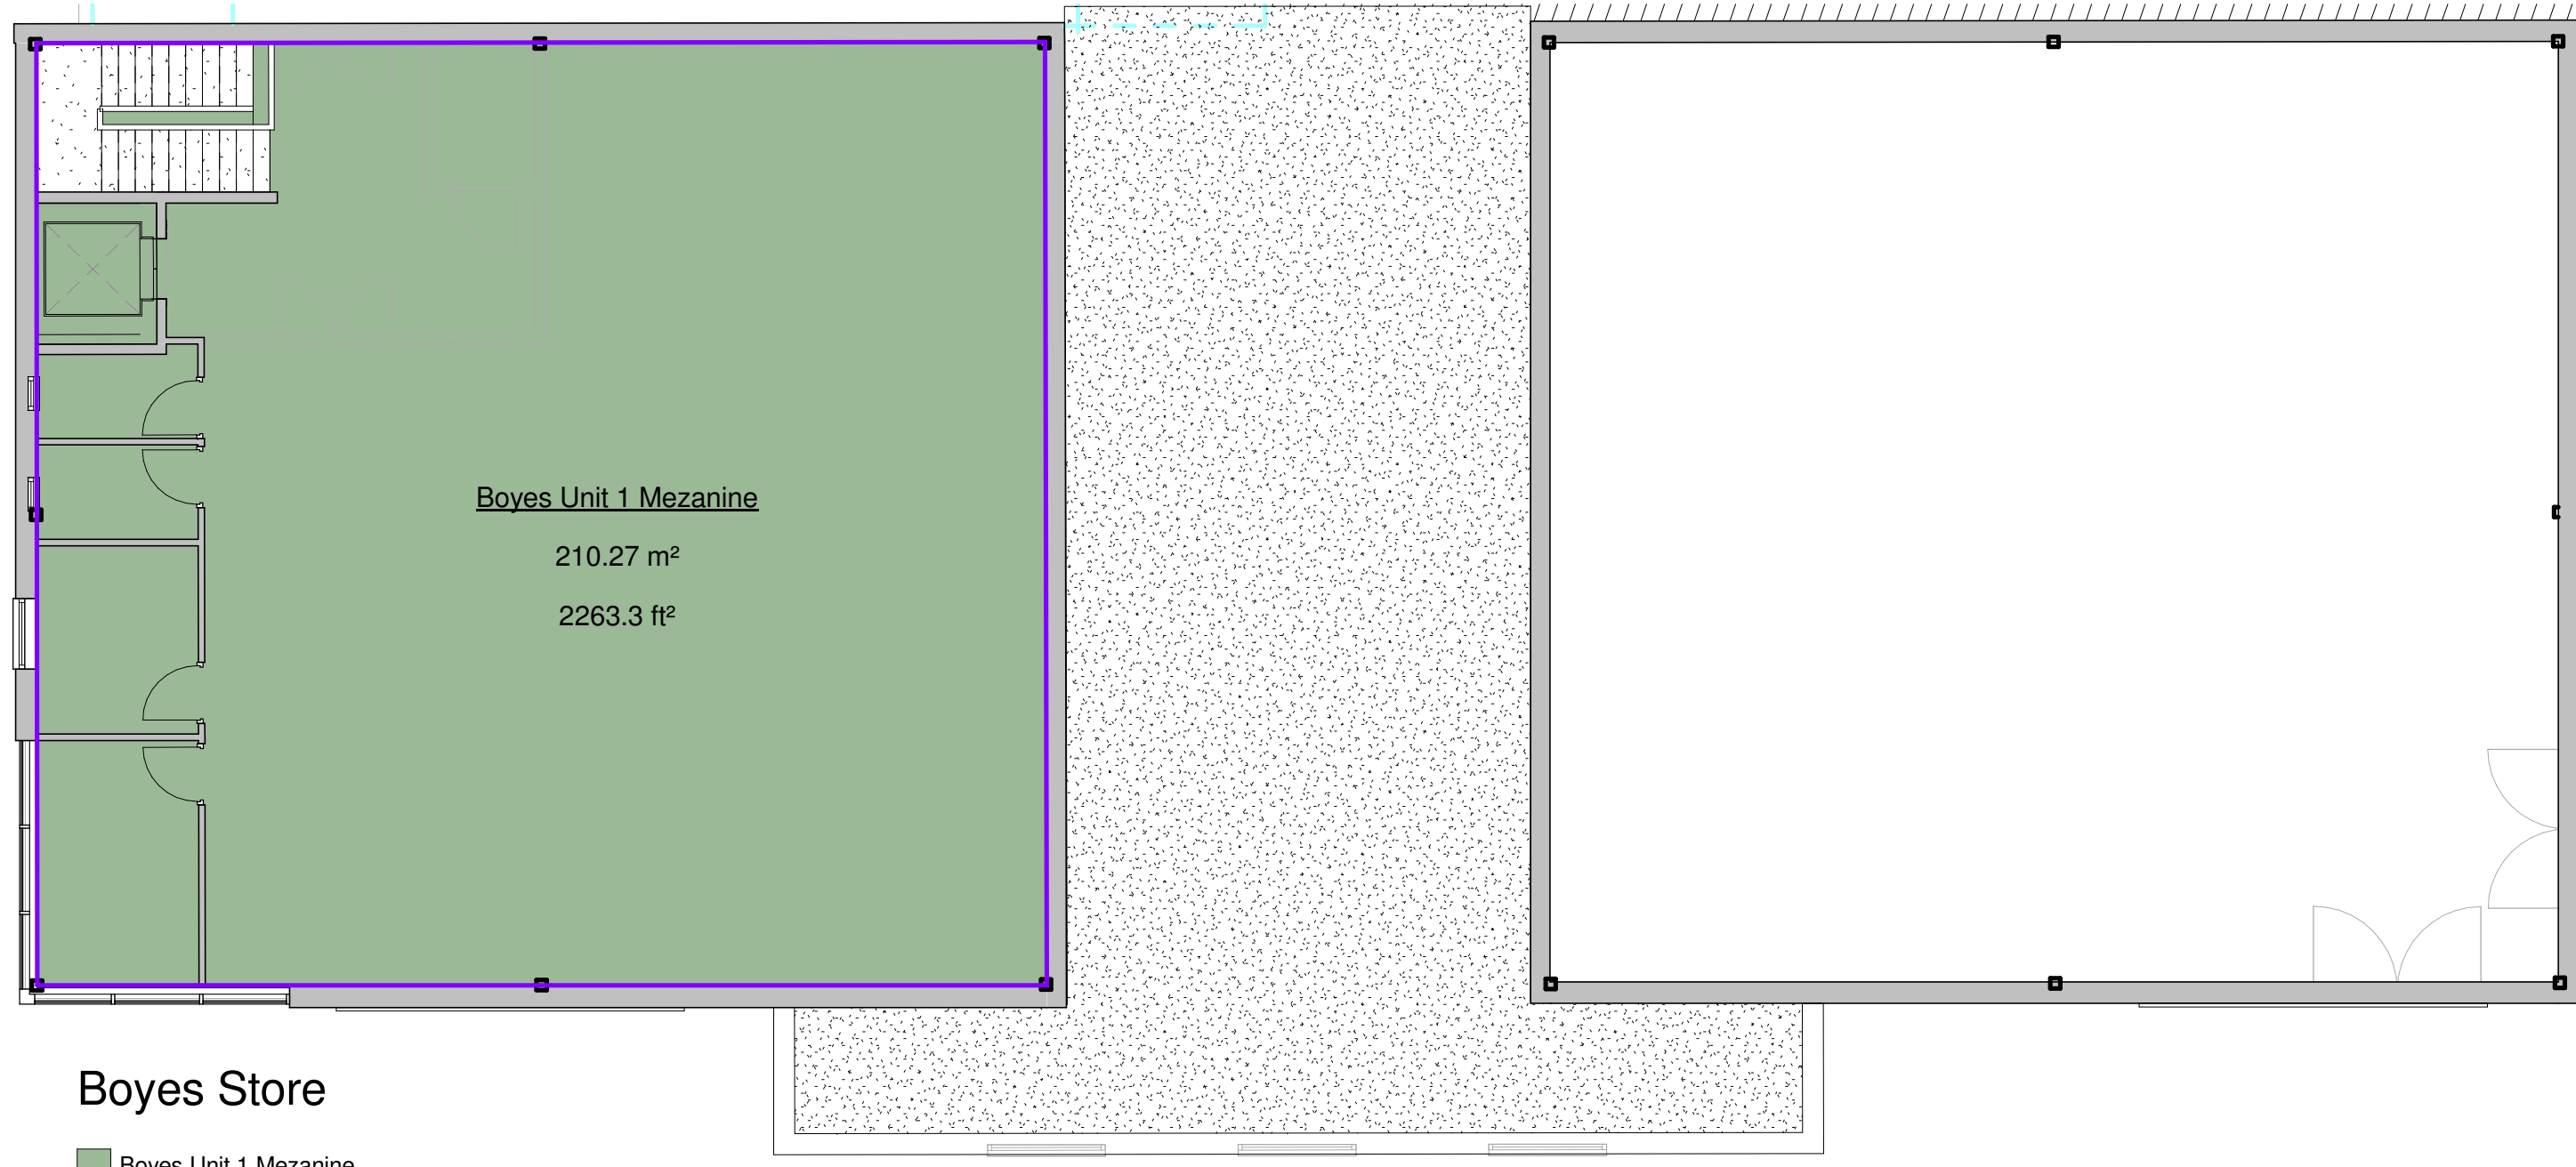

4 Boyes Unit 1 Ground Floor Level
1 : 100

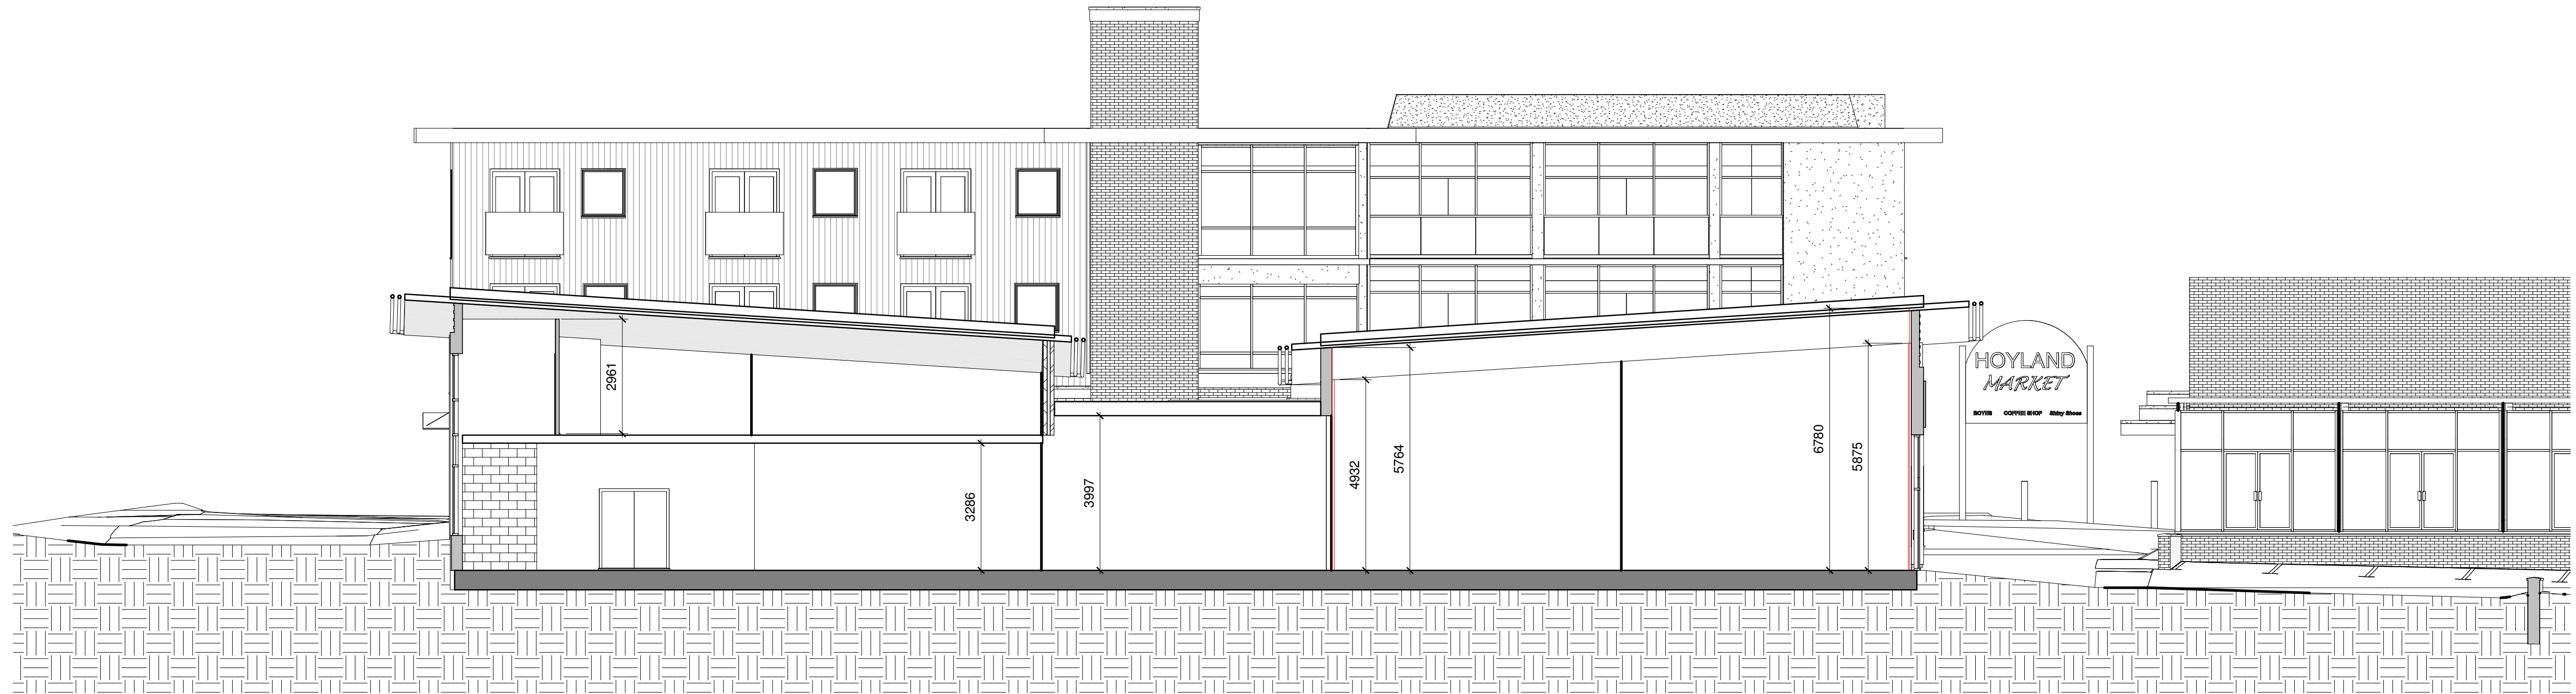

3 Boyes Unit 1 GIA Mezanine
1 : 100

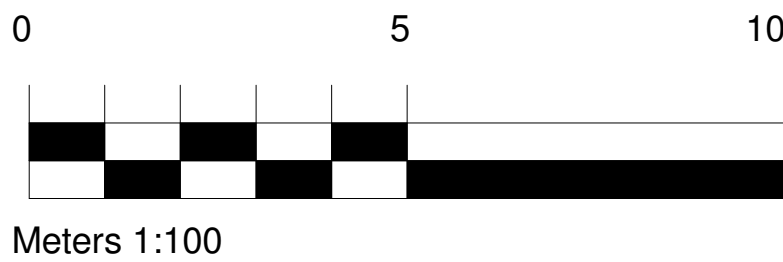

1 Boyes Store Section
1 : 100

Rev	Date	Drawn	Description
A	20/08/15	SL	Balconies amended to internal and Juliette

PLANNING

WhiteDesign

Client:
RESILIENTI

Project:
HOYLAND SITE C

Title:
Boyes Area Plans and Section

Scales:
1:100

Drawn:
SL

Date:
09/09/2015 16:25:09

Checked:
KU

Drawing no:
0010.13.02 124

Rev:
A

The White House, 24a St Andrews Road, Sheffield, S11 9AL
T: 0114 226 0255
E: office@whitedg.co.uk

F: 0114 226 0256
W: www.whitedg.co.uk