
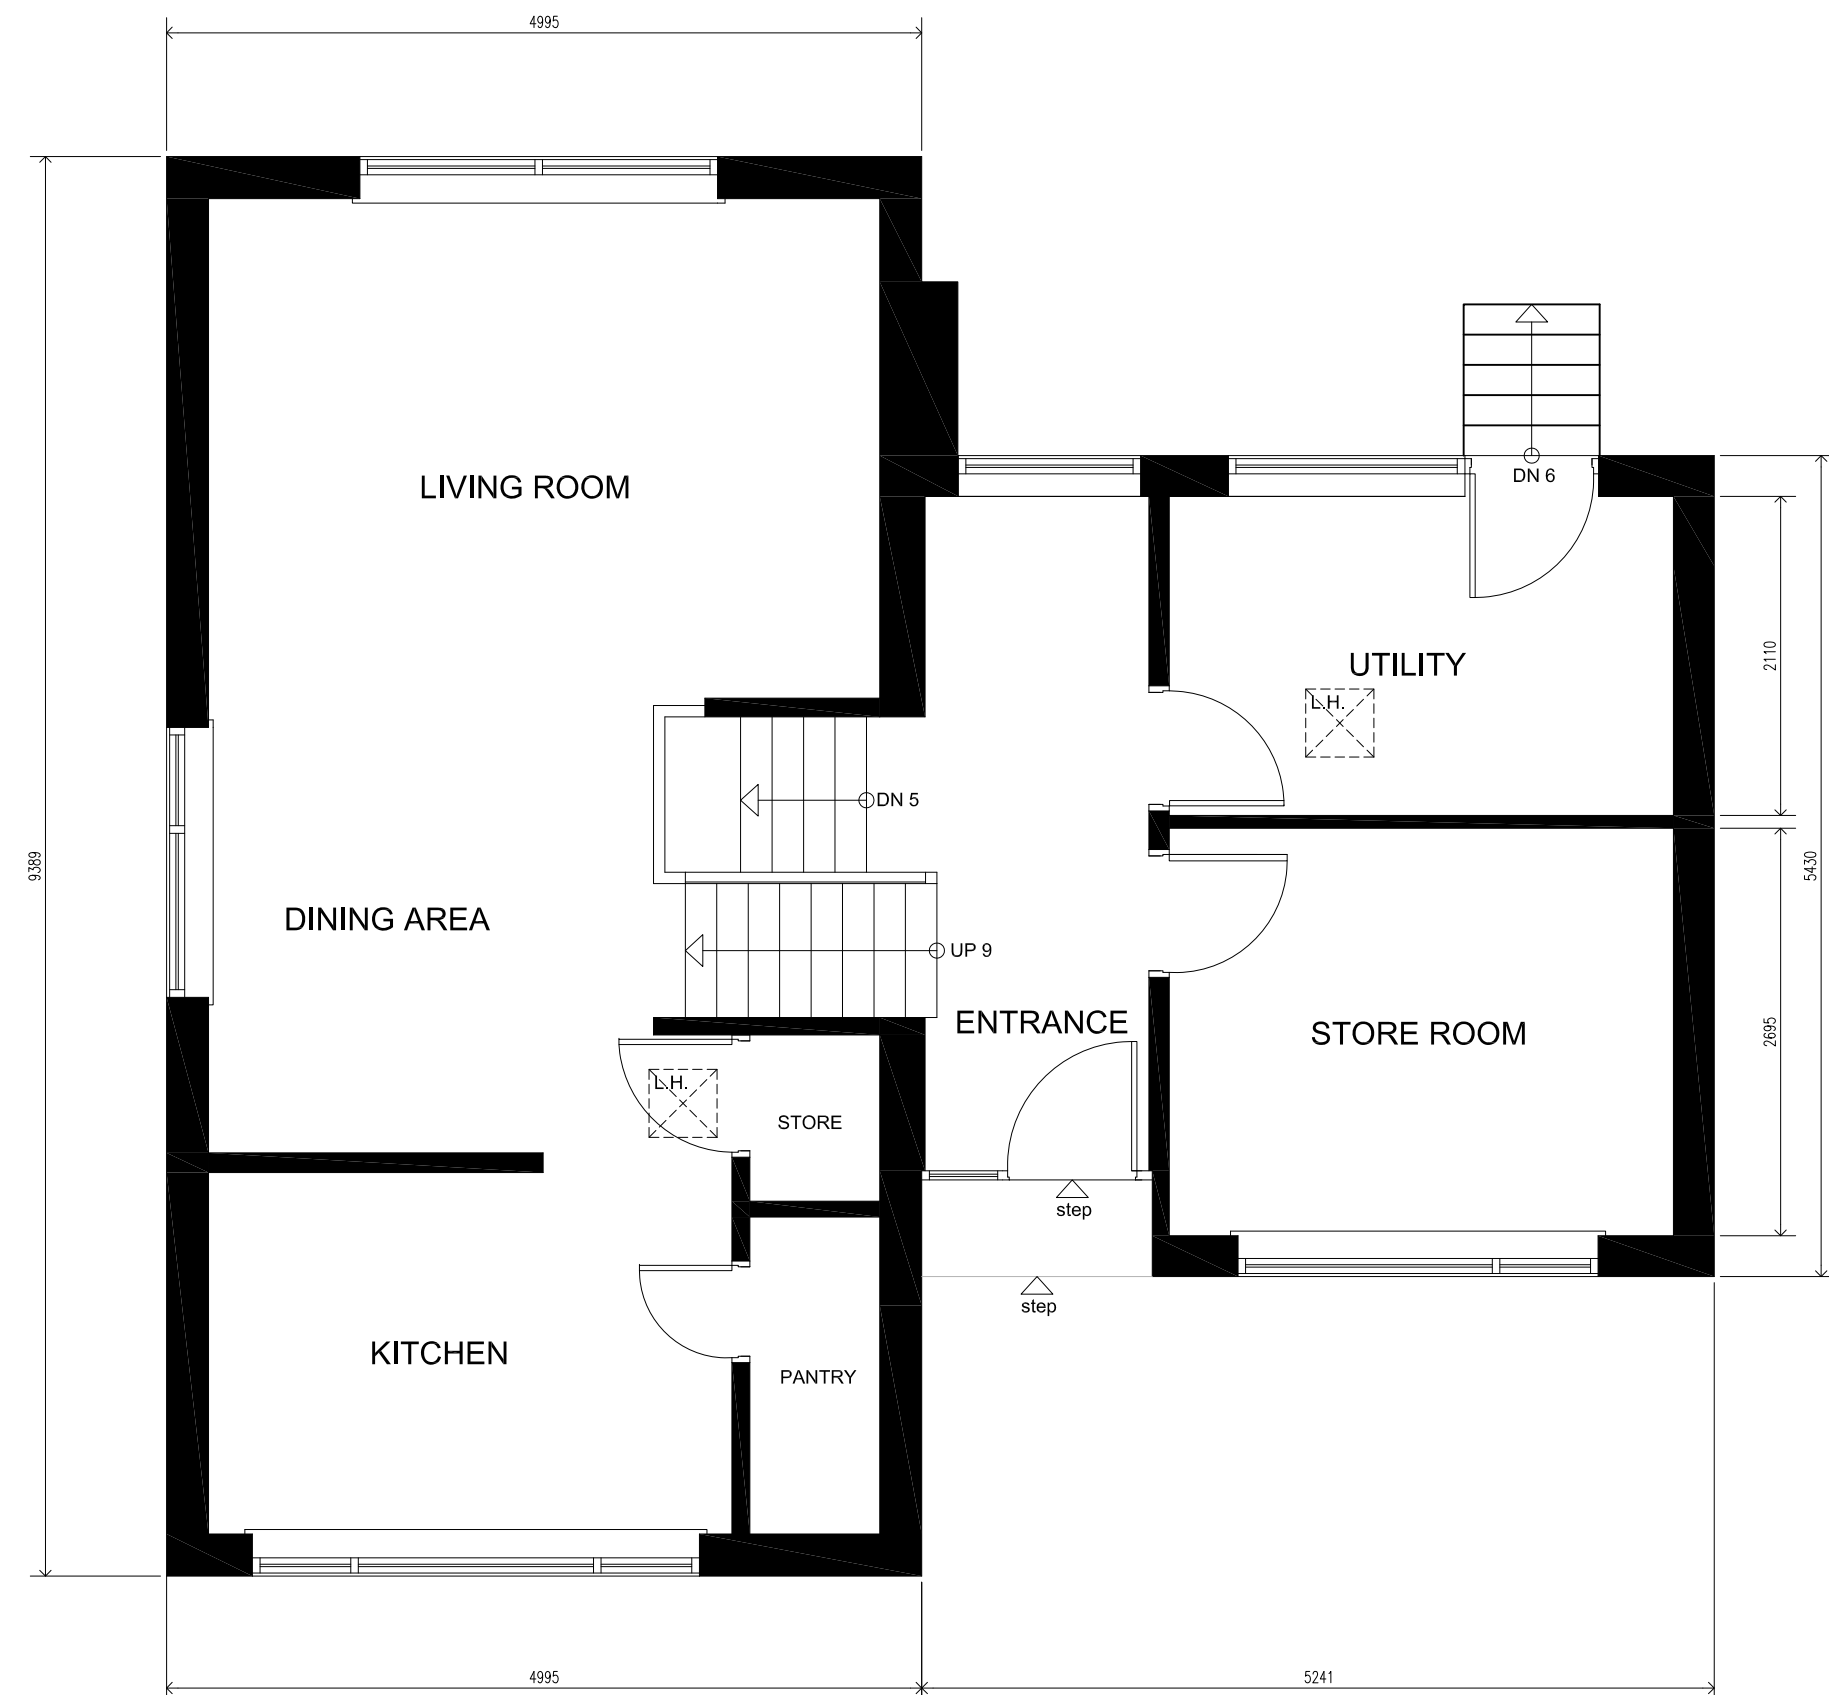
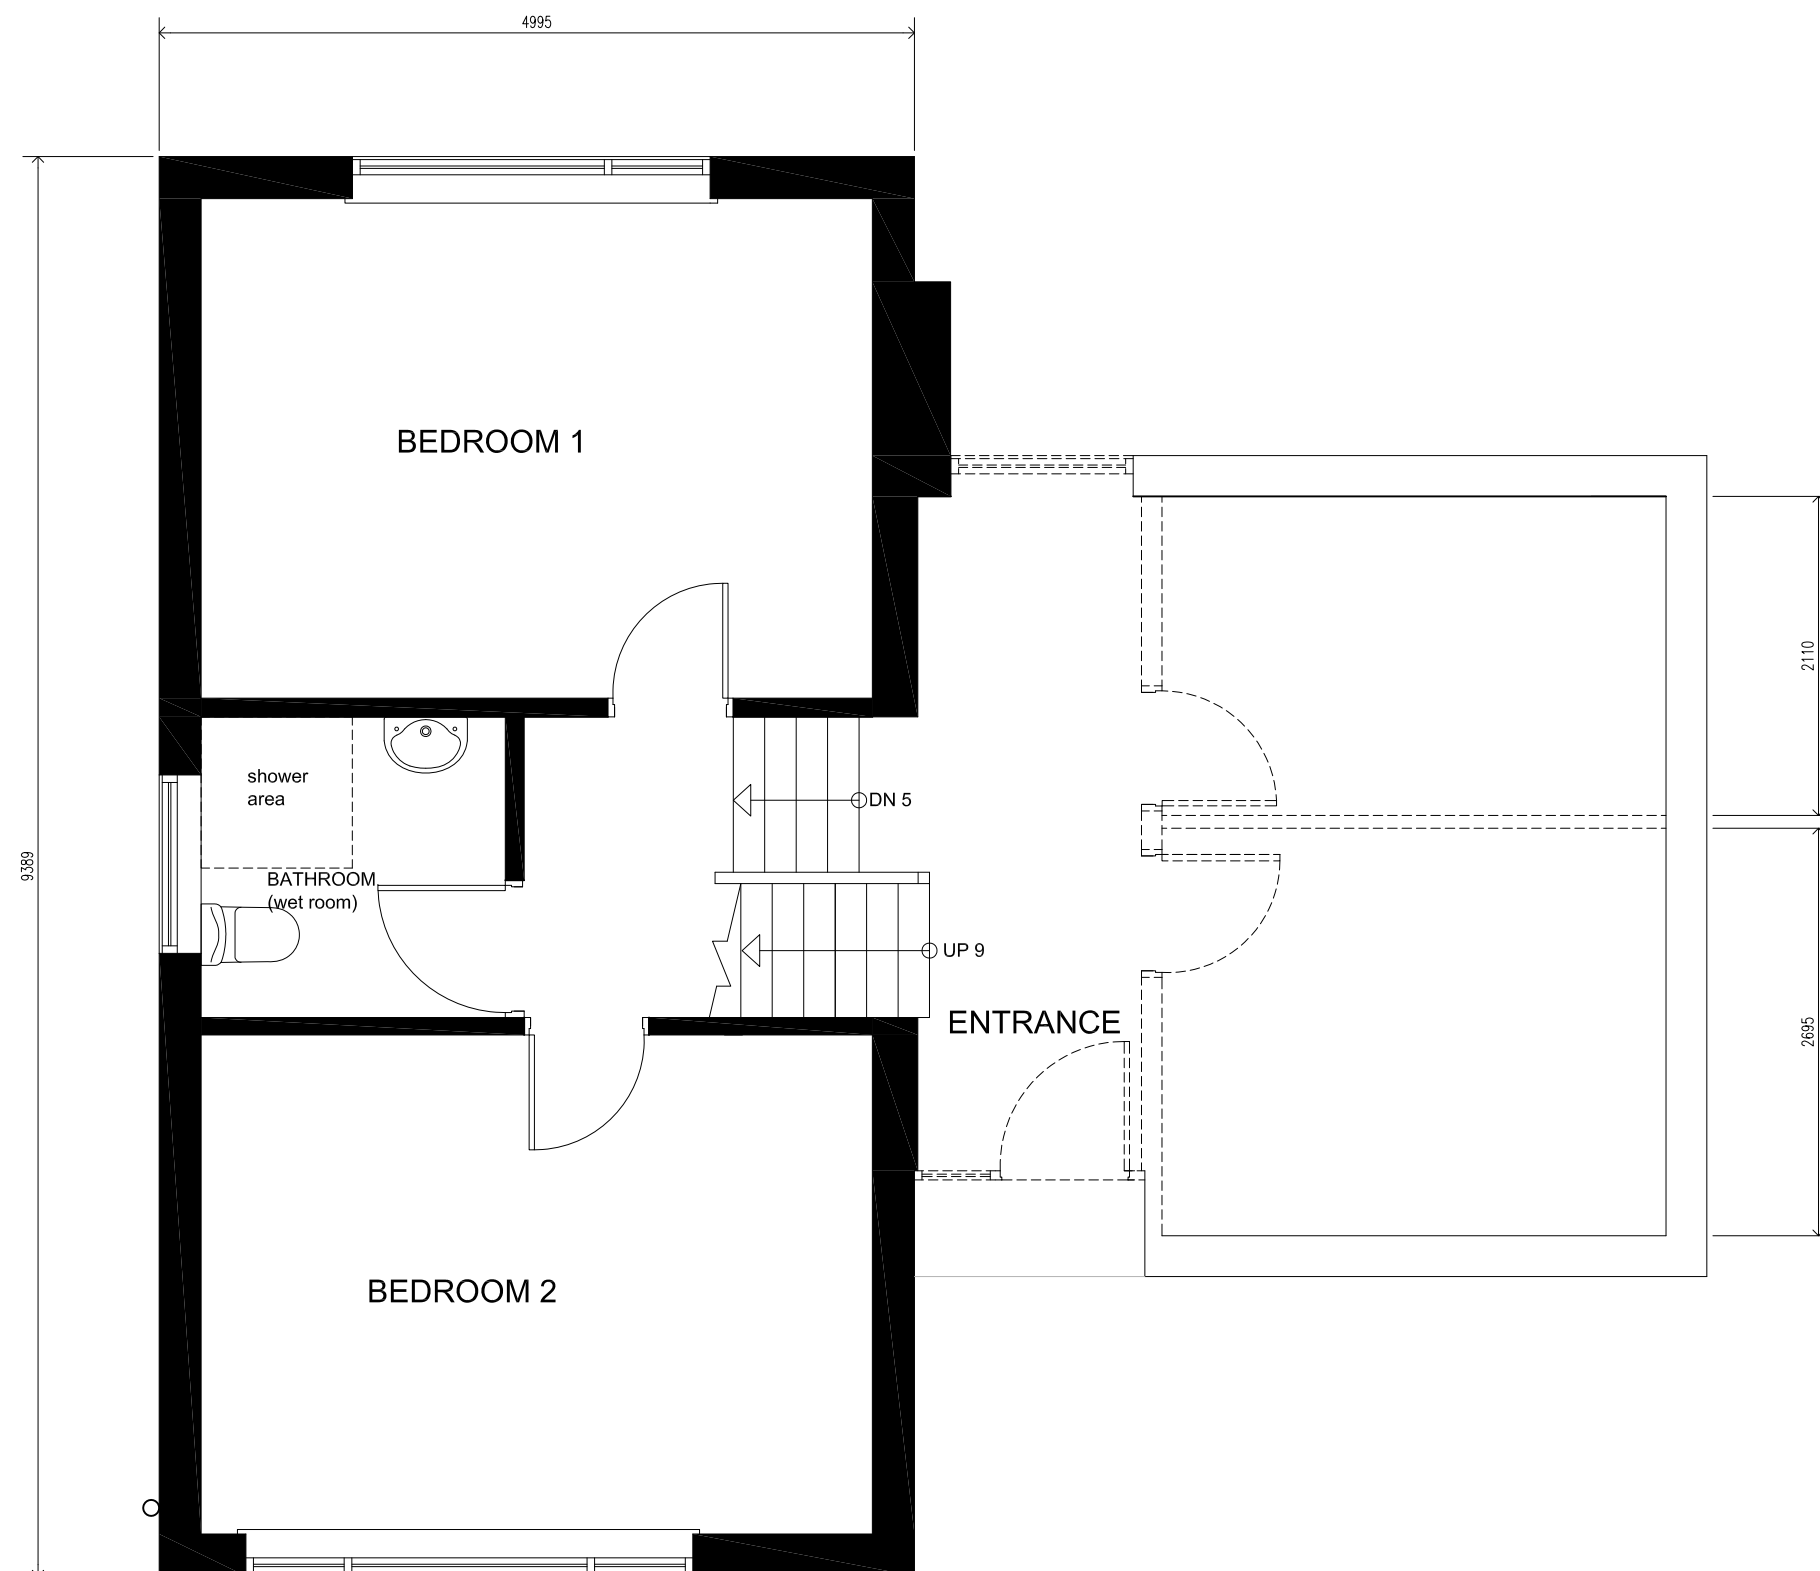
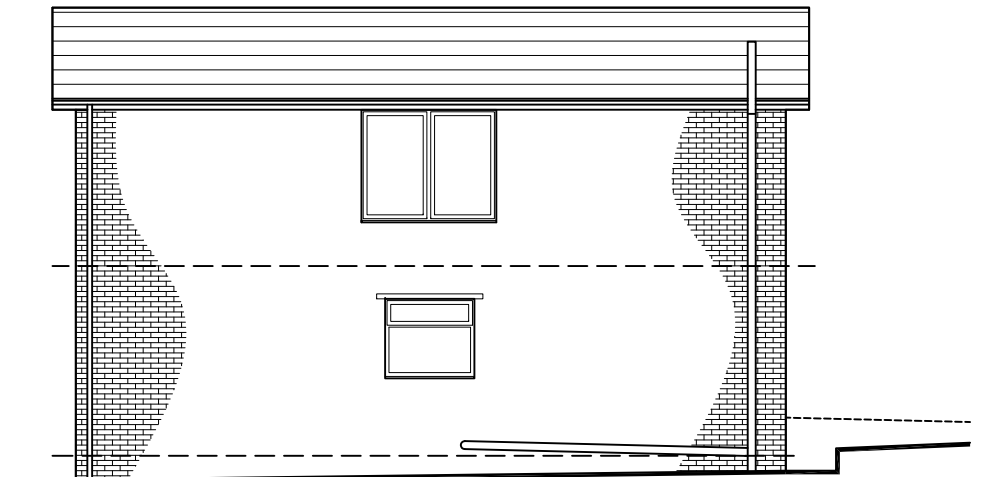


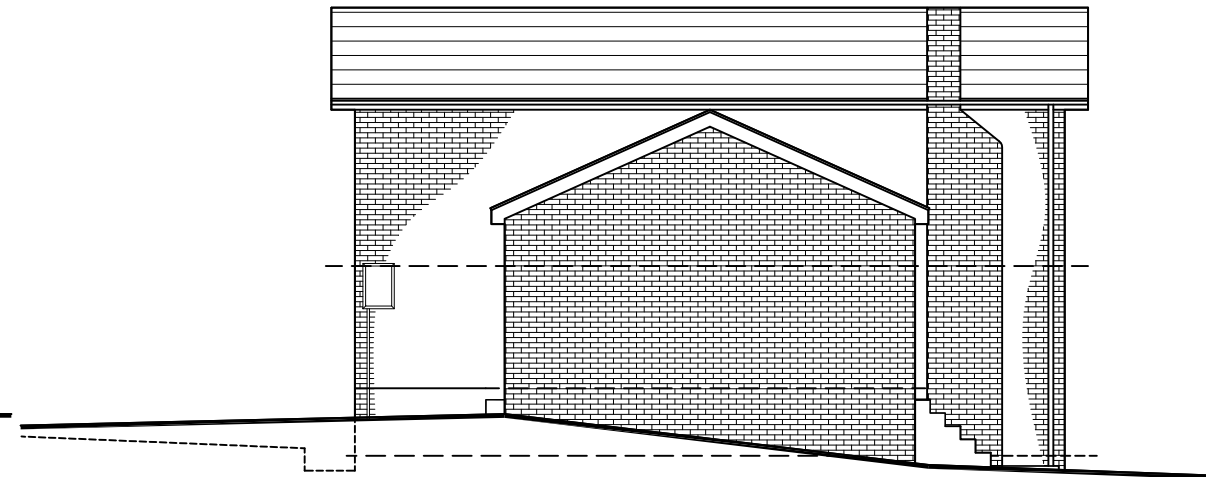

Rev:	Date:	Description:	By:
 07762656187  steven@drawit.biz  www.drawit.biz			
15 Medway Close Barough Green Barnsley S75 1NY			
Purpose: PLANNING			
Status:	EXISTING		
Dwg of:	Layout Plan, Elevations		
Client:			
Mr. S. Shaw			
Site Address:			
1 Hailh Head Road, Hoylandswaine			
Sheffield, S36 7LY			
Project:			
Proposed rear and side two storey and single storey extensions			
Drawn by:	Date:	Rev:	
SH	26/05/2013		
Scale:	Dwg No:		
As Shown	1309 103		