


SCHEMATIC SECTION A - A

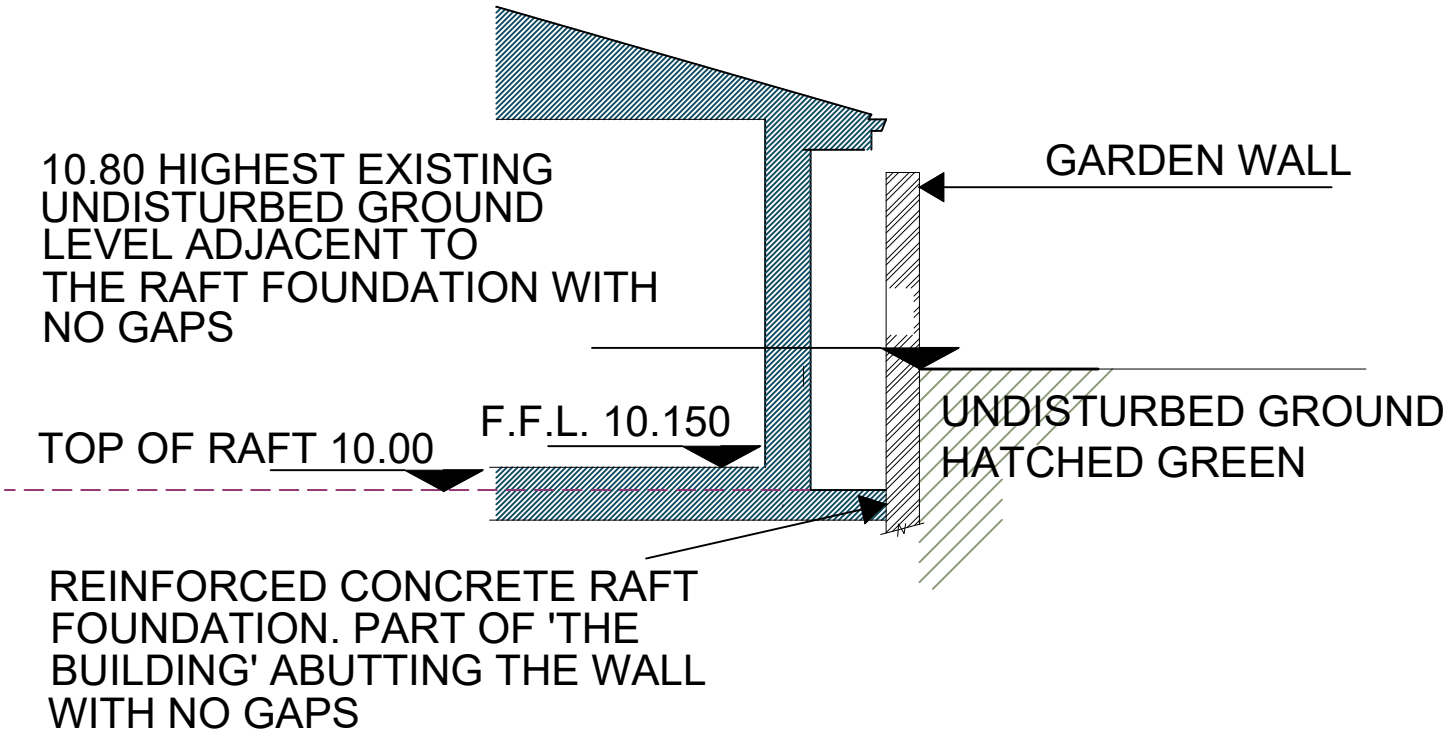

L O C A T I O N P L A N

SCALE 1:1250

WORKSHOP, STORE & GAMES ROOM
4 BURTON CRESCENT
MONK BRETTON S71 2QD