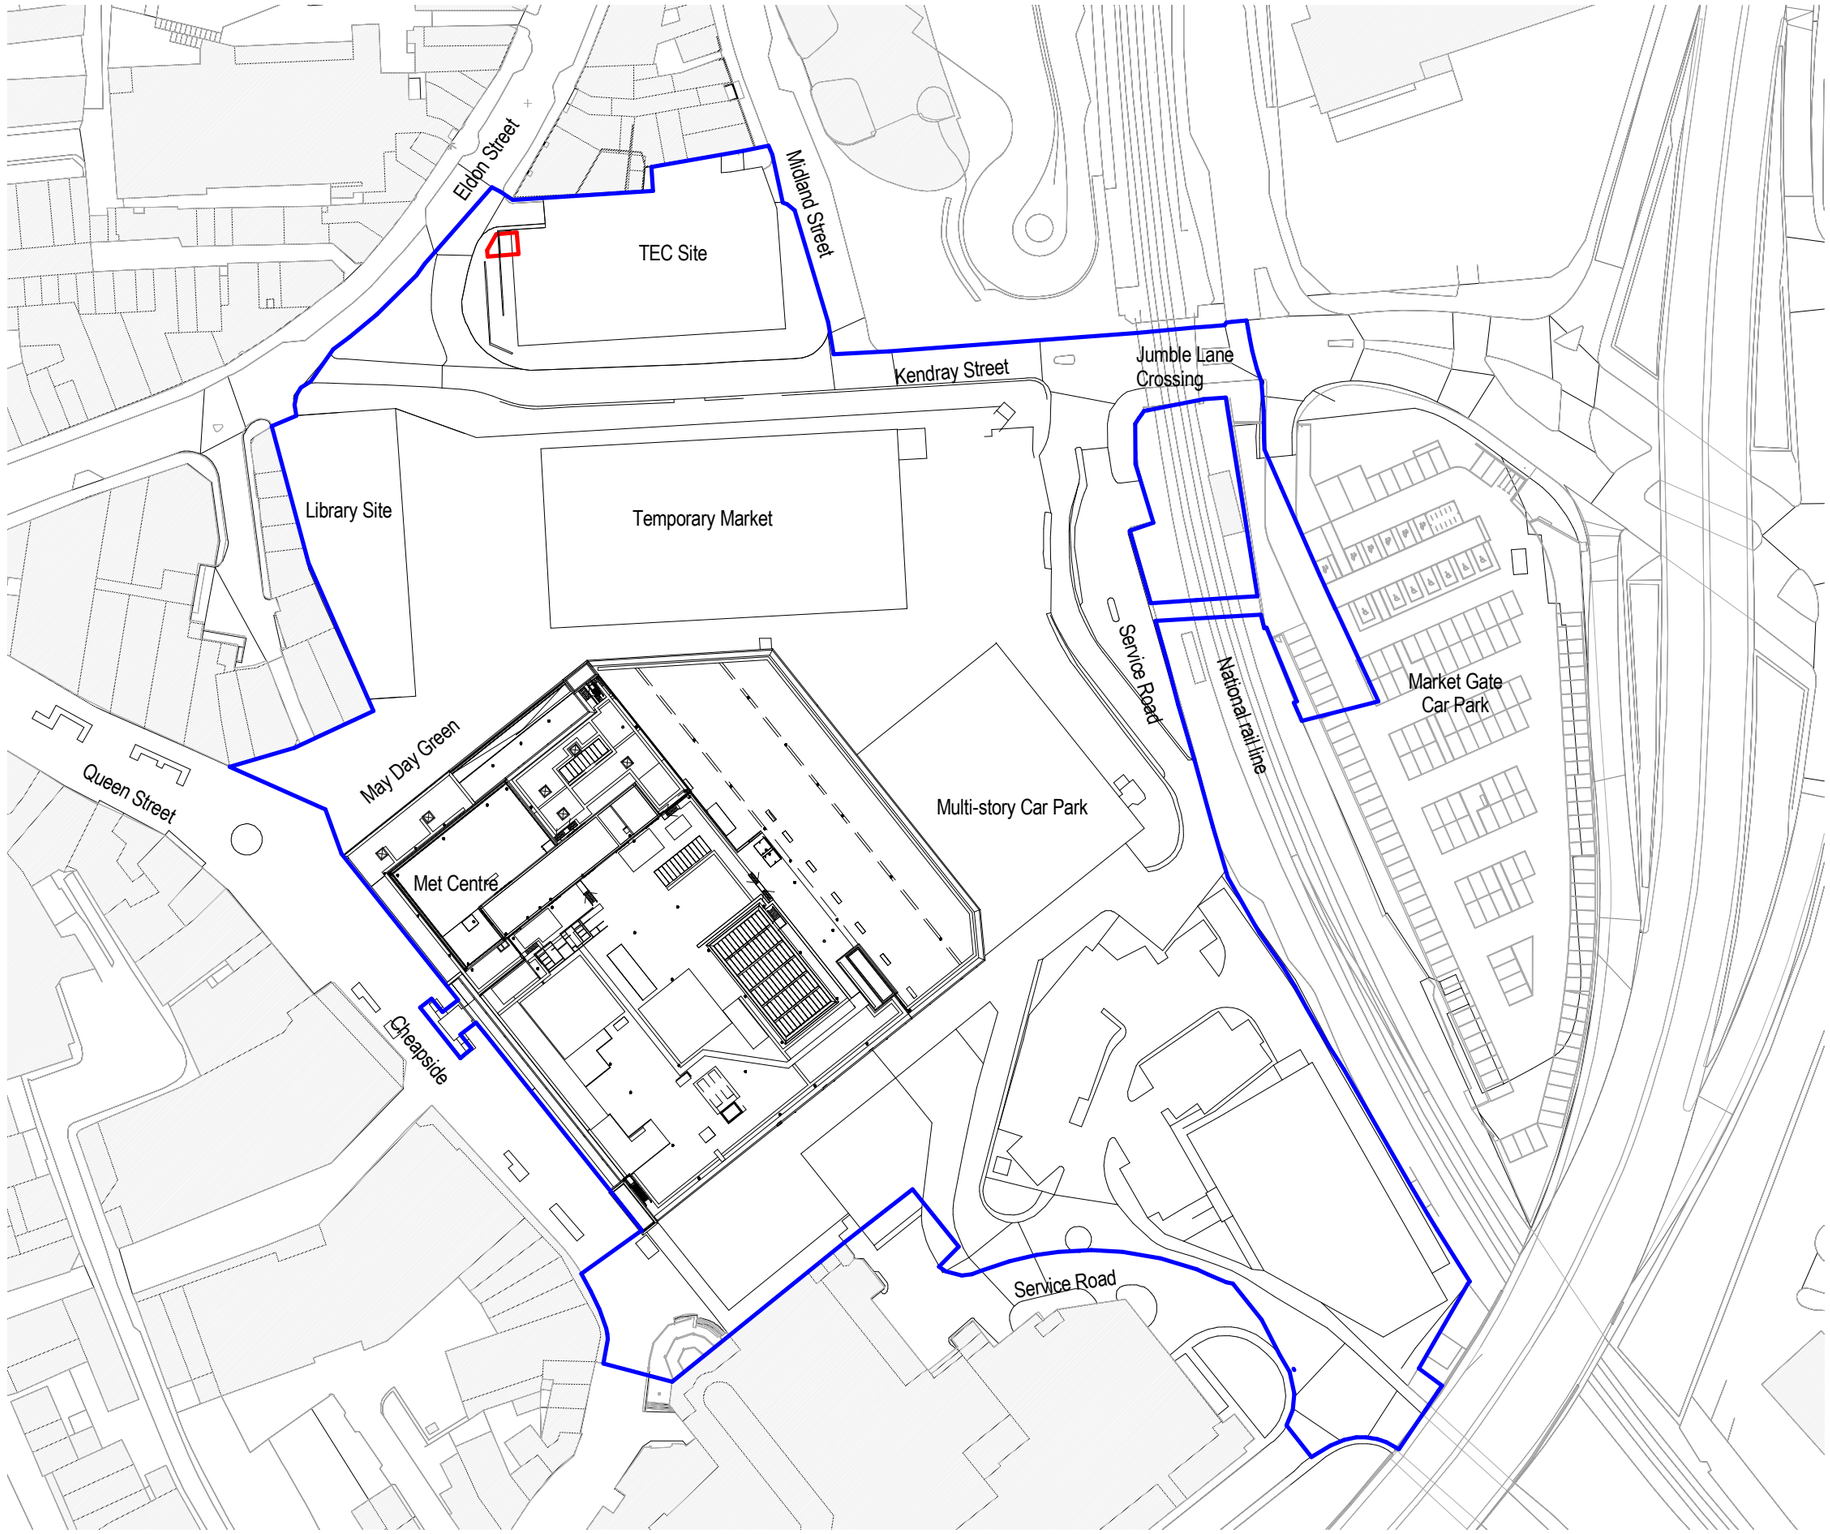


Notes:
- This drawing is copyright.
- Do not scale dimensions from this drawing.
- This drawing is to be read in conjunction with all other relevant drawings.
- All discrepancies on this drawing are to be reported to the architect.
- Do not modify any element of this drawing.
- Use drawing only for purpose(s) issued.

North Sign / Key Plan

0 5 10 15 25m 50m

1:1250 Scale @ A3

The following external model files are included within this drawing:

Key

Substation Boundary

Outline Planning Boudnary

0mm 60mm

Rev	Date	Revision Notes	Dn	Rv
P02	11/12/17	Scale revised	EA	SL
P01	07/12/17	First Issue	EA	SL

Client / Contractor

Barnsley Metropolitan Borough Council

IBI Intelligence Buildings Infrastructure www.ibigroup.com

Project

The Glass Works, Barnsley

Drawing Title

Site Location
Substation Library

Job Number	Drawing Originated Date	PAS 1192 Status Code
50727	07/12/2017	
Scale@A3	Purpose	
1 : 1250	Planning	

Drawing Number	Revision
BBTC_IBI_XX_A_F100_PL_00_11	P02