
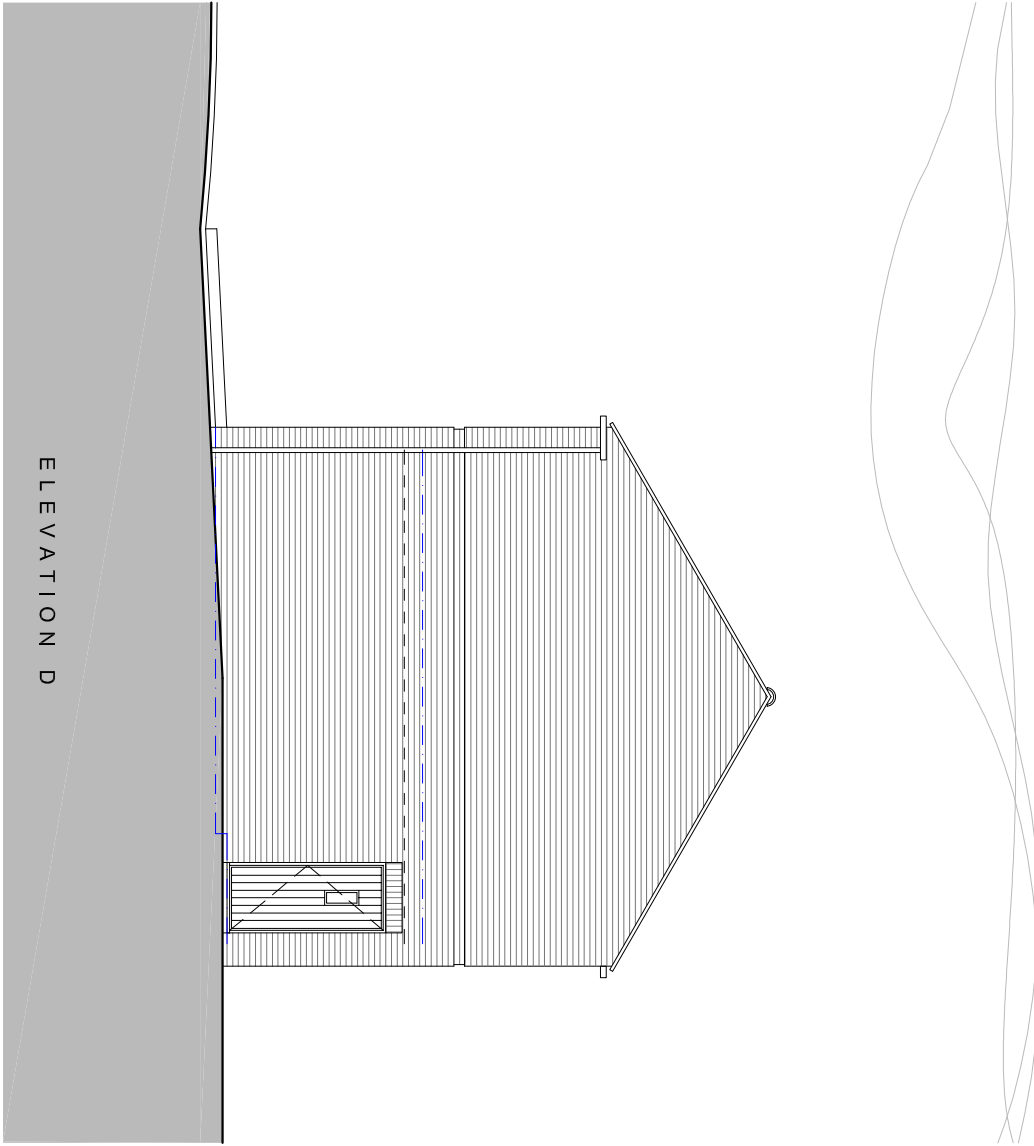
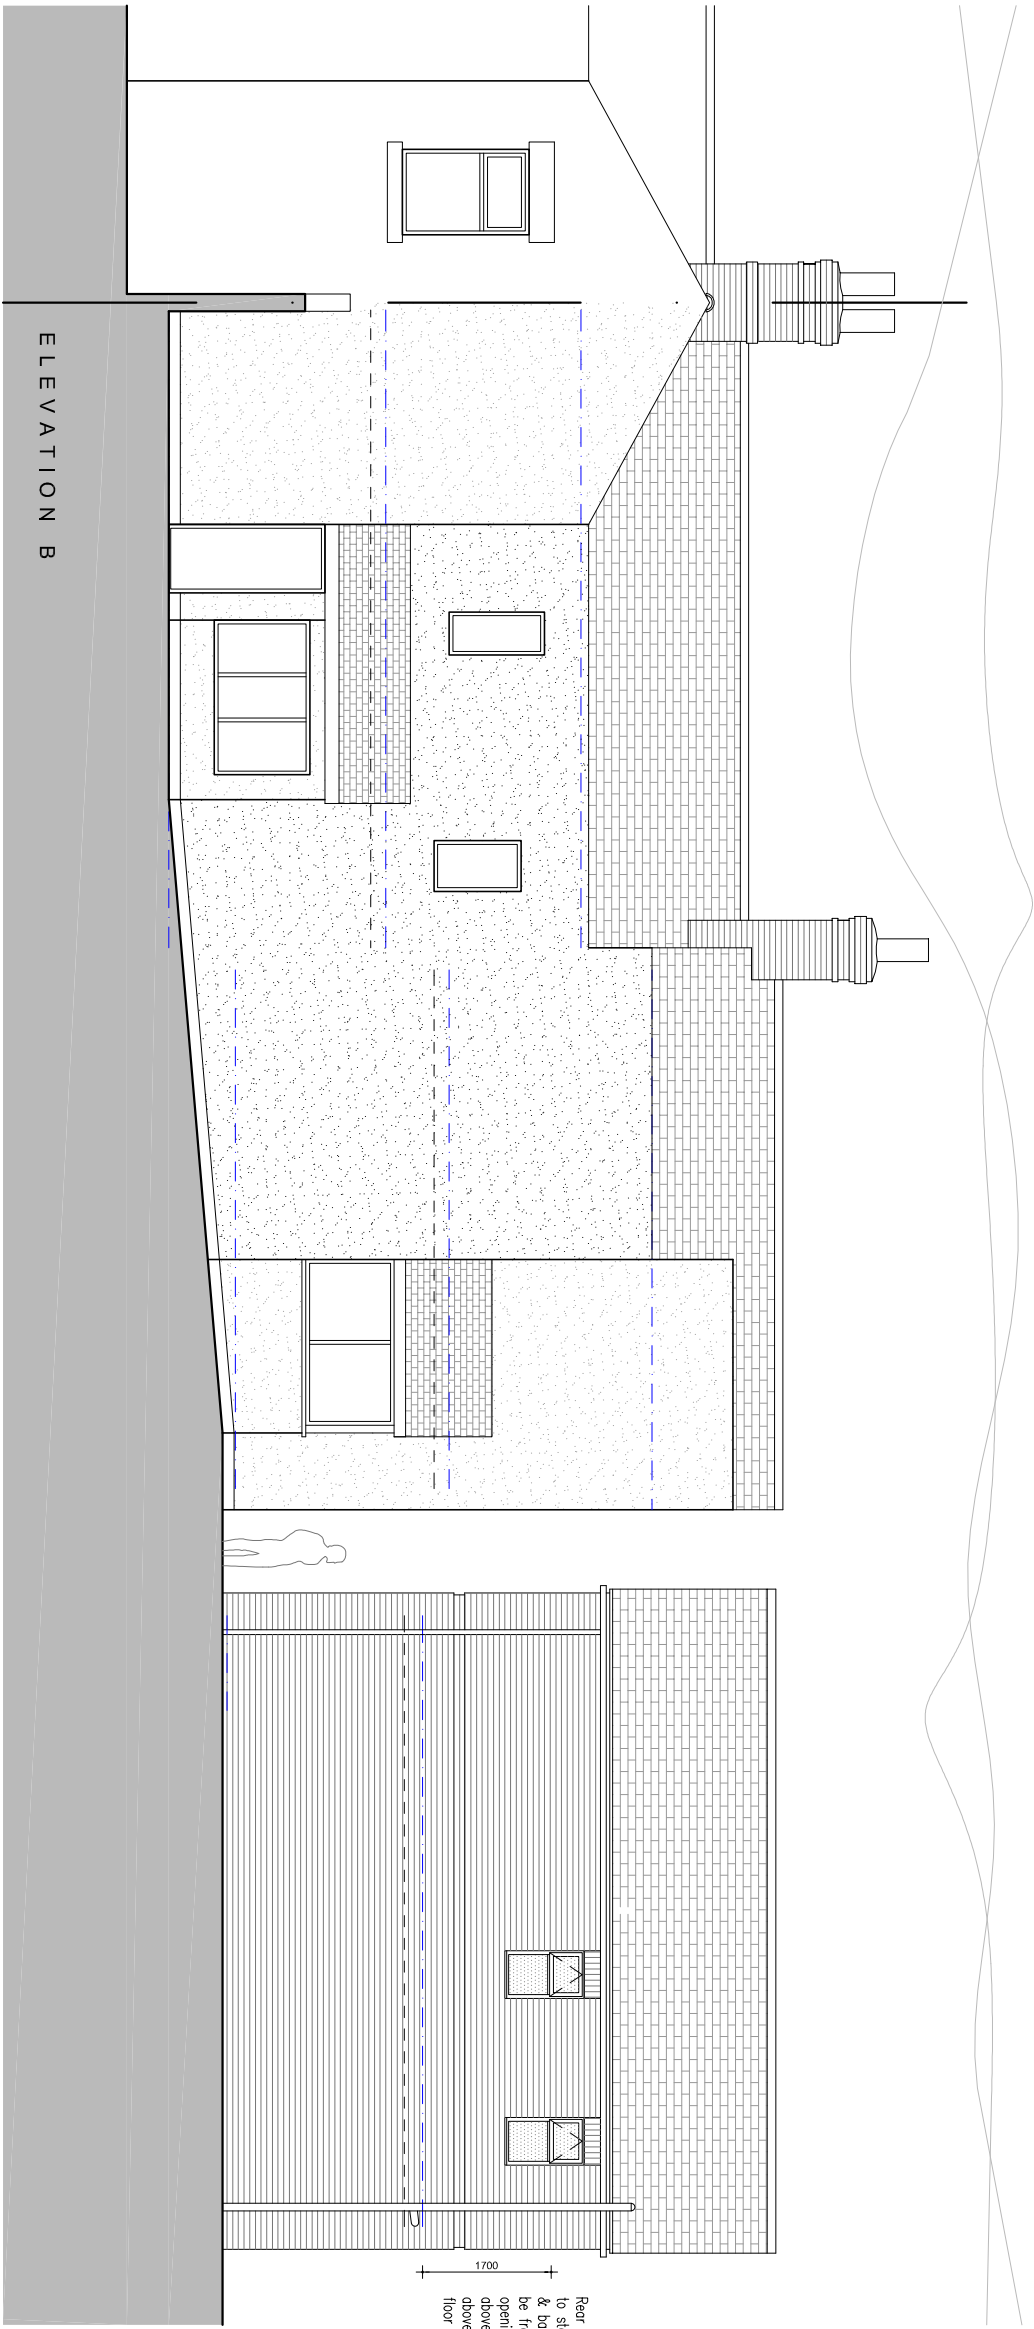
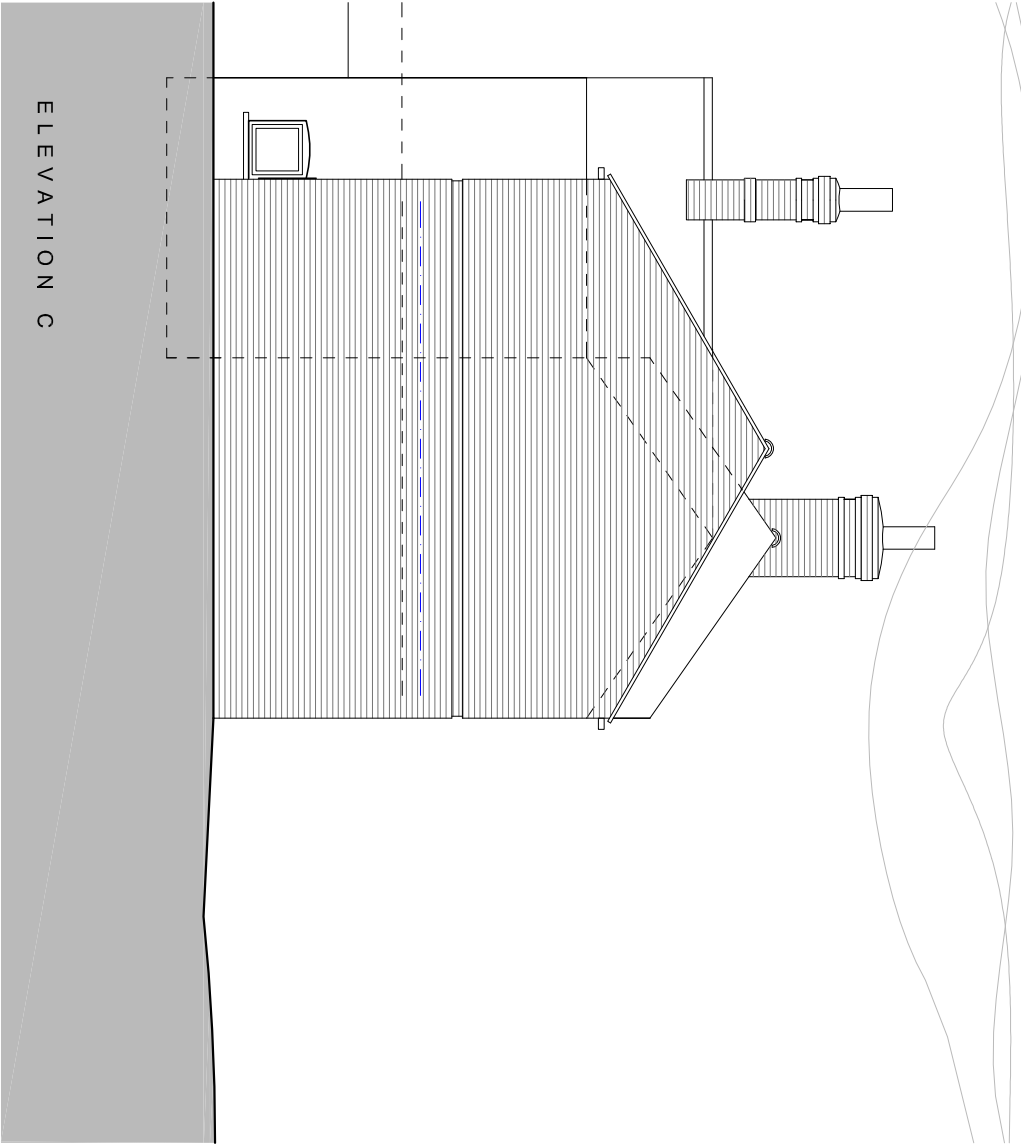


FINISHES

EXTERNAL FINISHES LEGEND

- 01 BRICK Red Portland cement with bucket handle grey mortar joints
 - 02 ROOF Concrete Slates with dry fix ridges and continuous pvc aluminium gable eaves finish
 - 03 GUTTERS & RWPS Black UPVC
 - 04 WINDOWS UPVC white /cream with easy clean hinged openings Denotes opening to be supplied as the escape.
 - 05 DOORS UPVC white /cream with easy clean hinged openings Denotes opening to be supplied as the escape.
 - 06 STRING COURSE Garage door metal sectional /roller in white/cream or black
 - 07 HEADS Brick soldier course.
- ALL MATERIAL SPECIFICATIONS TO MEET THE REQUIREMENTS OF THE PLANNING DEPARTMENT.

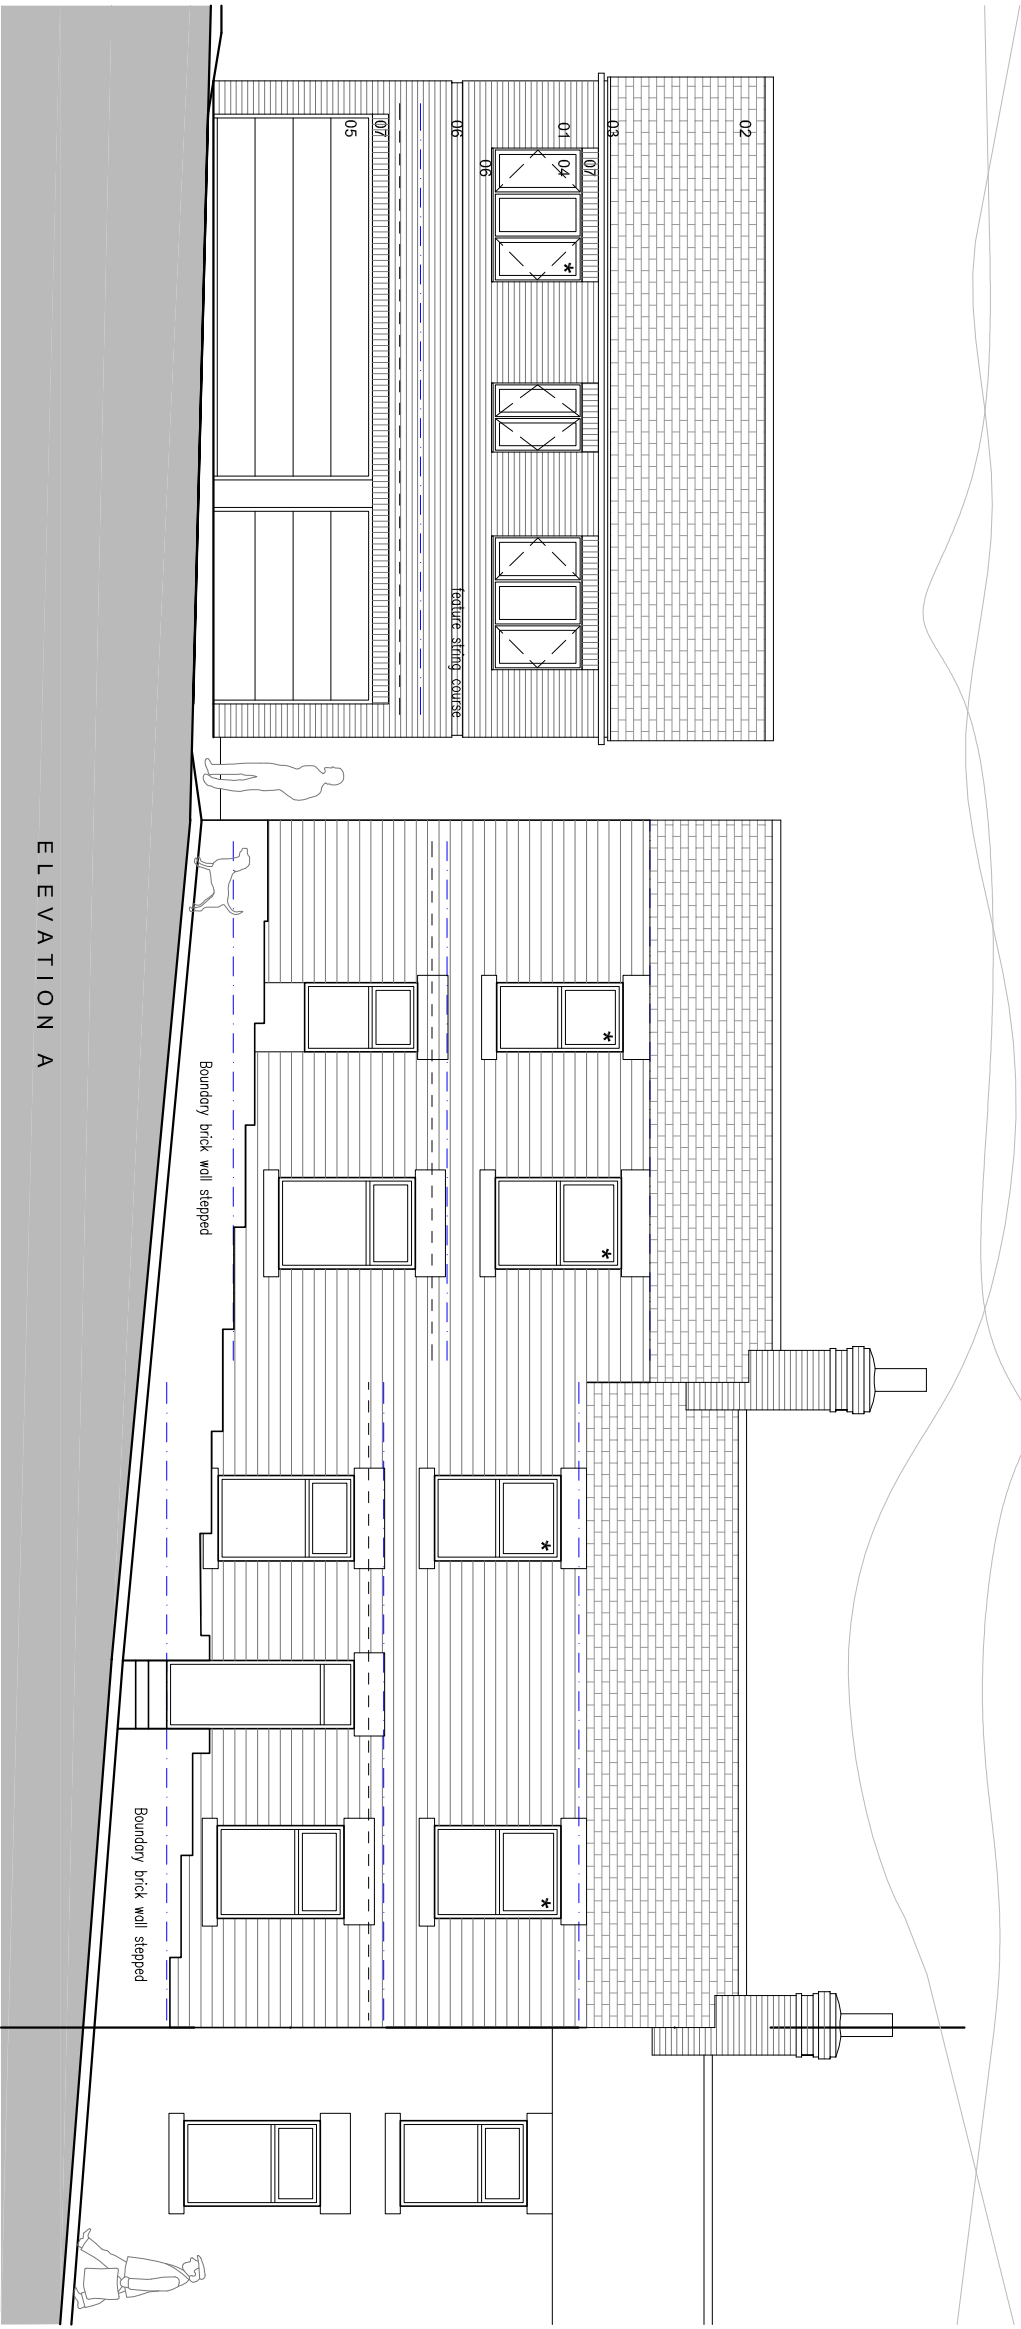

A 17.03.18
Revised drawings and details
Window openings & brick setting amended as per planning
Reason to Issue
RR
OK



Russell Robinson
Architecture

T: 0114 2322882 M: +44 (0)153 543 5837 E: russell@rrobust.com
www.russellrobinson.co.uk

2a Acorn Hill Sunnington Sheffield S6 6AW

Client

Project 117-119 Cherry Tree Street,
Elsacar, Barnsley, S74 8DG

Title

Proposed Elevations

Project No.	Scale @ 1/2	Date	Drawn By
247	1:100	JUNE 2018	RSR
Status	Number	Revision	
PLANNING	03	A	

© COPYRIGHT EXISTS ON THE DESIGNS AND INFORMATION SHOWN ON THIS DRAWING or containing work of any kind. No dimensions to be scaled from this drawing. Any discrepancies in dimensions to be reported immediately.