
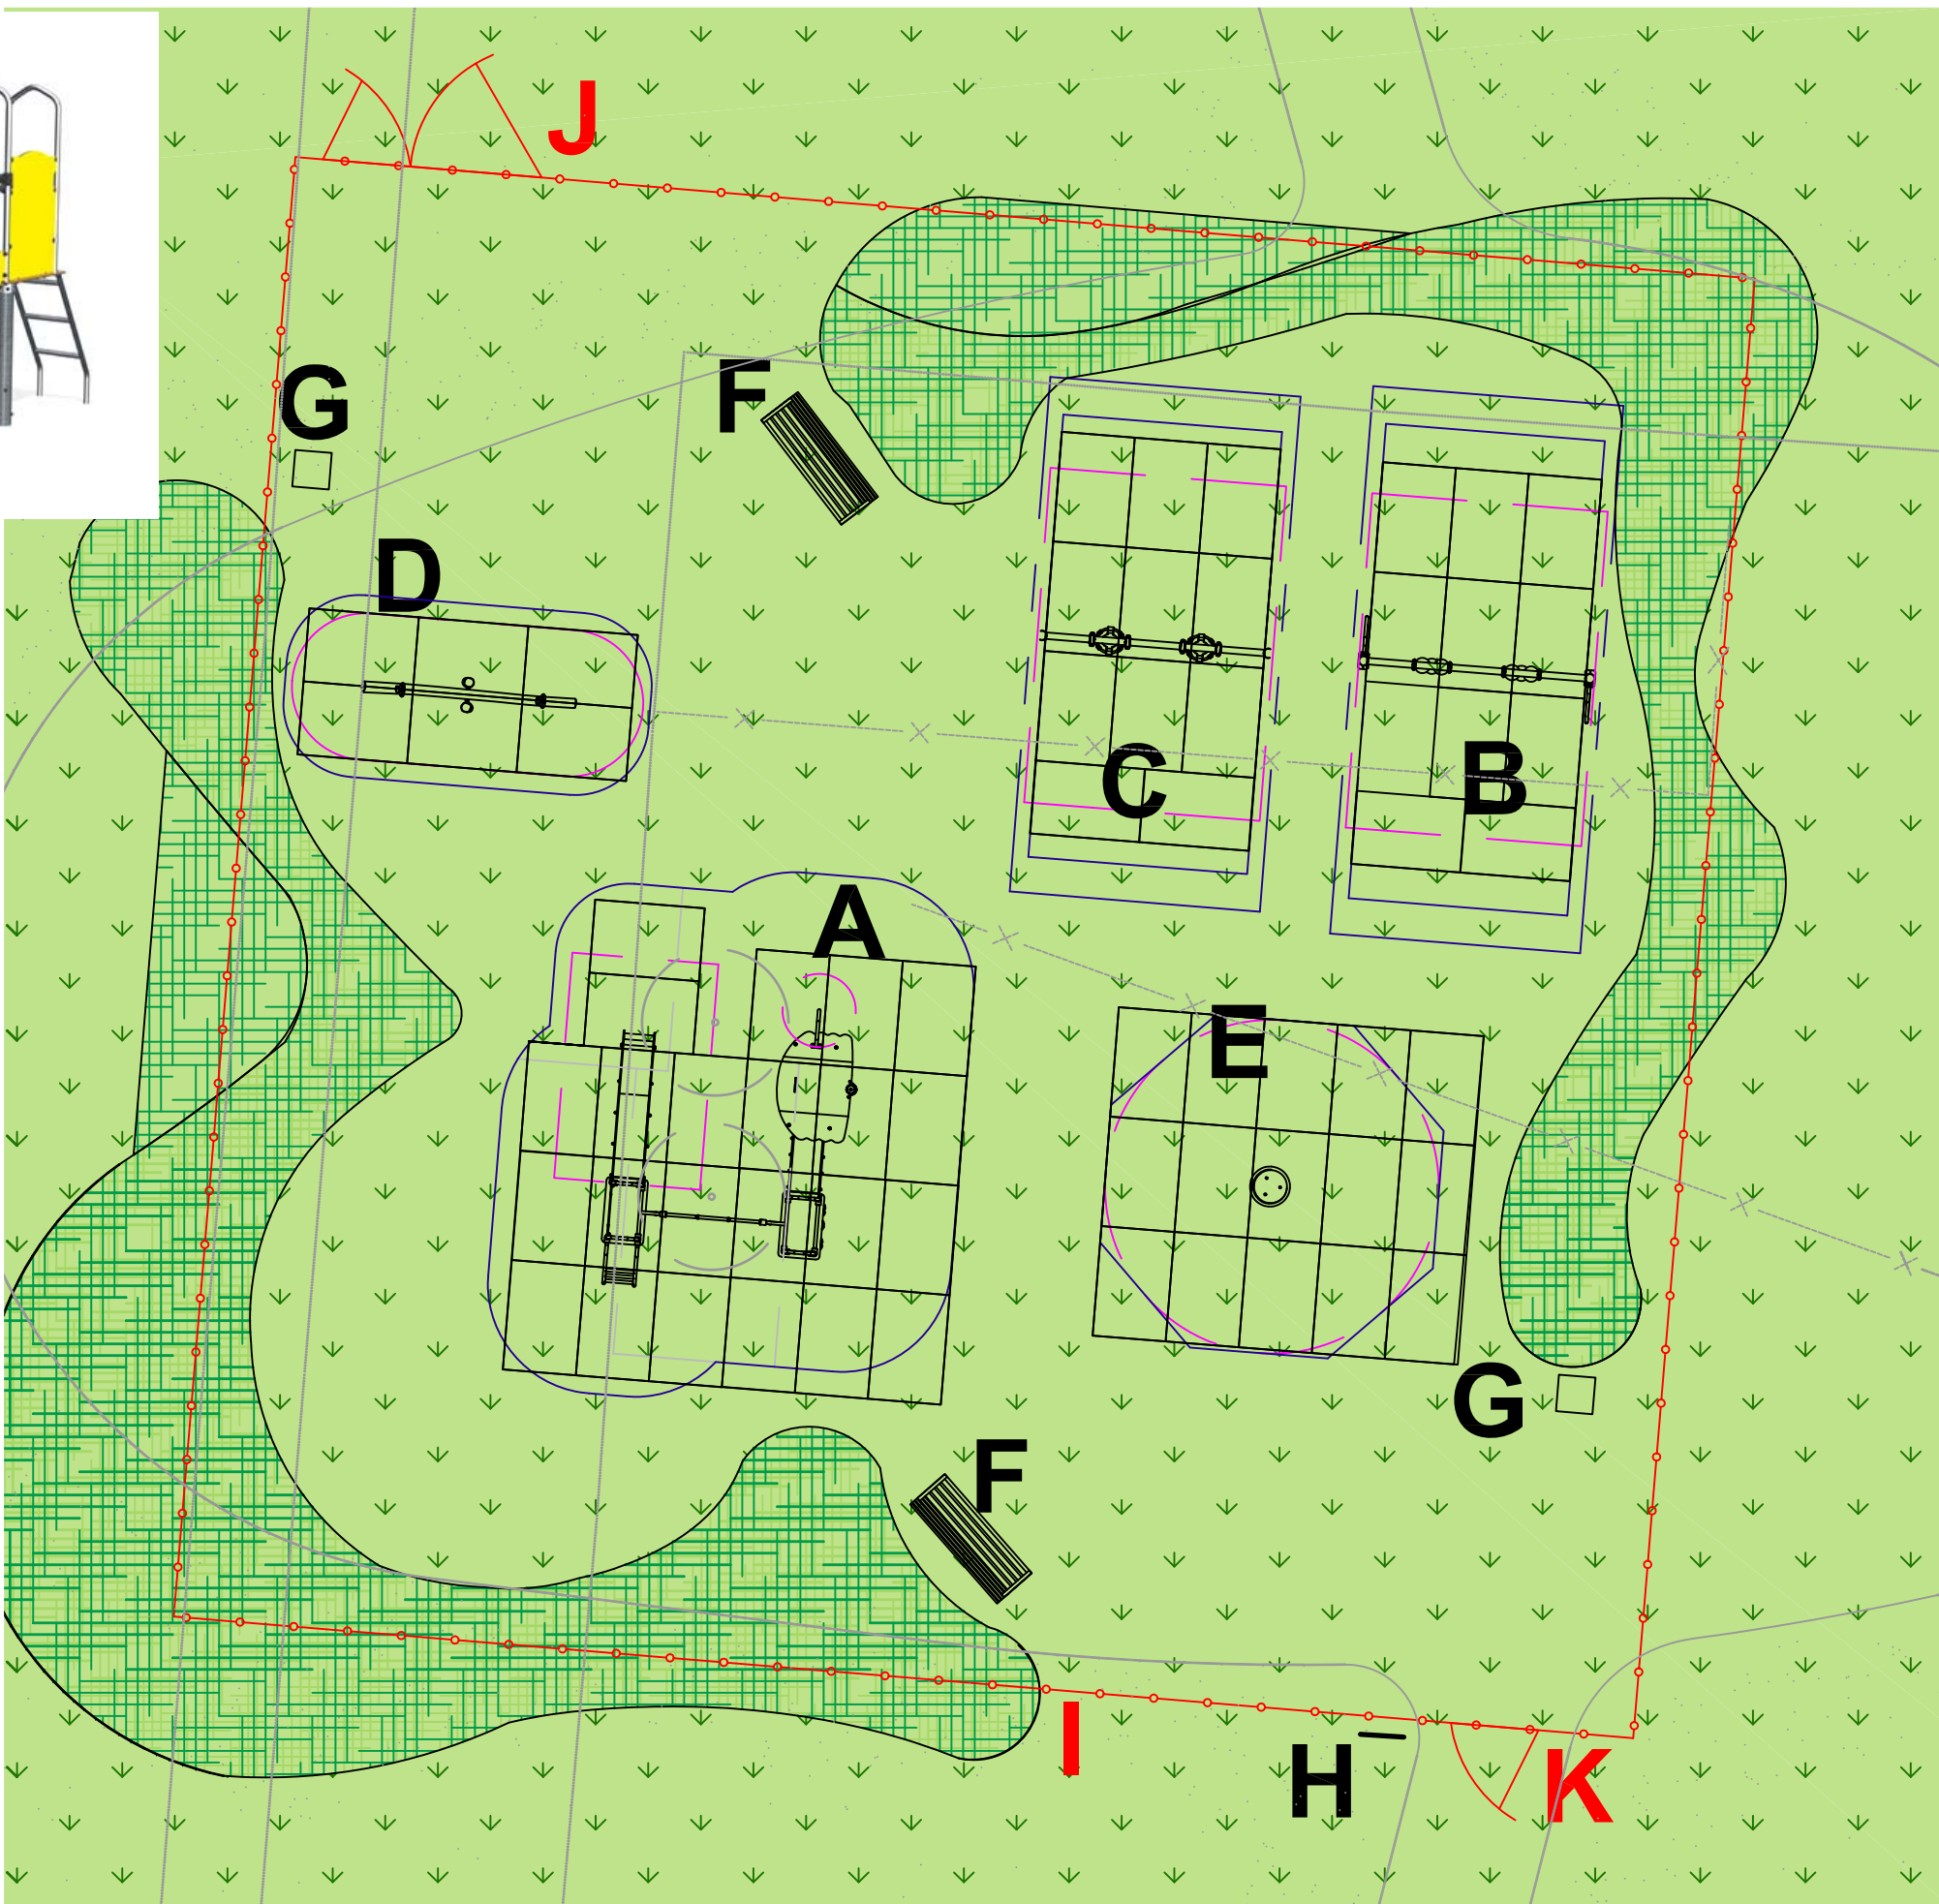


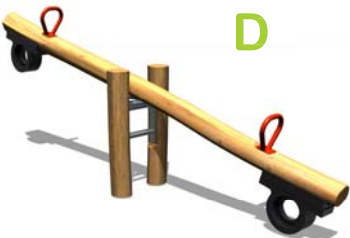

ITEMS LIST

Equipment		
A. Diabolo Multiplay Unit	Ref: J3832A	
B. Anti Wrap Swing 2m	Ref: J476A	
C. Anti Wrap Cradle Seats Ht 2m	Ref: J480A	
D. Origin Seesaw	Ref: J4920A	
E. Rotofun Spinning Bowl	Ref: J2595A	

Ancillaries		
F. Chaumont Bench x2	Ref: RBA8	
G. Broxap Derby Standard Litter Bin 120 Litre (Black) x2	Ref: UKBX452550-s	
H. A2 Sign Post and Panel	Ref: UKA2PP	
I. 76Lm Bowtop Fence 1.2m high PPC green		
J. Prosafe Combination Gate 1.2m high PPC yellow		
K. Prosafe Gate 1.2m high PPC yellow		

Groundworks
Area to be surfaced with 99m² Grassmat Safer Surfacing.

Miscellaneous
A Post Installation Inspection has been included.

Optional Extras
145m² Shrub Planting - 4 Plants per m² - 'Dogwood', 'Hazel Shrub' and 'Hebe'.

100m² Turf to be laid over existing topsoil under grassmat areas.

Subject to full site survey from a Proludic Representative.

Based on a flat fully established grass site.

Proposed Grassmat Safer surfacing is based on a fully established grass site including a minimum of 150mm of good quality soil and turf (we have priced for Turf as an Optional Extra, Topsoil to be provided by client prior to Proludics arrival).

Preliminaries have been included within your quotation, these equate to site setup, site storage, delivery, unloading of equipment, site welfare, heras fencing & signage and skips (this can also include supervision where necessary).

Topsoil & Turf/Seed to be done by others (watering is the responsibility of others and has not been costed for).

All pathways and any soft landscaping works to be done by others.

Clients DWG Ref: THURNSCOE Planning Layout REV8 has been used as a background to illustrate the suggested space required for the LEAP.

PRODUCT KEY			
	Grassmat		Fencing & Gates (by others)
	Sensory Planting (Optional Extra)		Client Plan
	Free Fall		Free Space

School Street LEAP

Keepmoat Homes Rotherham

DATE: 09/11/2017

REF: 1711.17767(SchoolStreetLEAP_KeepmoatRotherham)

REV: -

DB: AL

CB: RS

SCALE: 1:100@A3

