
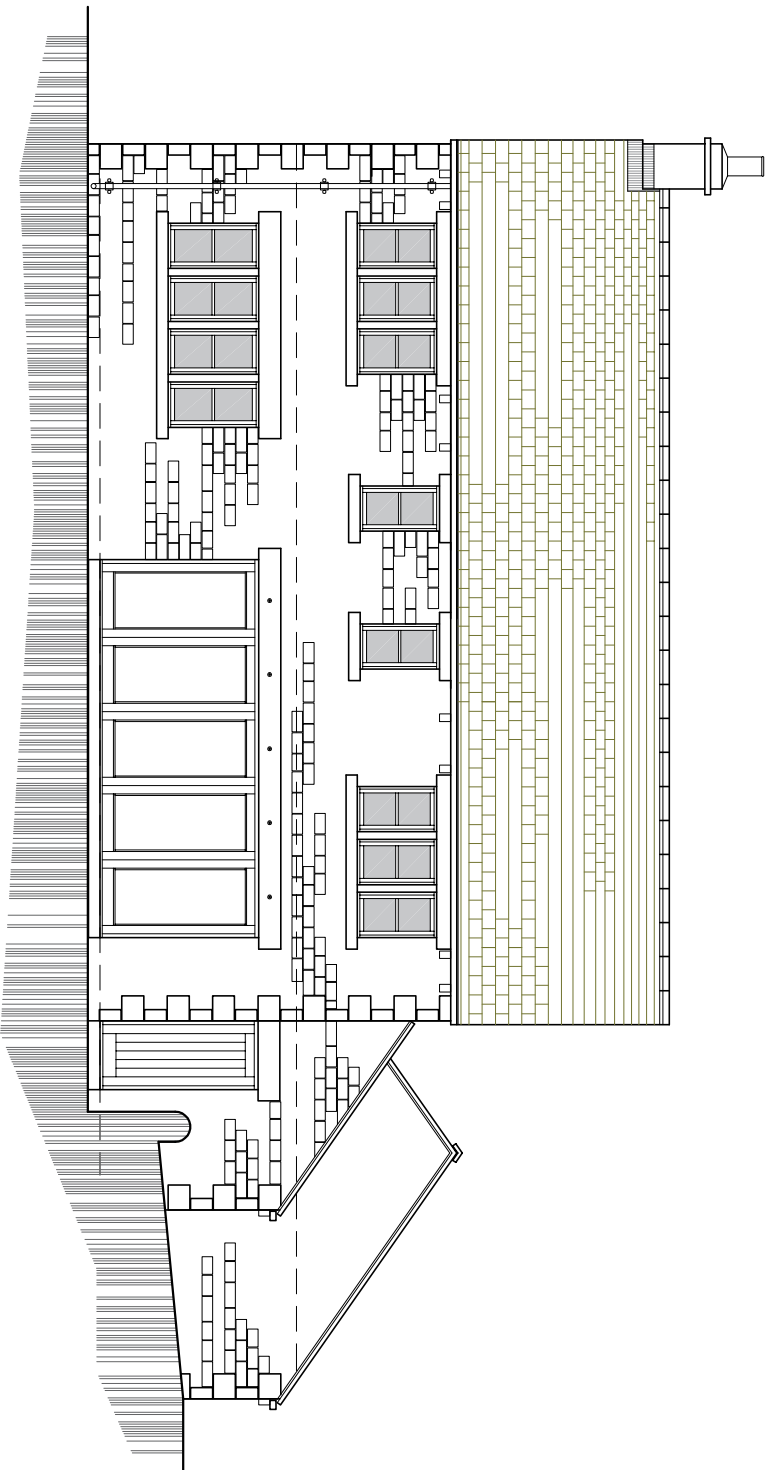
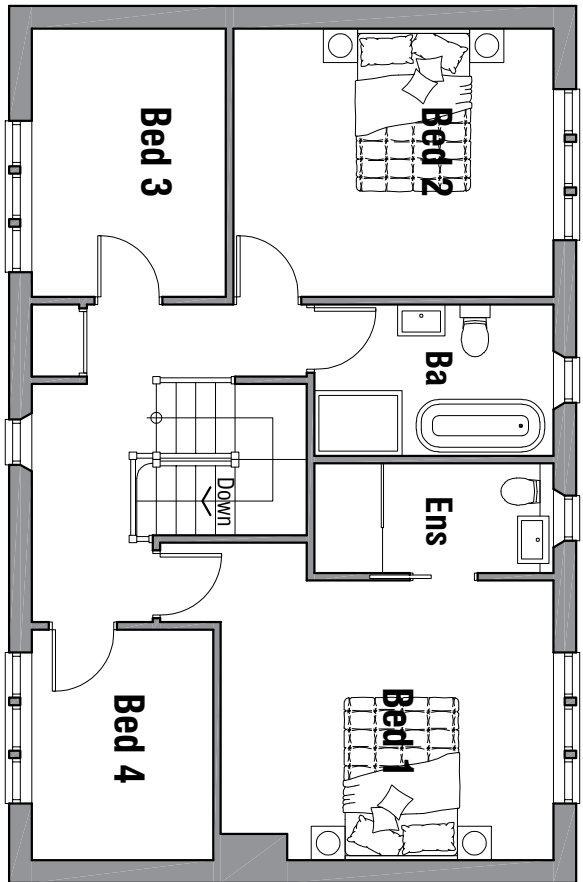
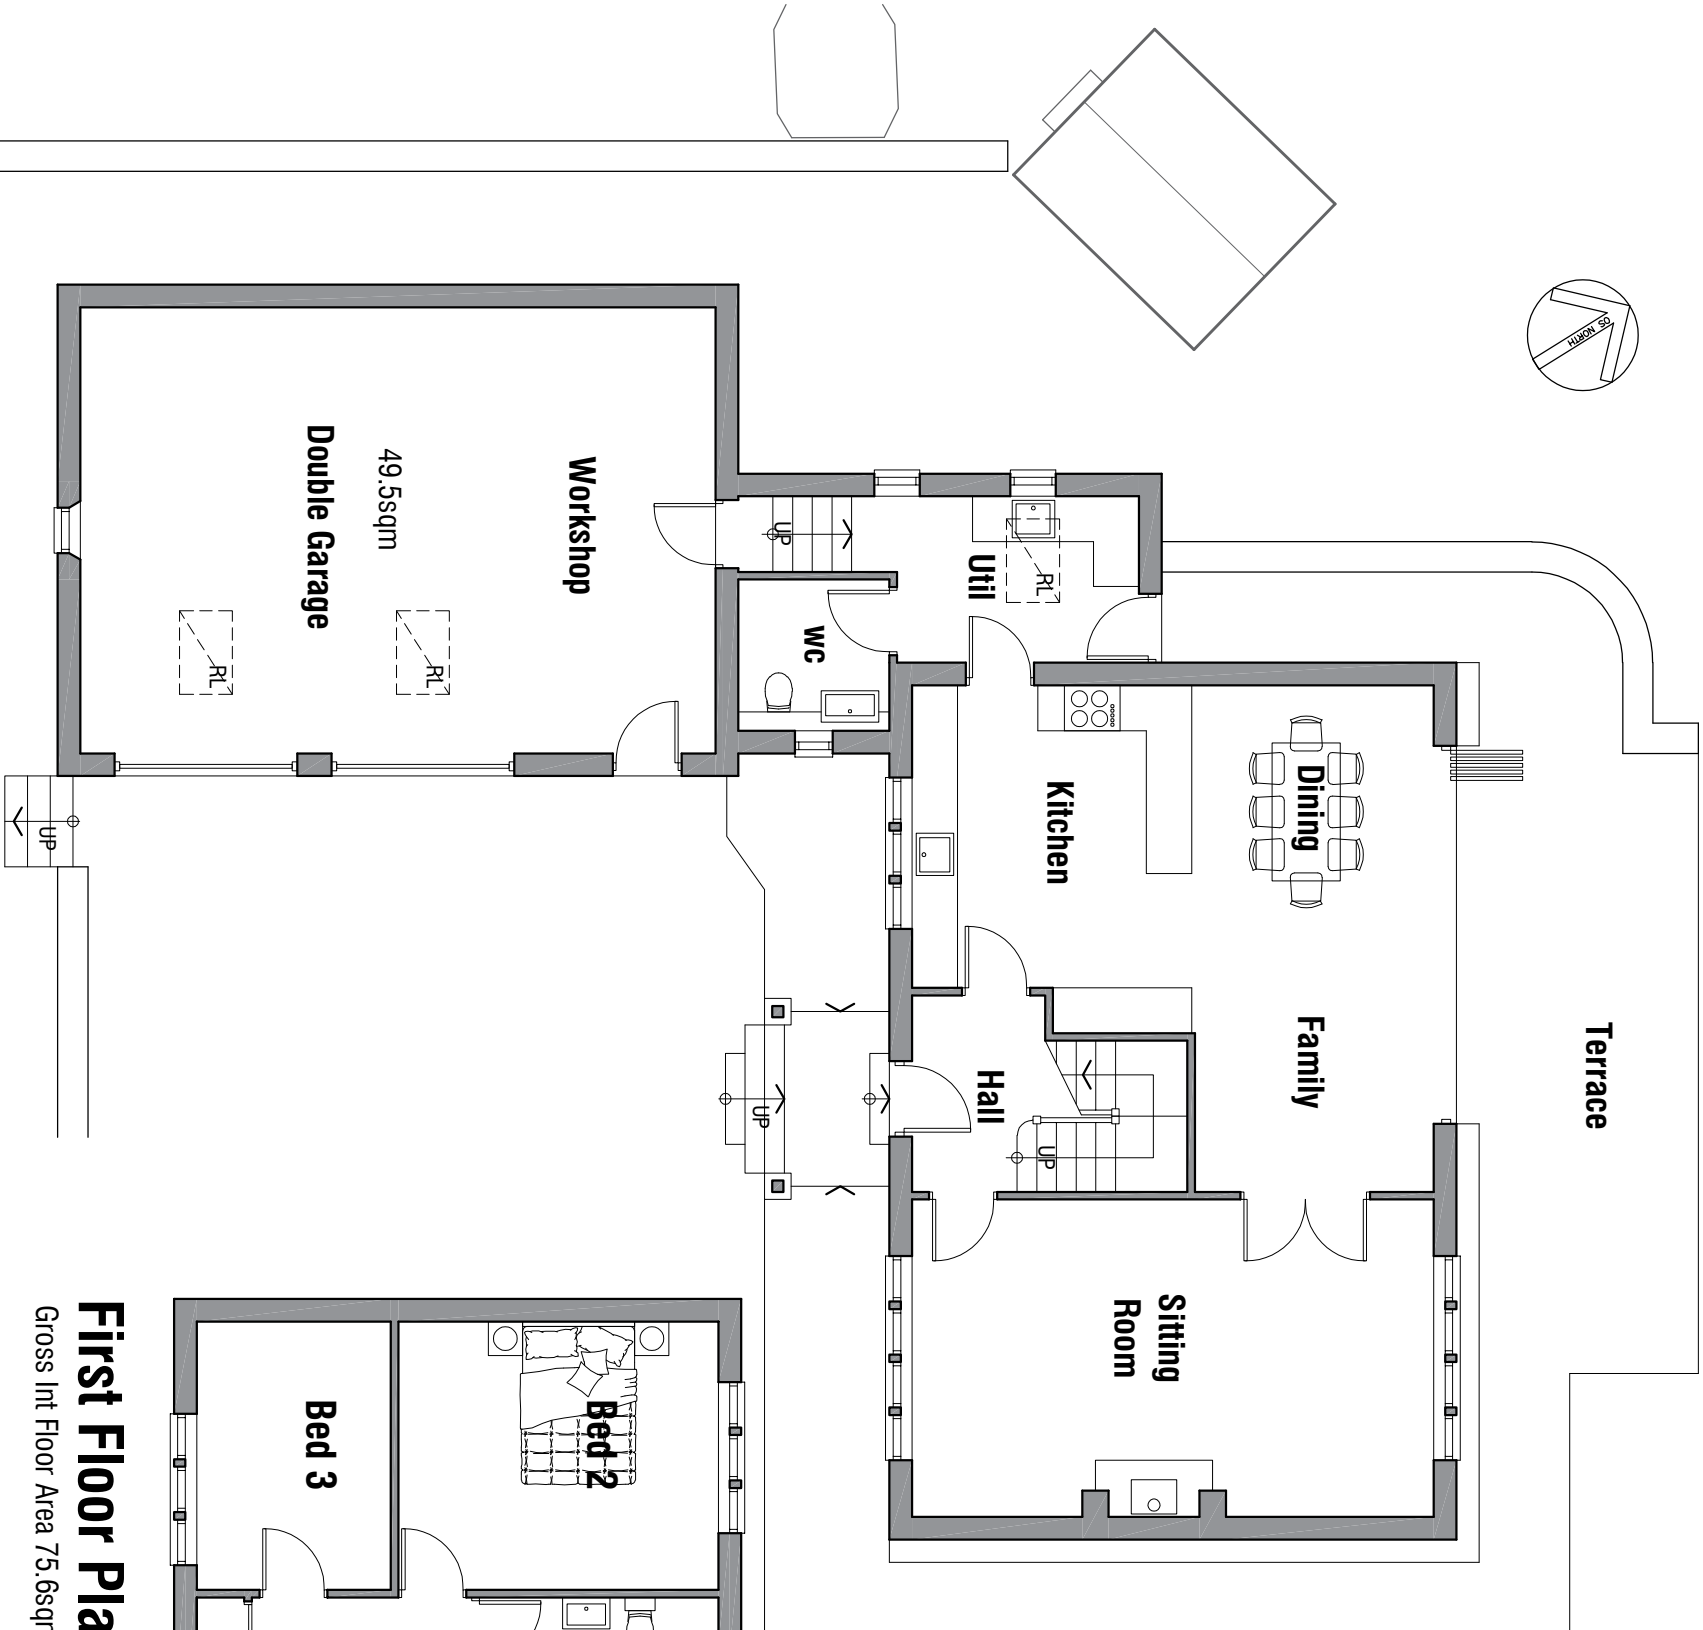
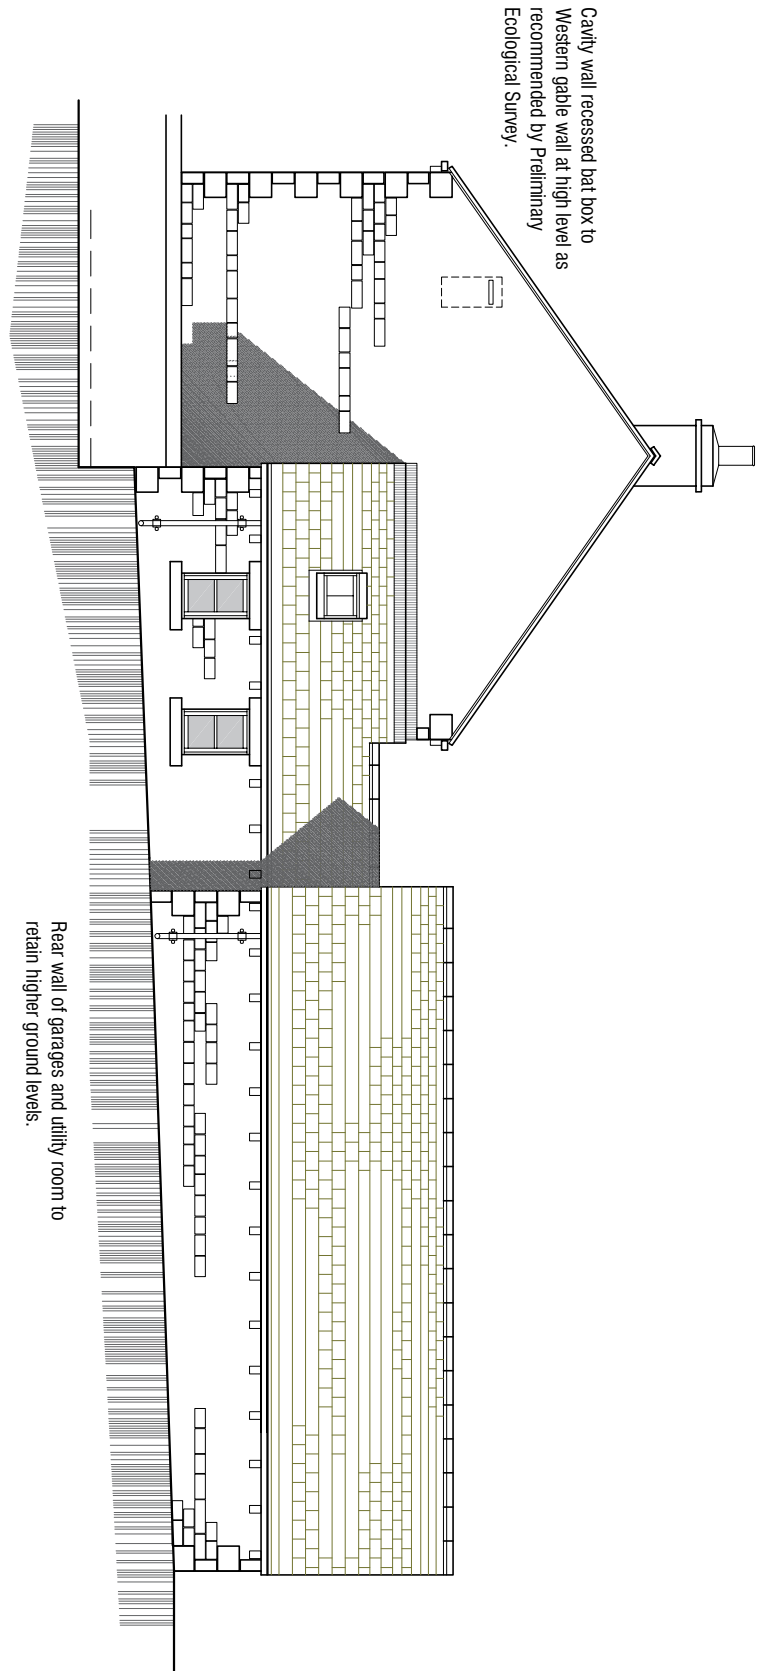
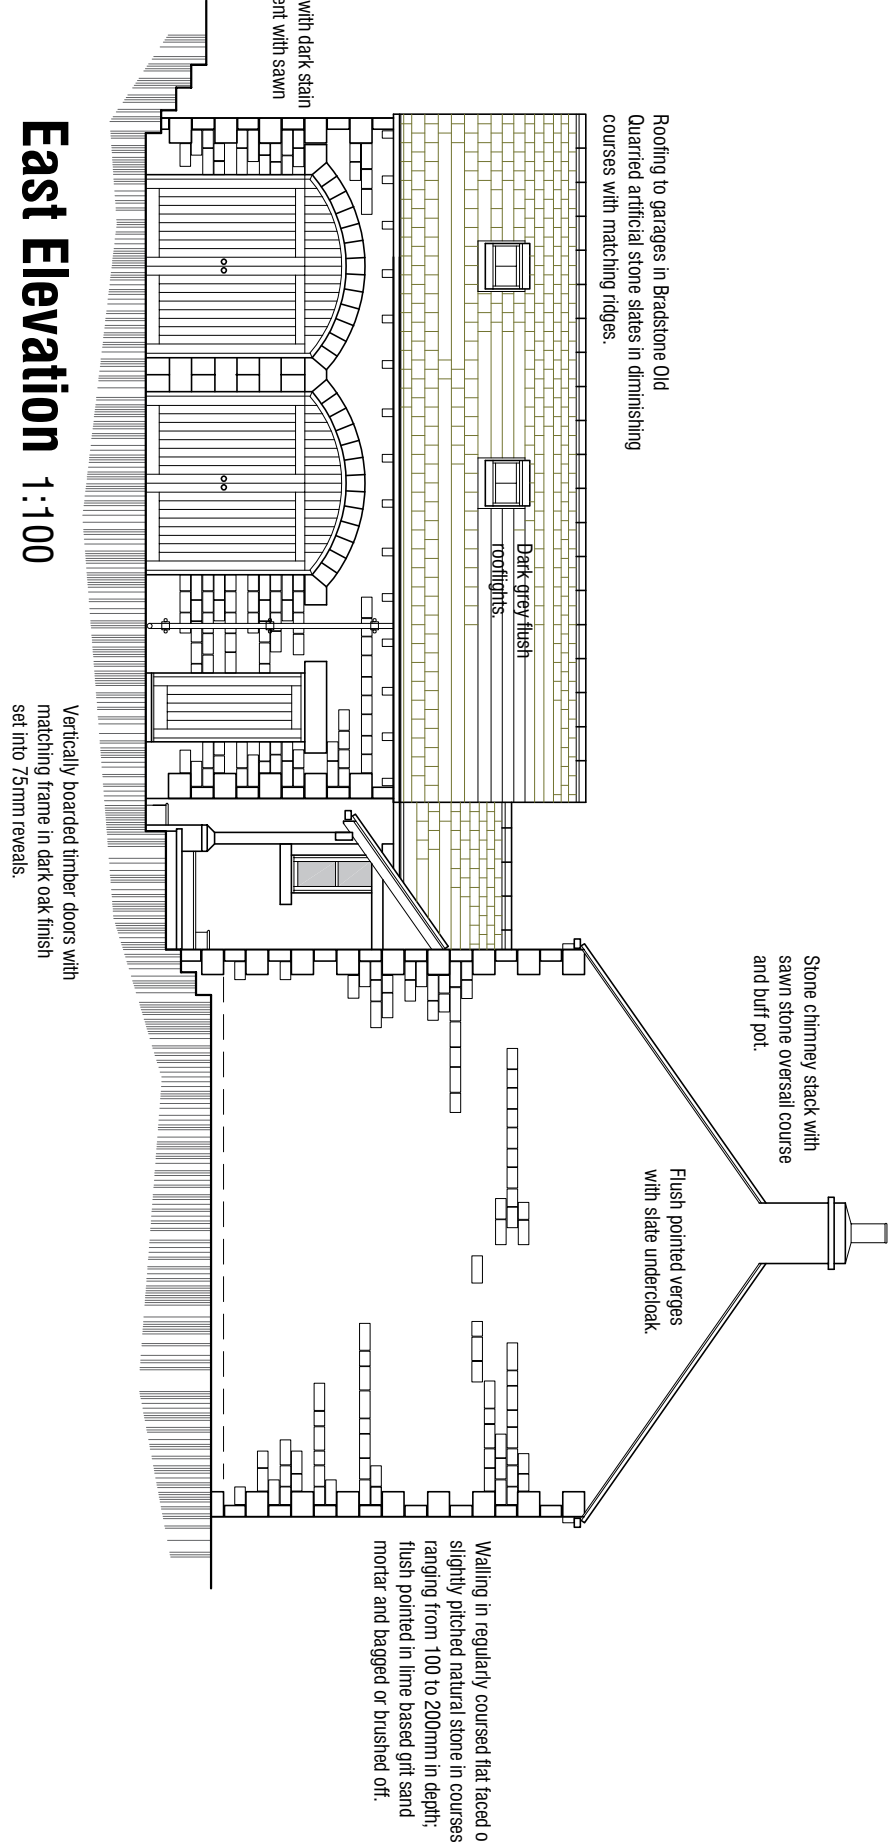


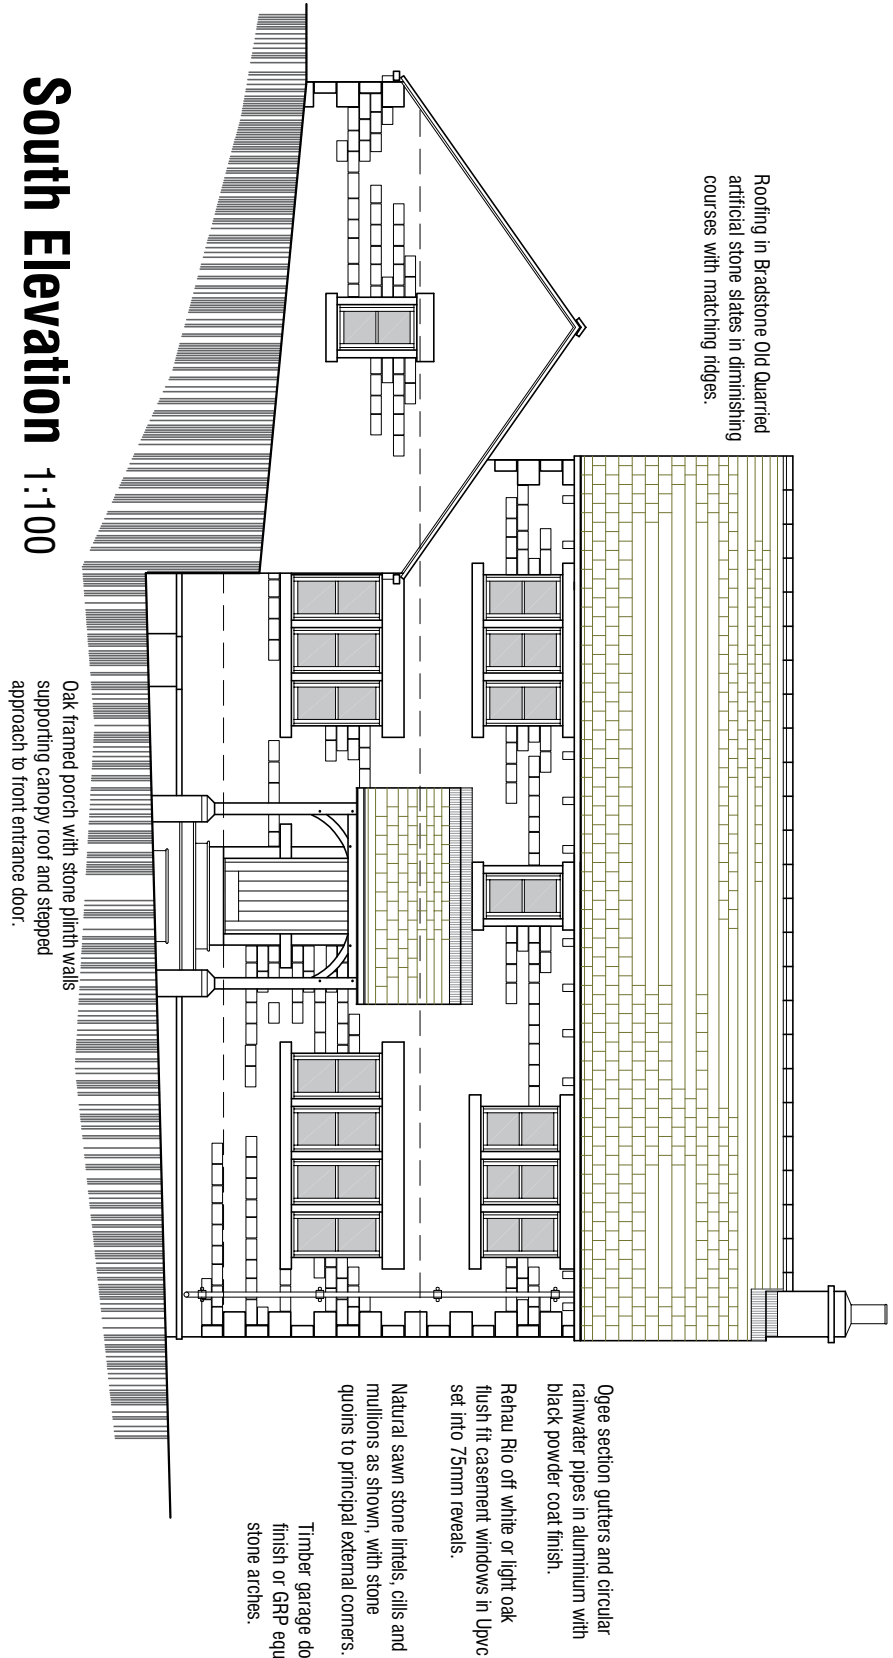

Proposed Dwelling
Berry Lane
Howbrook
Sheffield

PROPOSED

PLANS & ELEVATIONS

mboothdesign
architectural design and building consultants

Fairfield House
Barnesdale Close Barnsley
S70 2FL
T: 01226 286256
M: 07881898300
E: mboothdesign@btconnect.com

Scale 1:200 @ A1 Drawn MJB

Date OCT 2019 Ref. 17.27

Dwg No. P1 Rev. A

0cm 2cm 4cm 6cm

Copyright mboothdesign. All dimensions in millimetres unless otherwise stated.
Dimensions for setting out in existing buildings are to be checked and verified on site.

A 31.10.2019 - Updated for planning application.