
2 CM REPRESENTS 1 METRE

WINDOWS 1·56M x 1·07M


APPROX (5FT x 3FT 6INS)

FRONT ELEVATION OF EXTENSION

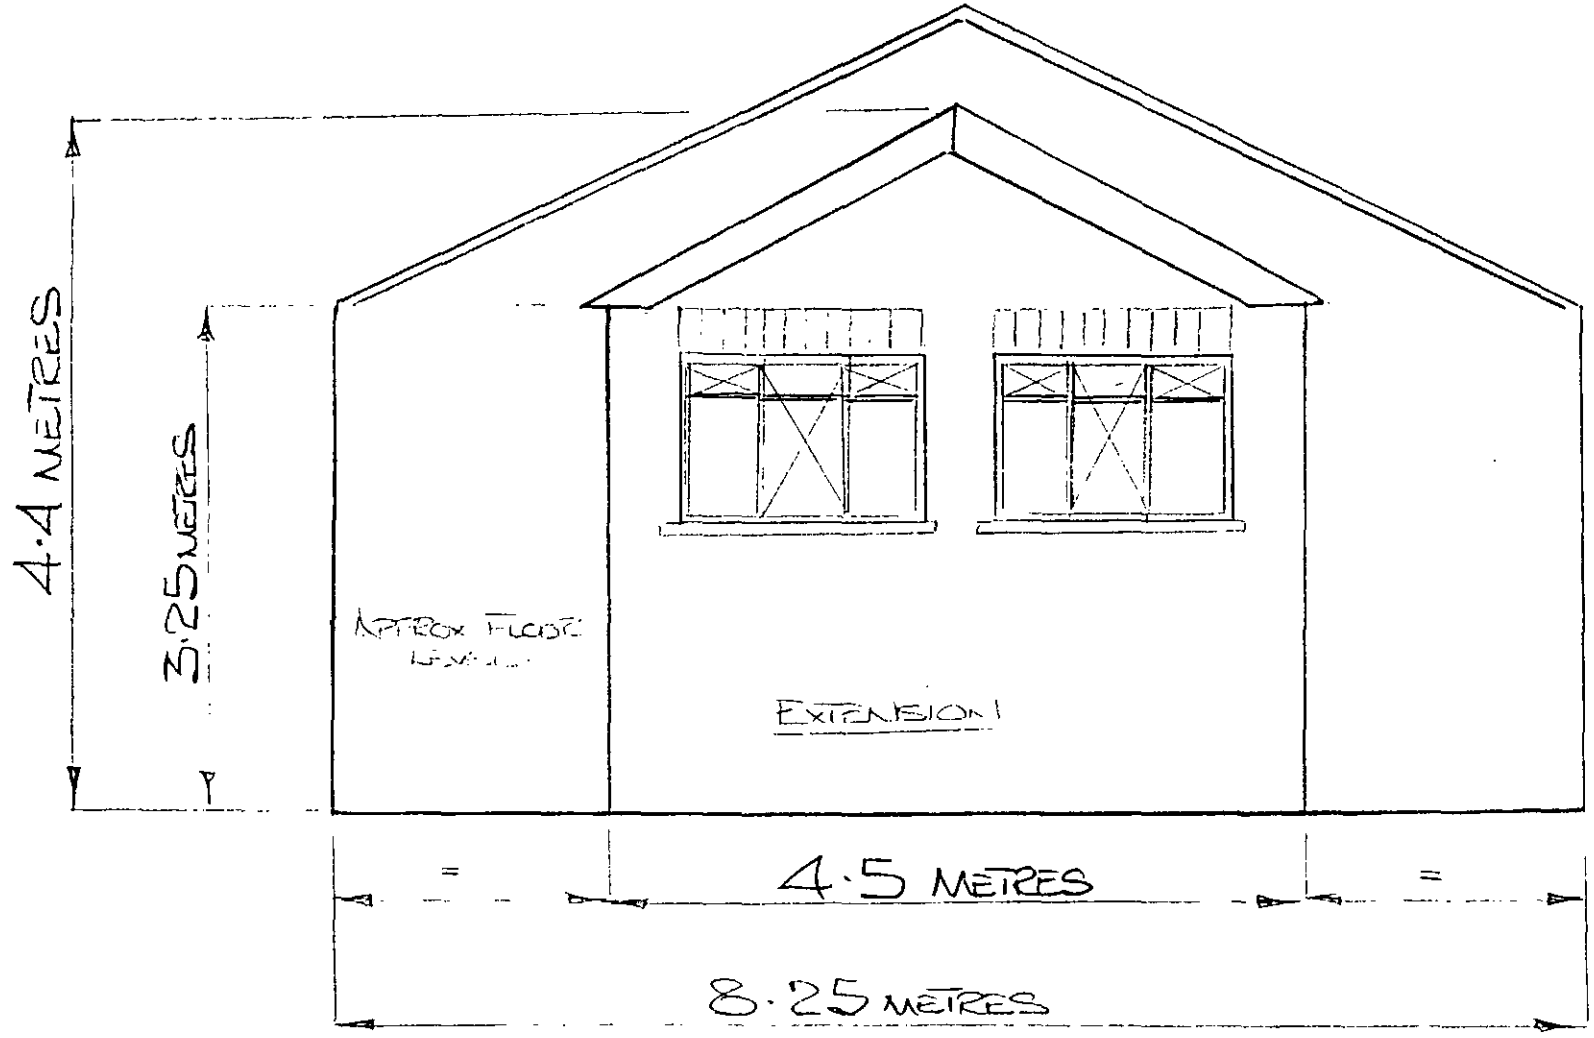


SIDE VIEW OF EXTENSION

WINDOW SIZE 2.5 METRES x 1.07 METRES
APPROX 8' x 2'6"

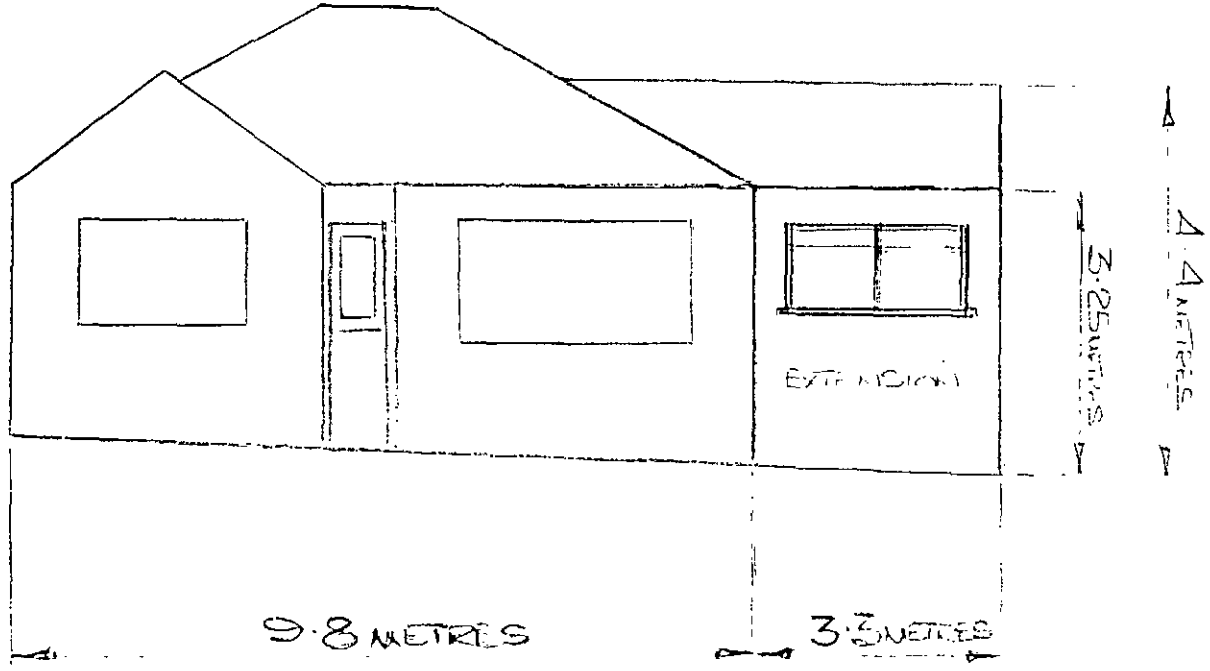

SCALE 1:100

NORTH

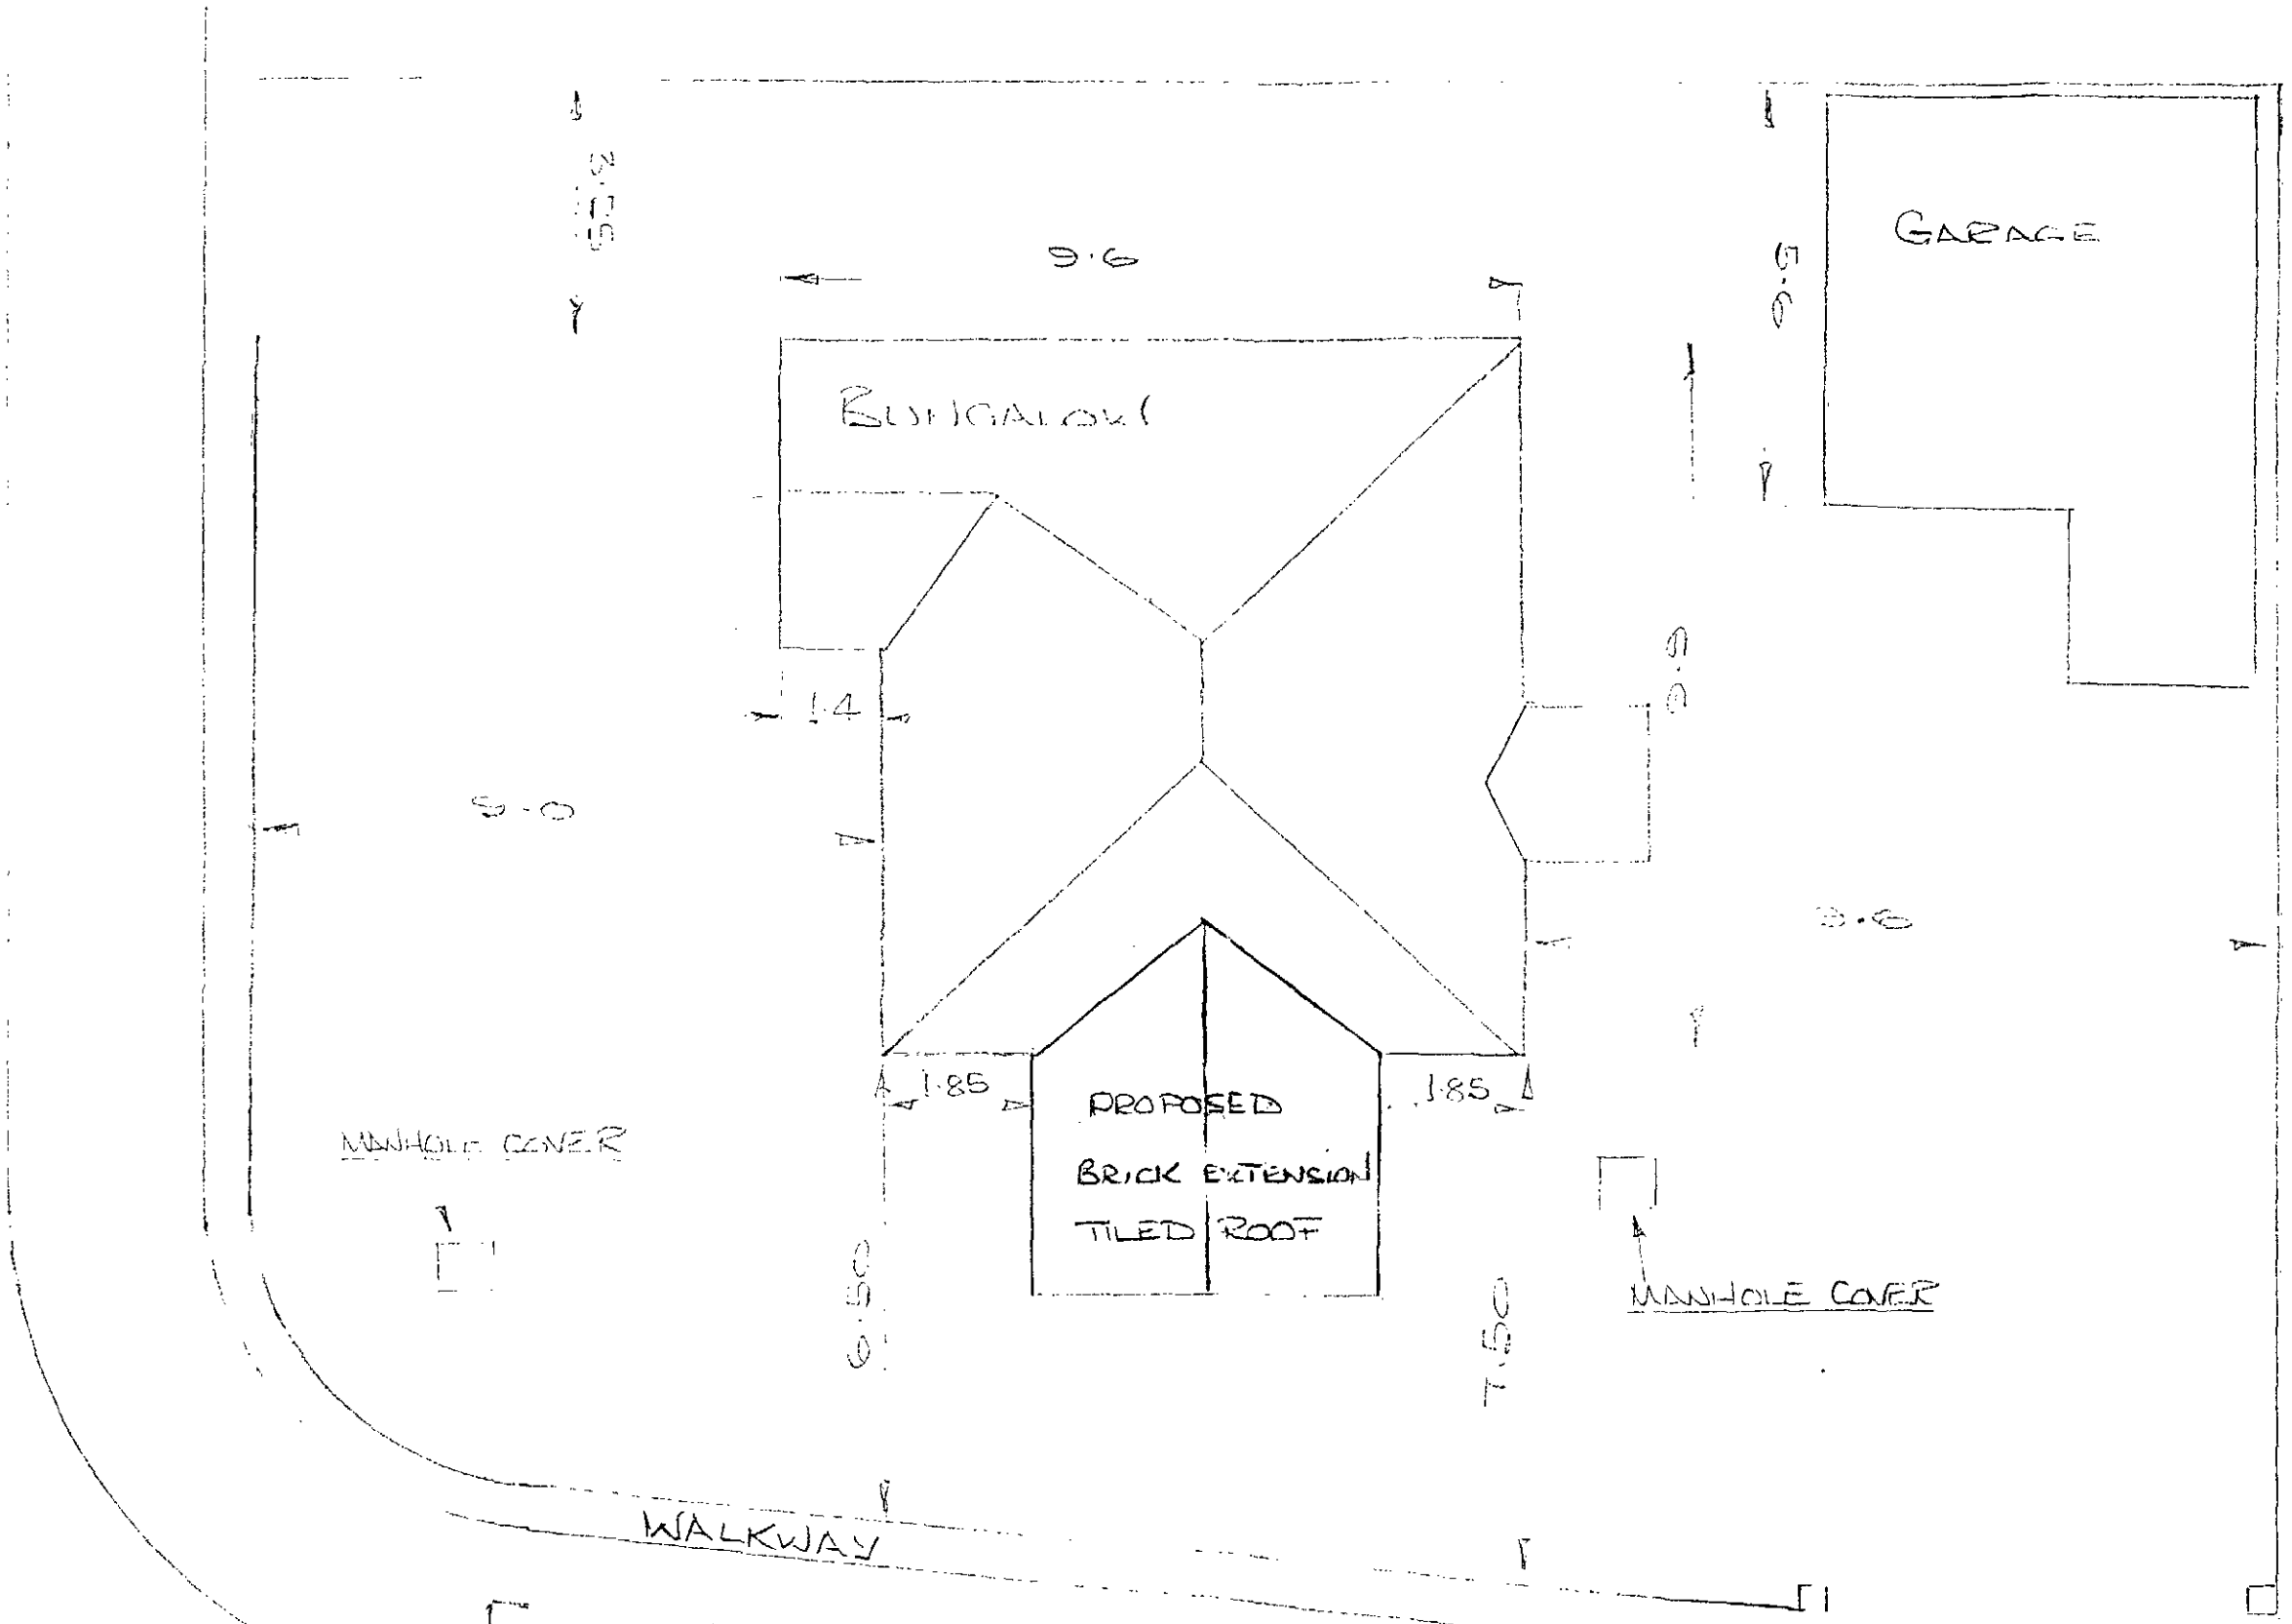

SITE PLAN

SCALE 1:100

ALL DIMENSIONS IN METRES

PROPOSED EXTENSION

MR DAVID HALL,
40 FIELDHEAD ROAD
HOYLAND,
BARNSLEY.
S74 9AT